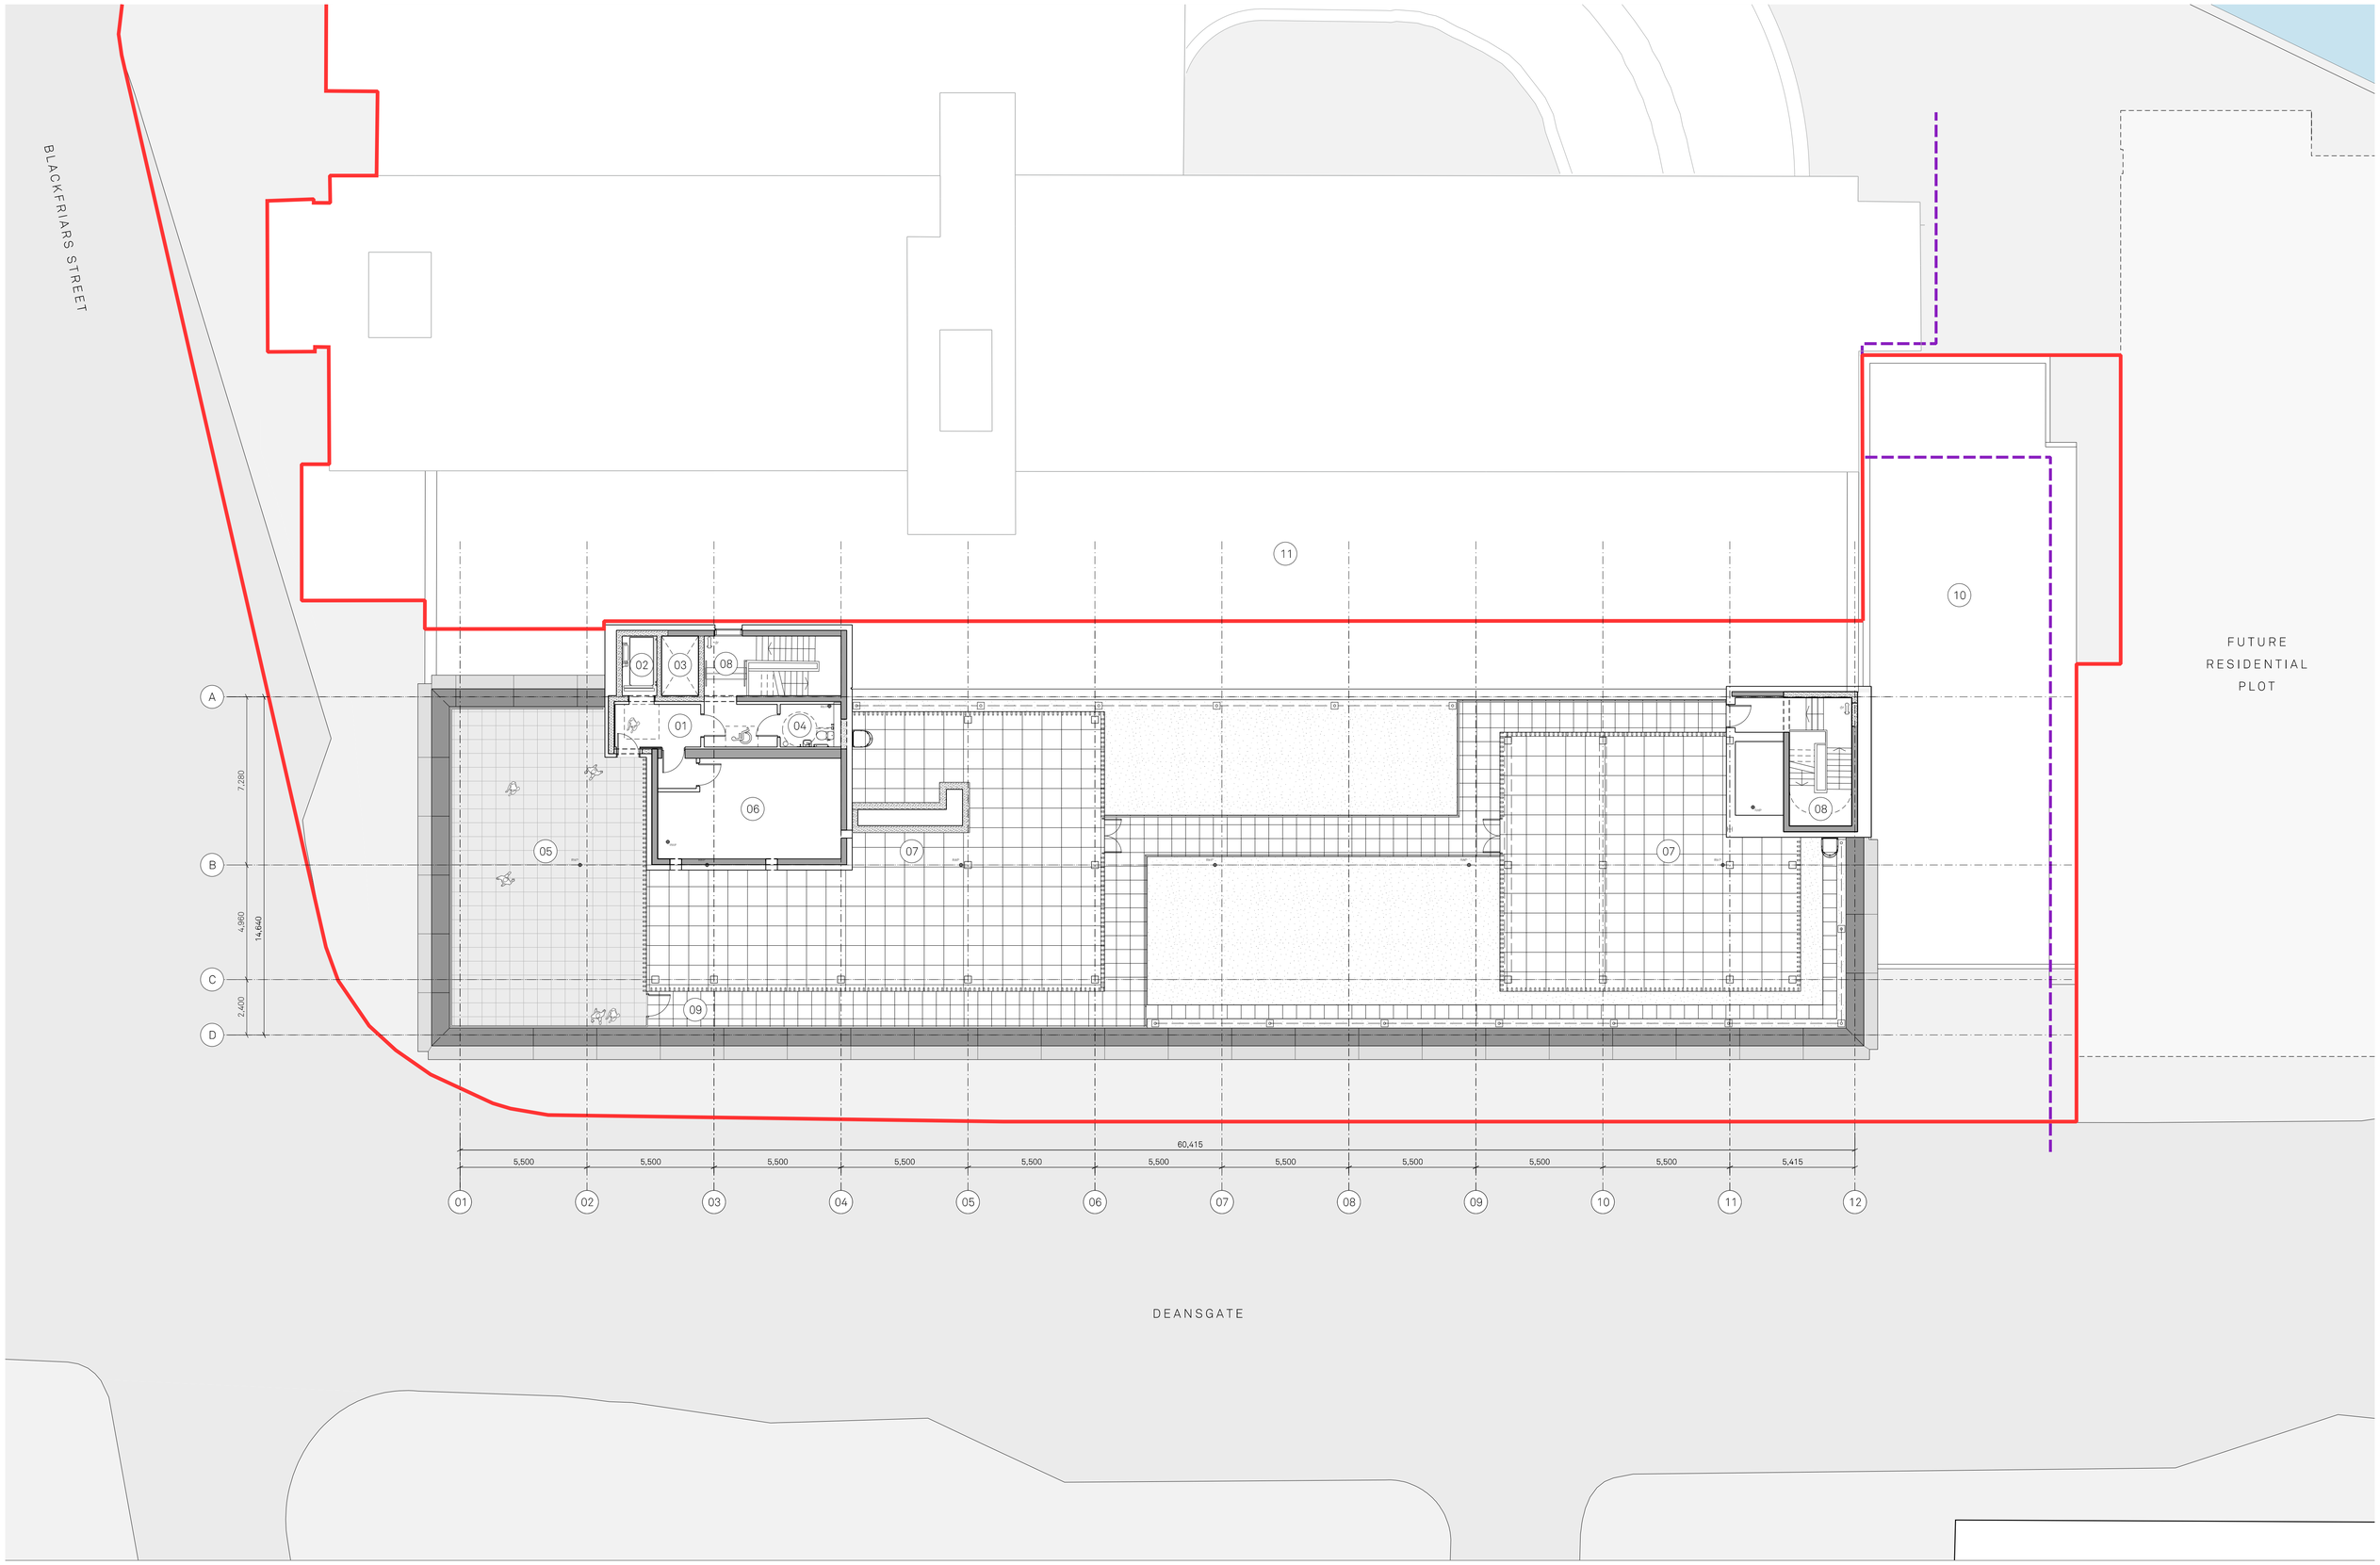

PLAN KEY:

- Site Application Boundary
- Demolition Line

01 Lift Lobby
02 Proposed Lift
03 Existing Lift
04 Accessible WC
05 Roof Terrace
06 Existing Plant Enclosure
07 External Plant Enclosure Area
08 Existing Staircase
09 Secondary Escape Route
10 Proposed Roof to Service Yard
11 Existing Service Yard Roof

0 5 10 15m

Project Name:	Title:	Scale:
Renaissance	Premier House - Block 1 Roof Terrace GA Plan	1:125@A1

Drawn:	Checked:	Status:	Project:	Drawing No:	Rev:
DK	FM	Planning	150	B1_02_2203	A

Details:		
-	11/06/21	Issued for Planning

Jon Matthews Architects
4th Floor, Centurion House, 129 Deansgate, Manchester, M3 3WR 0161 974 3690

Copyright of this drawing is vested in Jon Matthews Architects and must not be copied or reproduced without written consent. Figured dimensions only are to be taken from this drawing. Do not scale from this drawing. For full company disclosure please visit www.jonmatthewsarchitects.com