


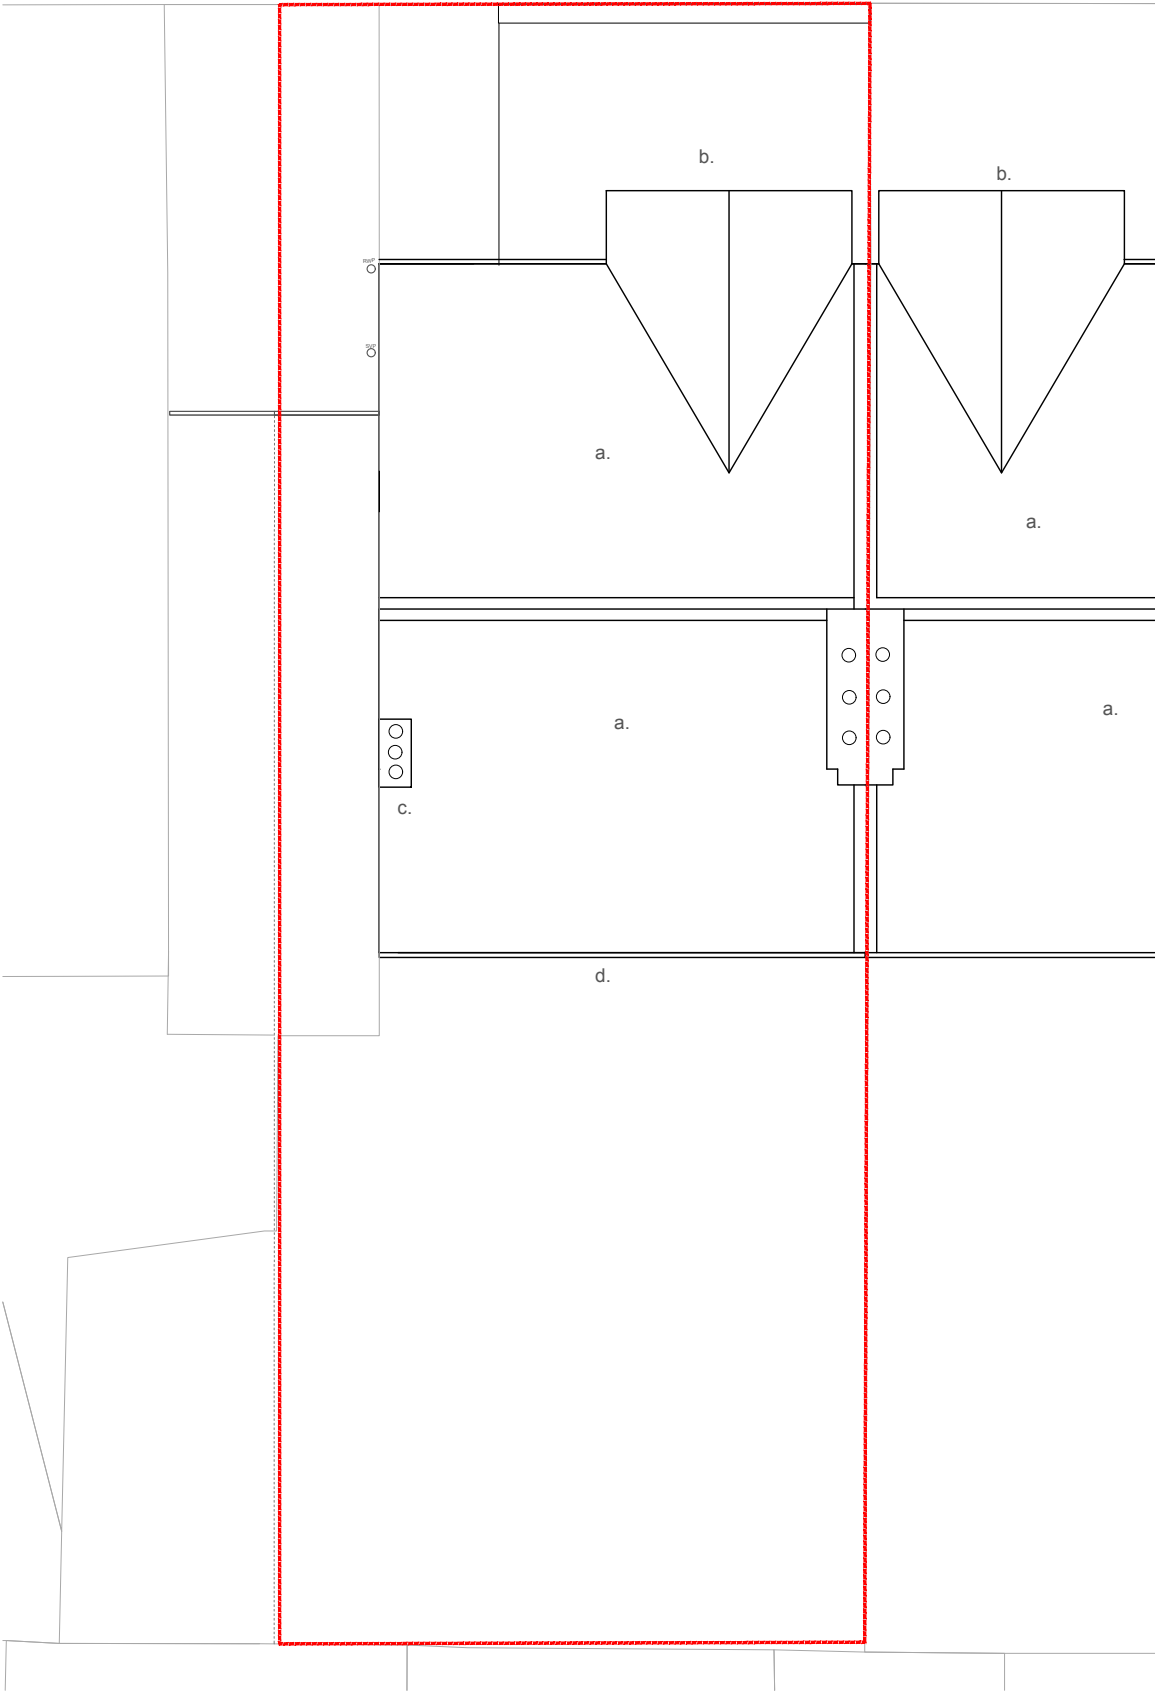

Roof as existing

Notes:

- a. Existing clay tiles
- b. Existing timber fascias
- c. existing chimney
- d. Existing gutter

Note: Roof features and positions shown
indicatively/approximately

Note: This drawing is copyright
Do not scale from this drawing
Note: to be read in conjunction with Structural Engineers
Information, specification and drawings
All setting out dimensions to be checked on site by
contractor and any discrepancies to be noted ASAP.
Windows, steelwork, to be site sized.

All sundry work not shown to be undertaken in accordance
with the British standards

Michael Collins Architect LLP


17 Linden park

Job No.
095 Roof plan
as Existing

Stage: 3
Status: Planning

004

REVISION: Scale
1:100
@:A3

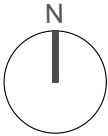

500 1 2 1:100

12 Purwell Lane
Hitchin, SG4 0NE
01462 236866
michael@michaelcollinsarchitects.com
www.michaelcollinsarchitects.com