



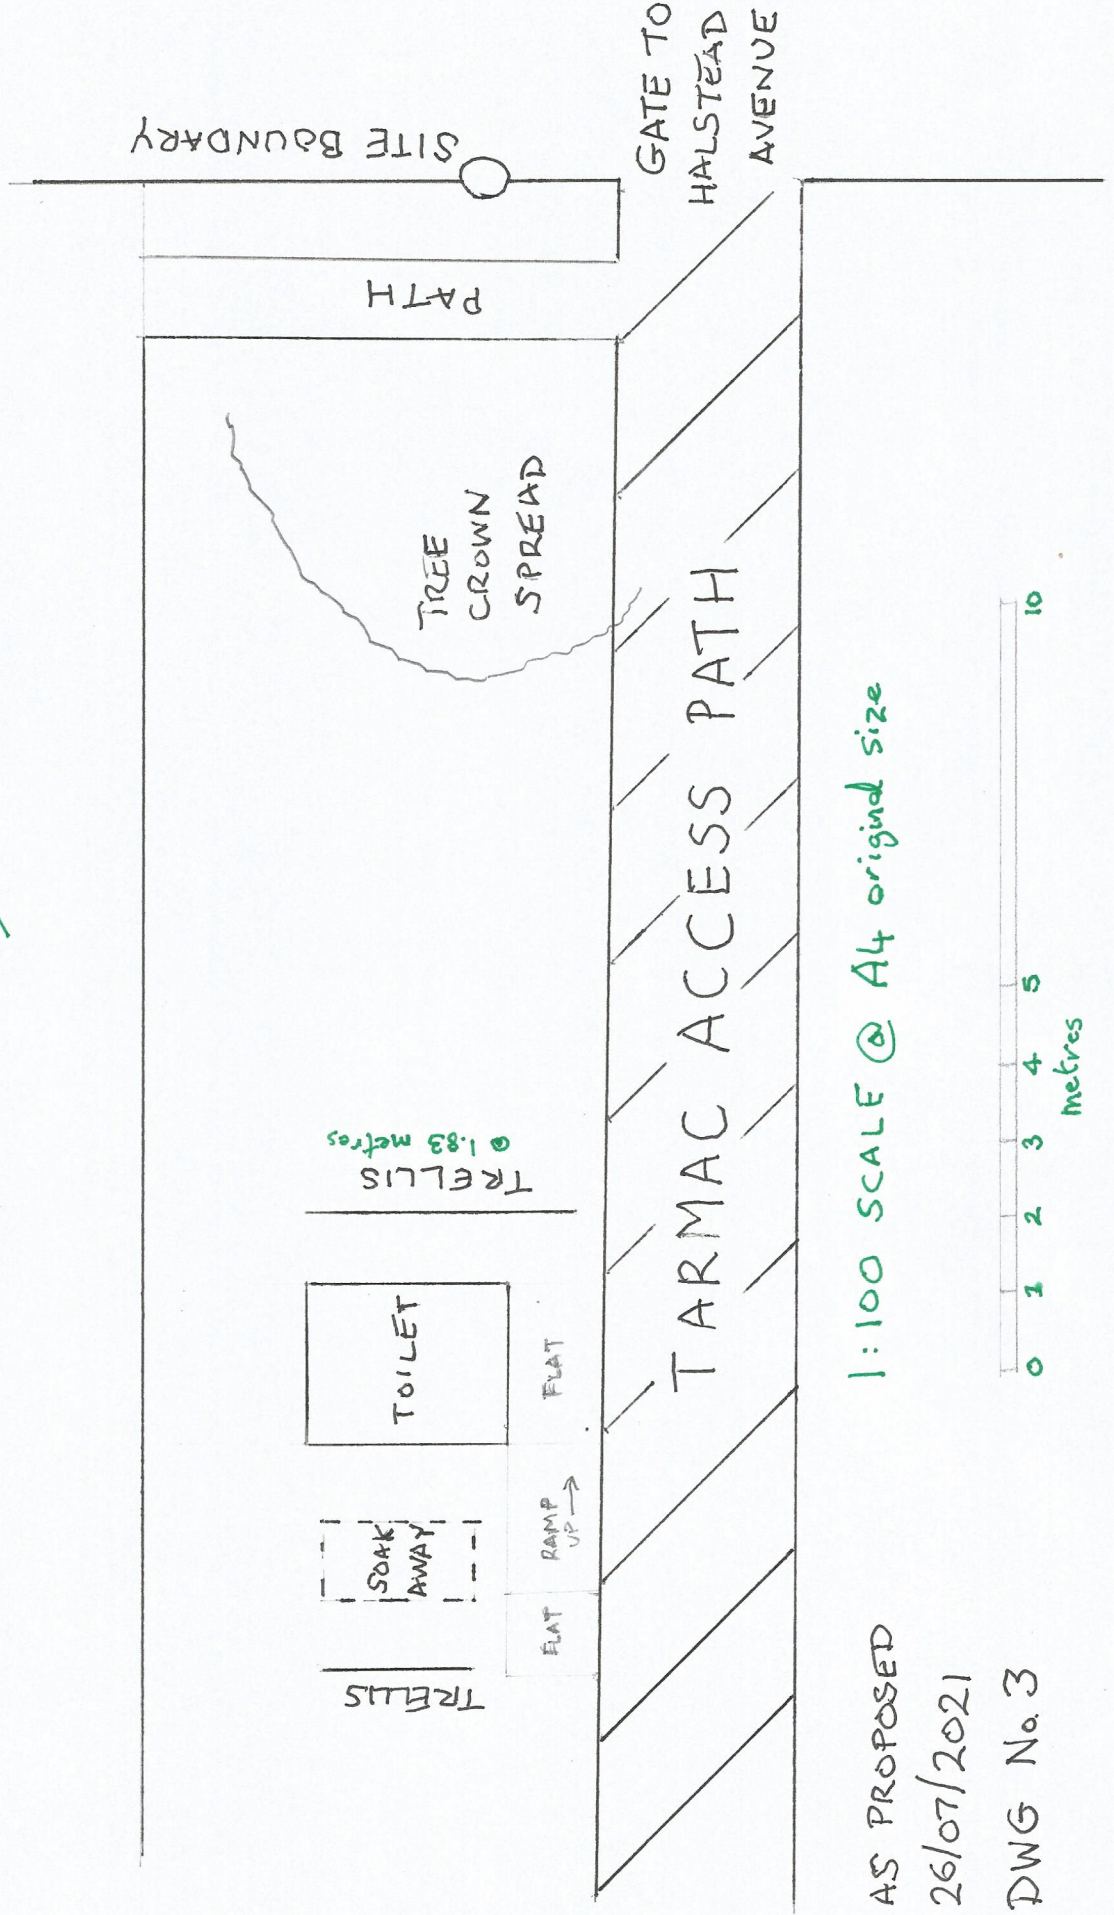

1:100 SCALE @ A4 original size

AS PROPOSED
26/07/2021
DWG No. 3

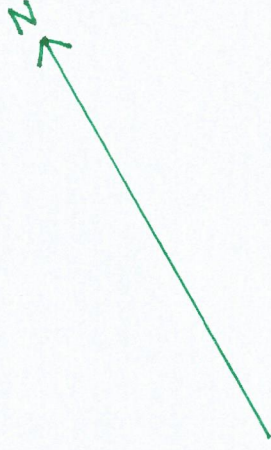