



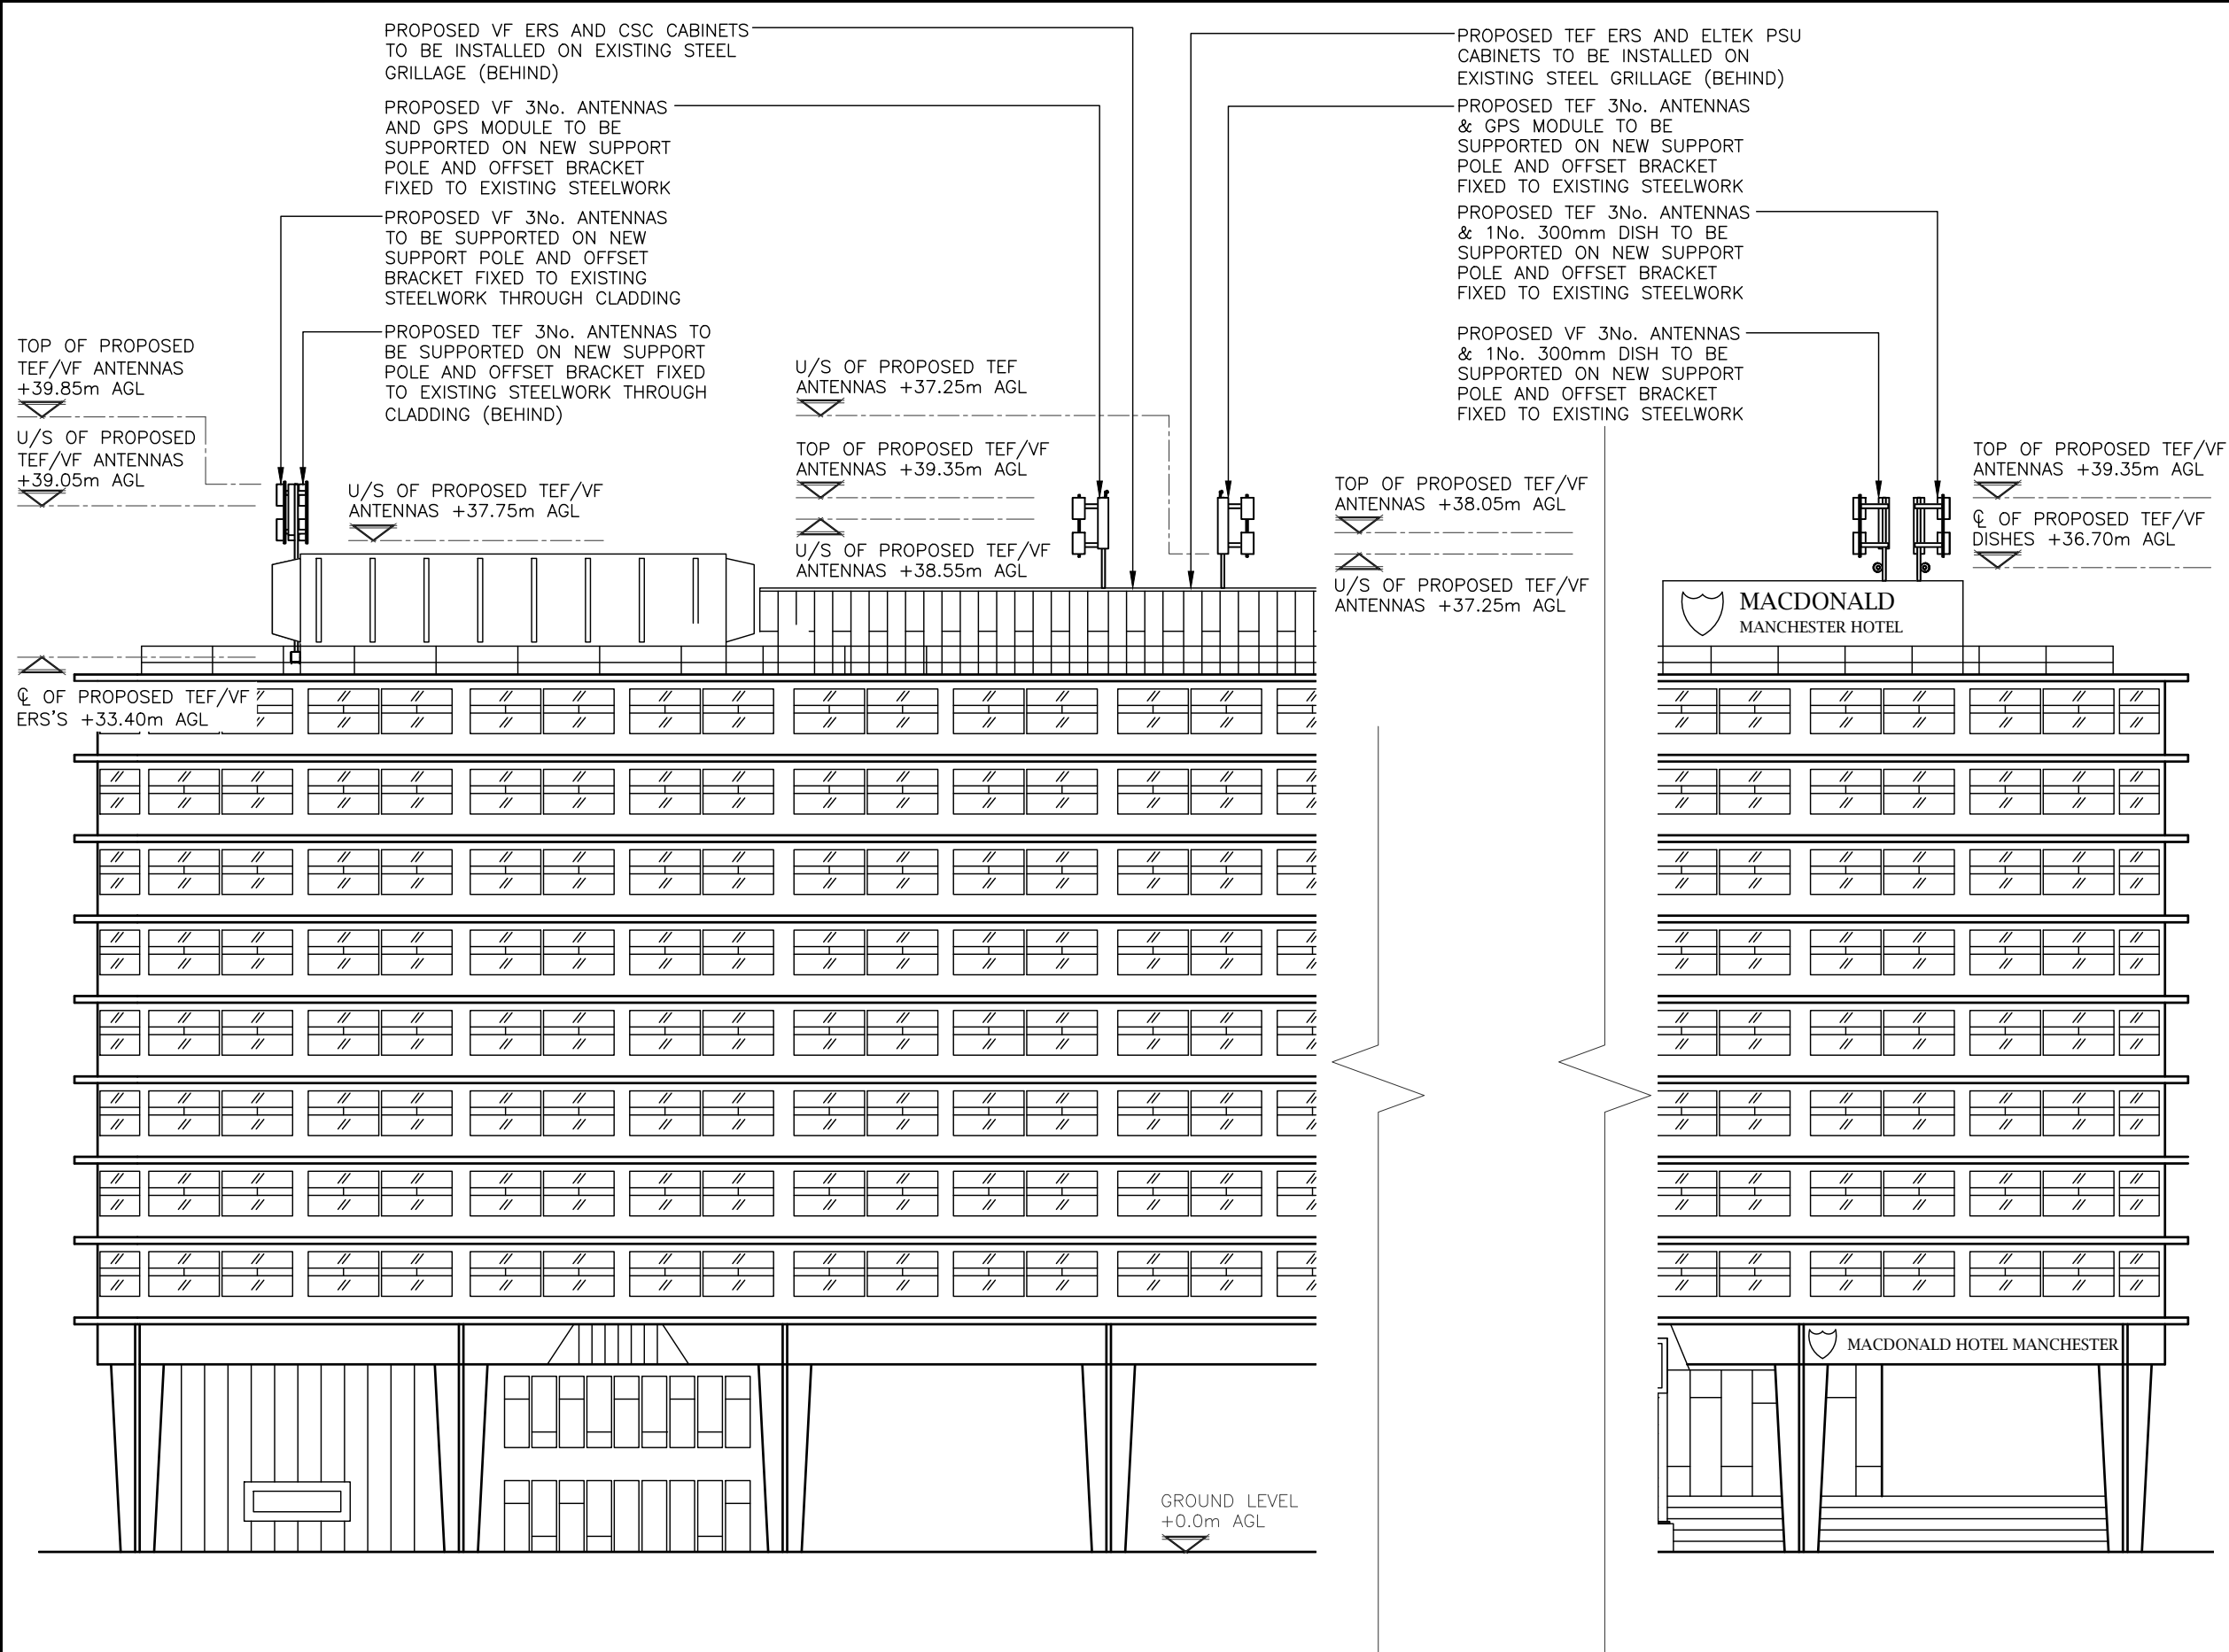

PROPOSED PART WEST ELEVATION
(1:250)

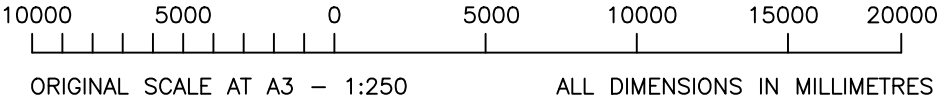

The drawings comply with TEF & Vodafone Standard ICNIRP guidelines.
Designed in accordance with CORNERSTONE document: SDN0008 & SDN0009

ALL DIMENSIONS ARE IN mm UNLESS NOTED OTHERWISE

N.G.R

E: 384844 N: 397668

NOTES:

A	Issued for Approval	JL	RB	23.04.21	
REV	MODIFICATION	BY	CH	DATE	

CLARKEtelecom

Unit E, Madison Place, Northampton Road,
Manchester, M40 5AG
Tel: 0161 785 4500
Fax: 0161 785 4501
Web: www.clarke-telecom.com

O₂

CORNERSTONE - BEACON 3

Cell Name			Opt.
MACDONALD HOTEL			B
Cell ID No			
CORNERSTONE	TEF	VF	
30476100	096113	18193	
Site Address / Contact Details			
MACDONALD HOTEL LONDON ROAD MANCHESTER GREATER MANCHESTER M1 2PG			
Drawing Title: PROPOSED SITE ELEVATION			
Purpose of issue: PLANNING			Dwg Rev:
Drawing Number: 301			A
Surveyed By: EW		Original Sheet Size: A3	Pack Issue:
Drawn: JL	Date: 23.04.21	Checked: RB	Date: 23.04.21
		A	