



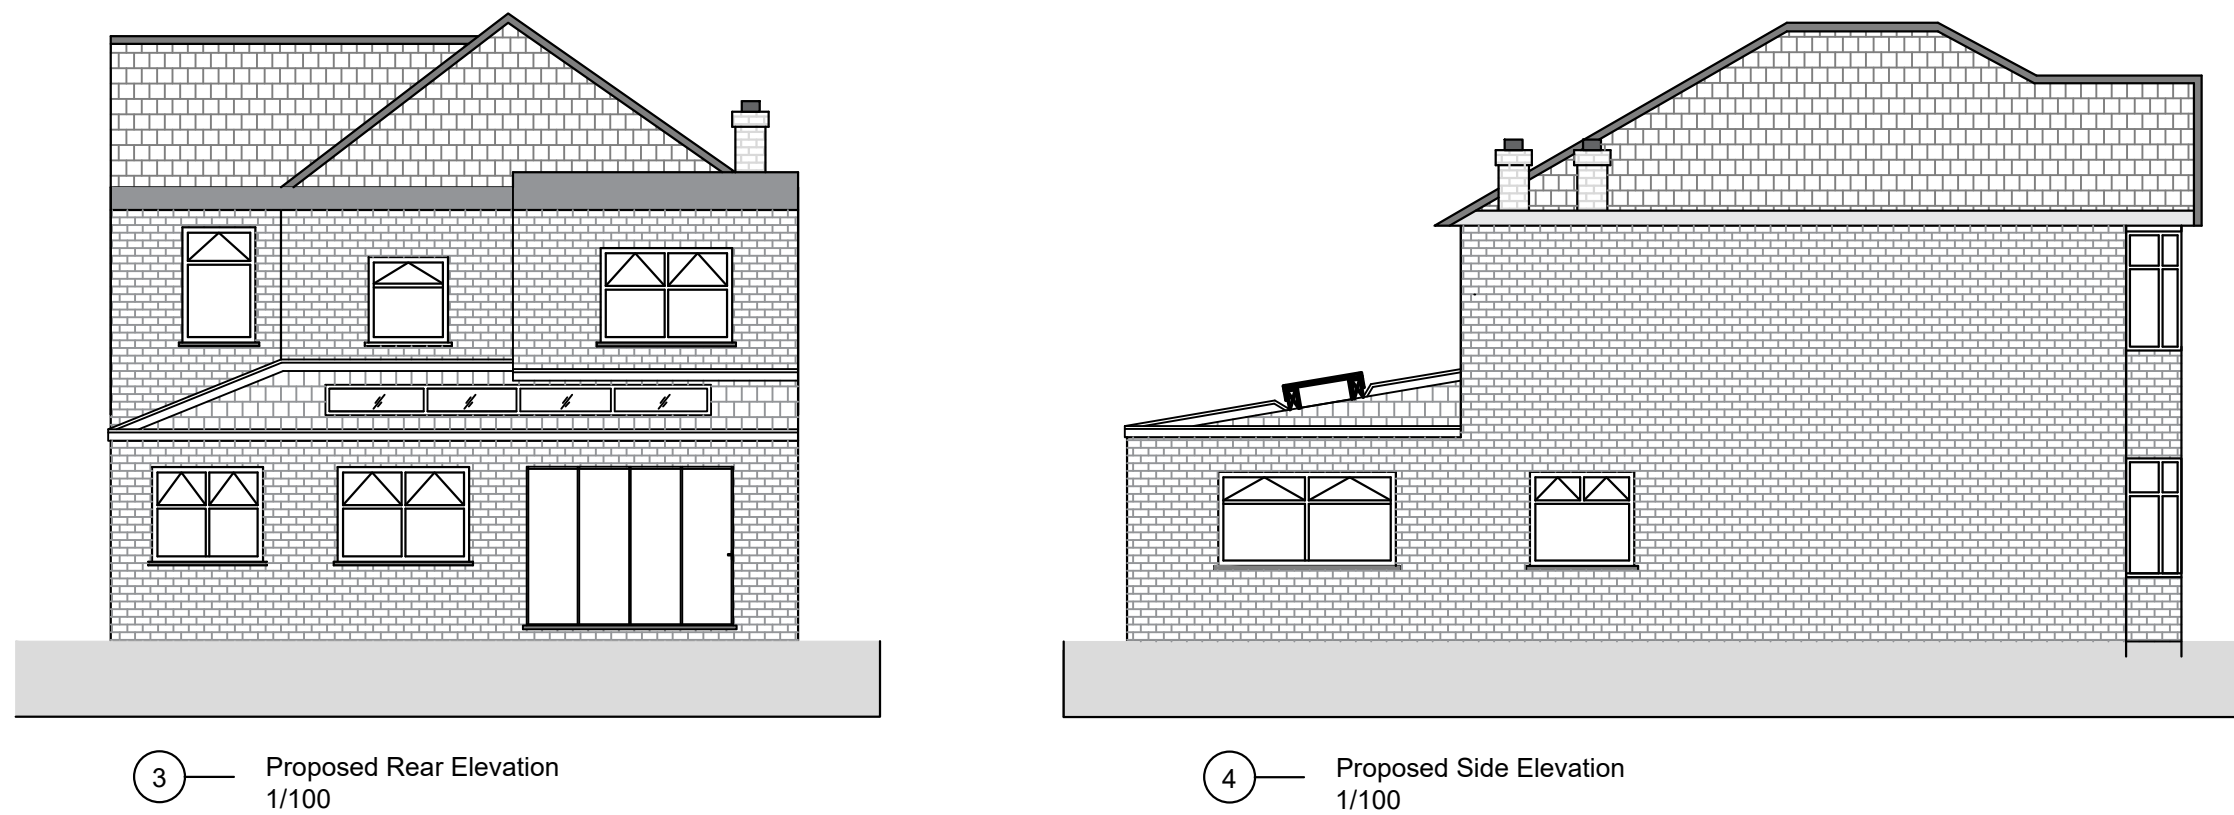

General Notes

No.	Revision/Issue	Date

Firm Name and Address

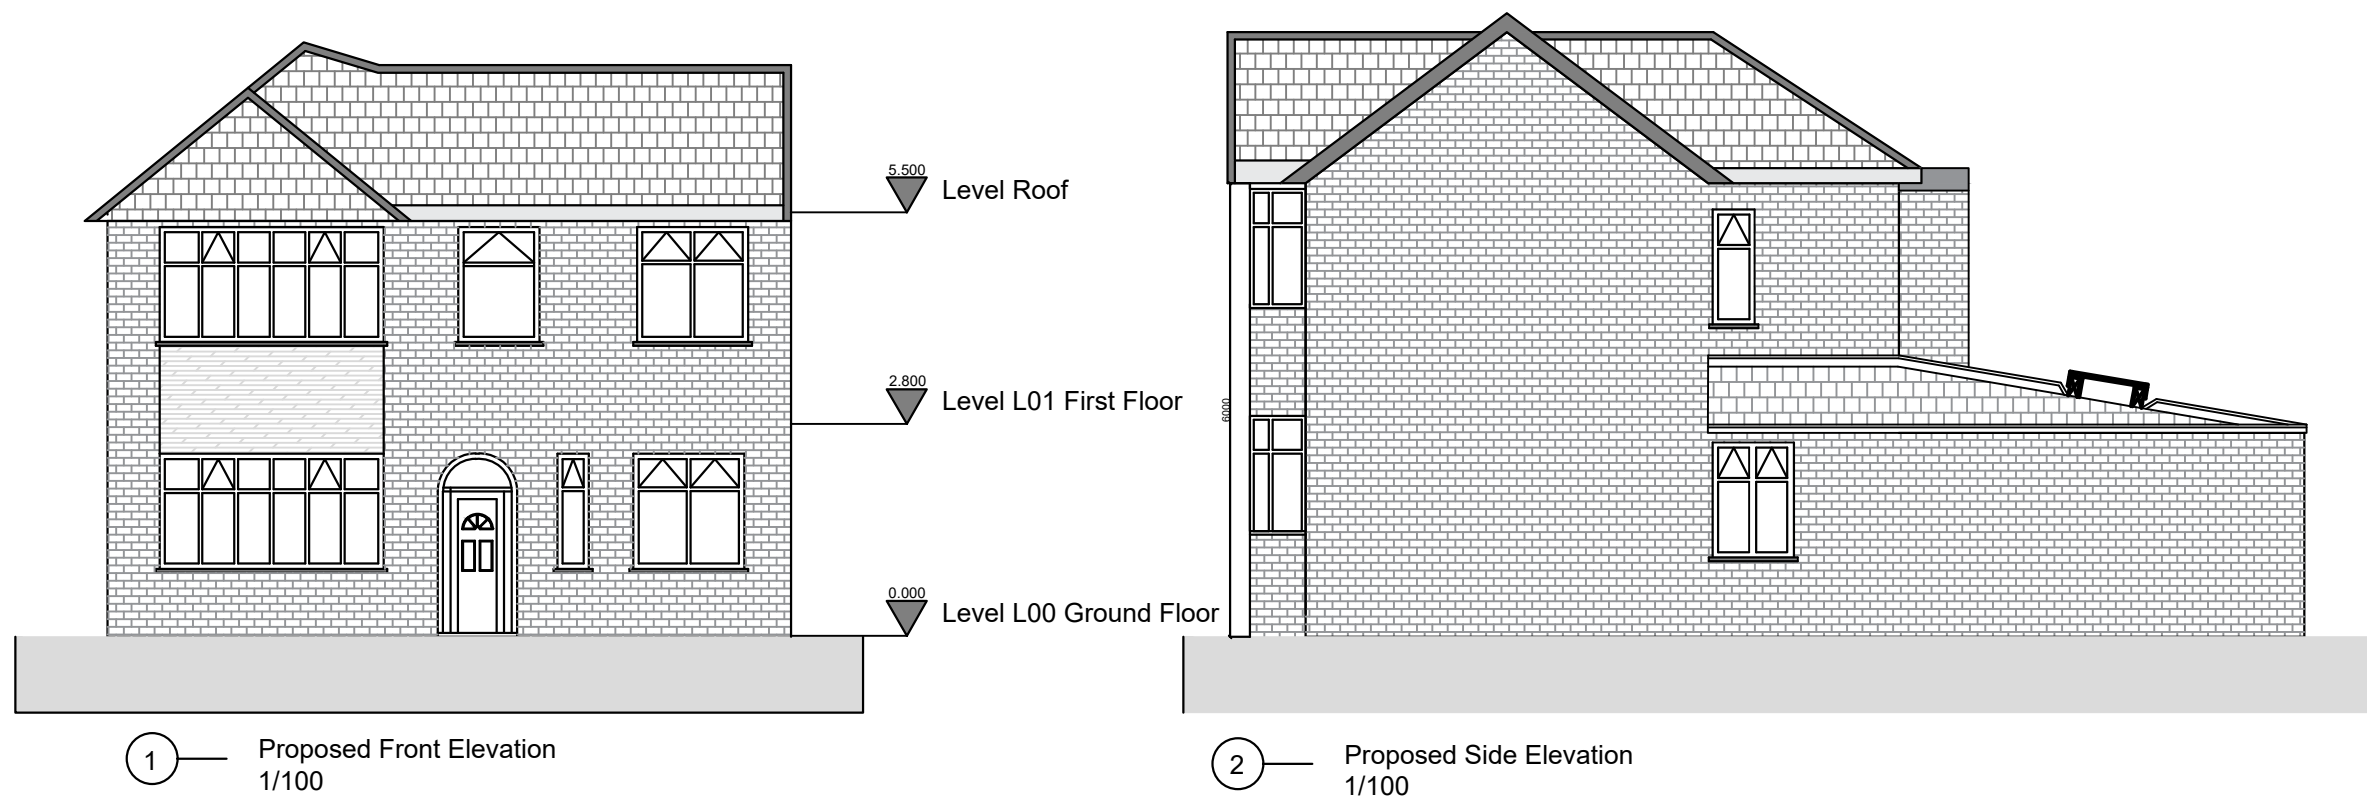

Mason and Marlowe Ltd.
Project Managers and Quantity Surveyors

3 Colmam Gardens,
Salford Quays, M5 3NT

Project Name and Address

**2 Greystone Avenue,
Manchester,
M21 7RP**

Project

Date
03/09/2021

Scale
1/100

Sheet

A3