



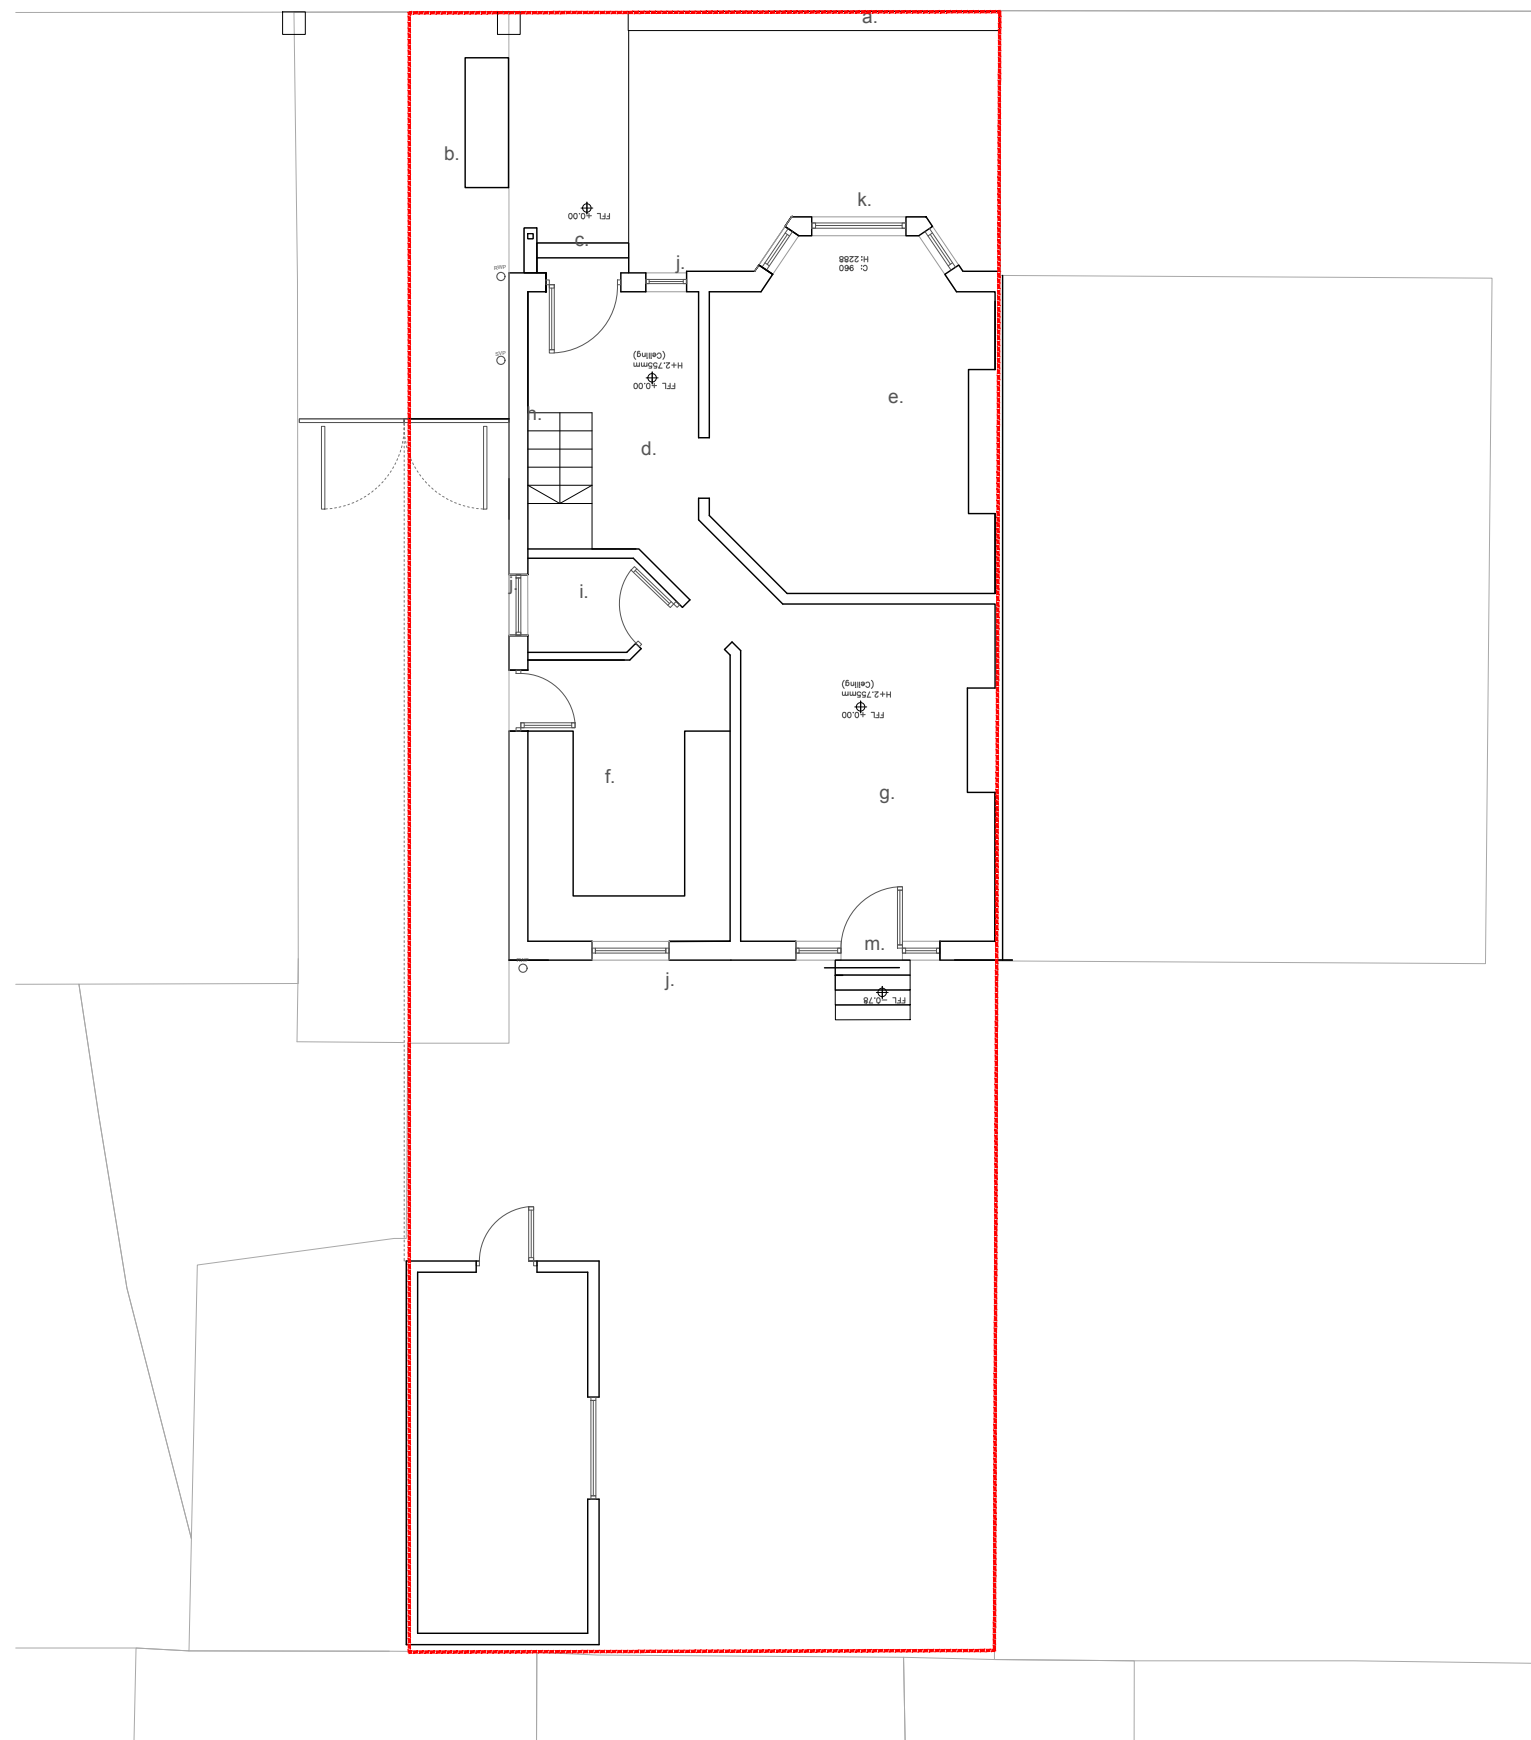

Notes:

- a. Existing brick wall
- b. Existing bin storage
- c. Existing front steps
- d. Existing hall
- e. Existing living room
- f. Existing kitchen
- g. Existing dining room
- h. Existing stairs
- i. Existing pantry storage
- j. Existing PVC window
- k. Existing bay windows
- l. Existing garage
- m. Existing aluminum UPVC door

Ground floor as existing

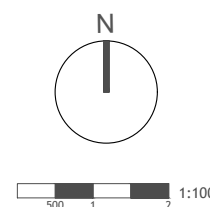

12 Purwell Lane
Hitchin, SG4 0NE
01462 236866
michael@michaelcollinsarchitects.com
www.michaelcollinsarchitects.com

Note: This drawing is copyright
Do not scale from this drawing
Note: to be read in conjunction with Structural Engineers
Information, specification and drawings
All setting out dimensions to be checked on site by
contractor and any discrepancies to be noted ASAP.
Windows, steelwork, to be site sized.
All sundry work not shown to be undertaken in accordance
with the British standards

Michael Collins Architect LLP

17 Linden park

Job No.
095 Ground floor plan
as existing

Stage: 3
Status: Planning

002

REVISION: Scale
1:100
@:A3