


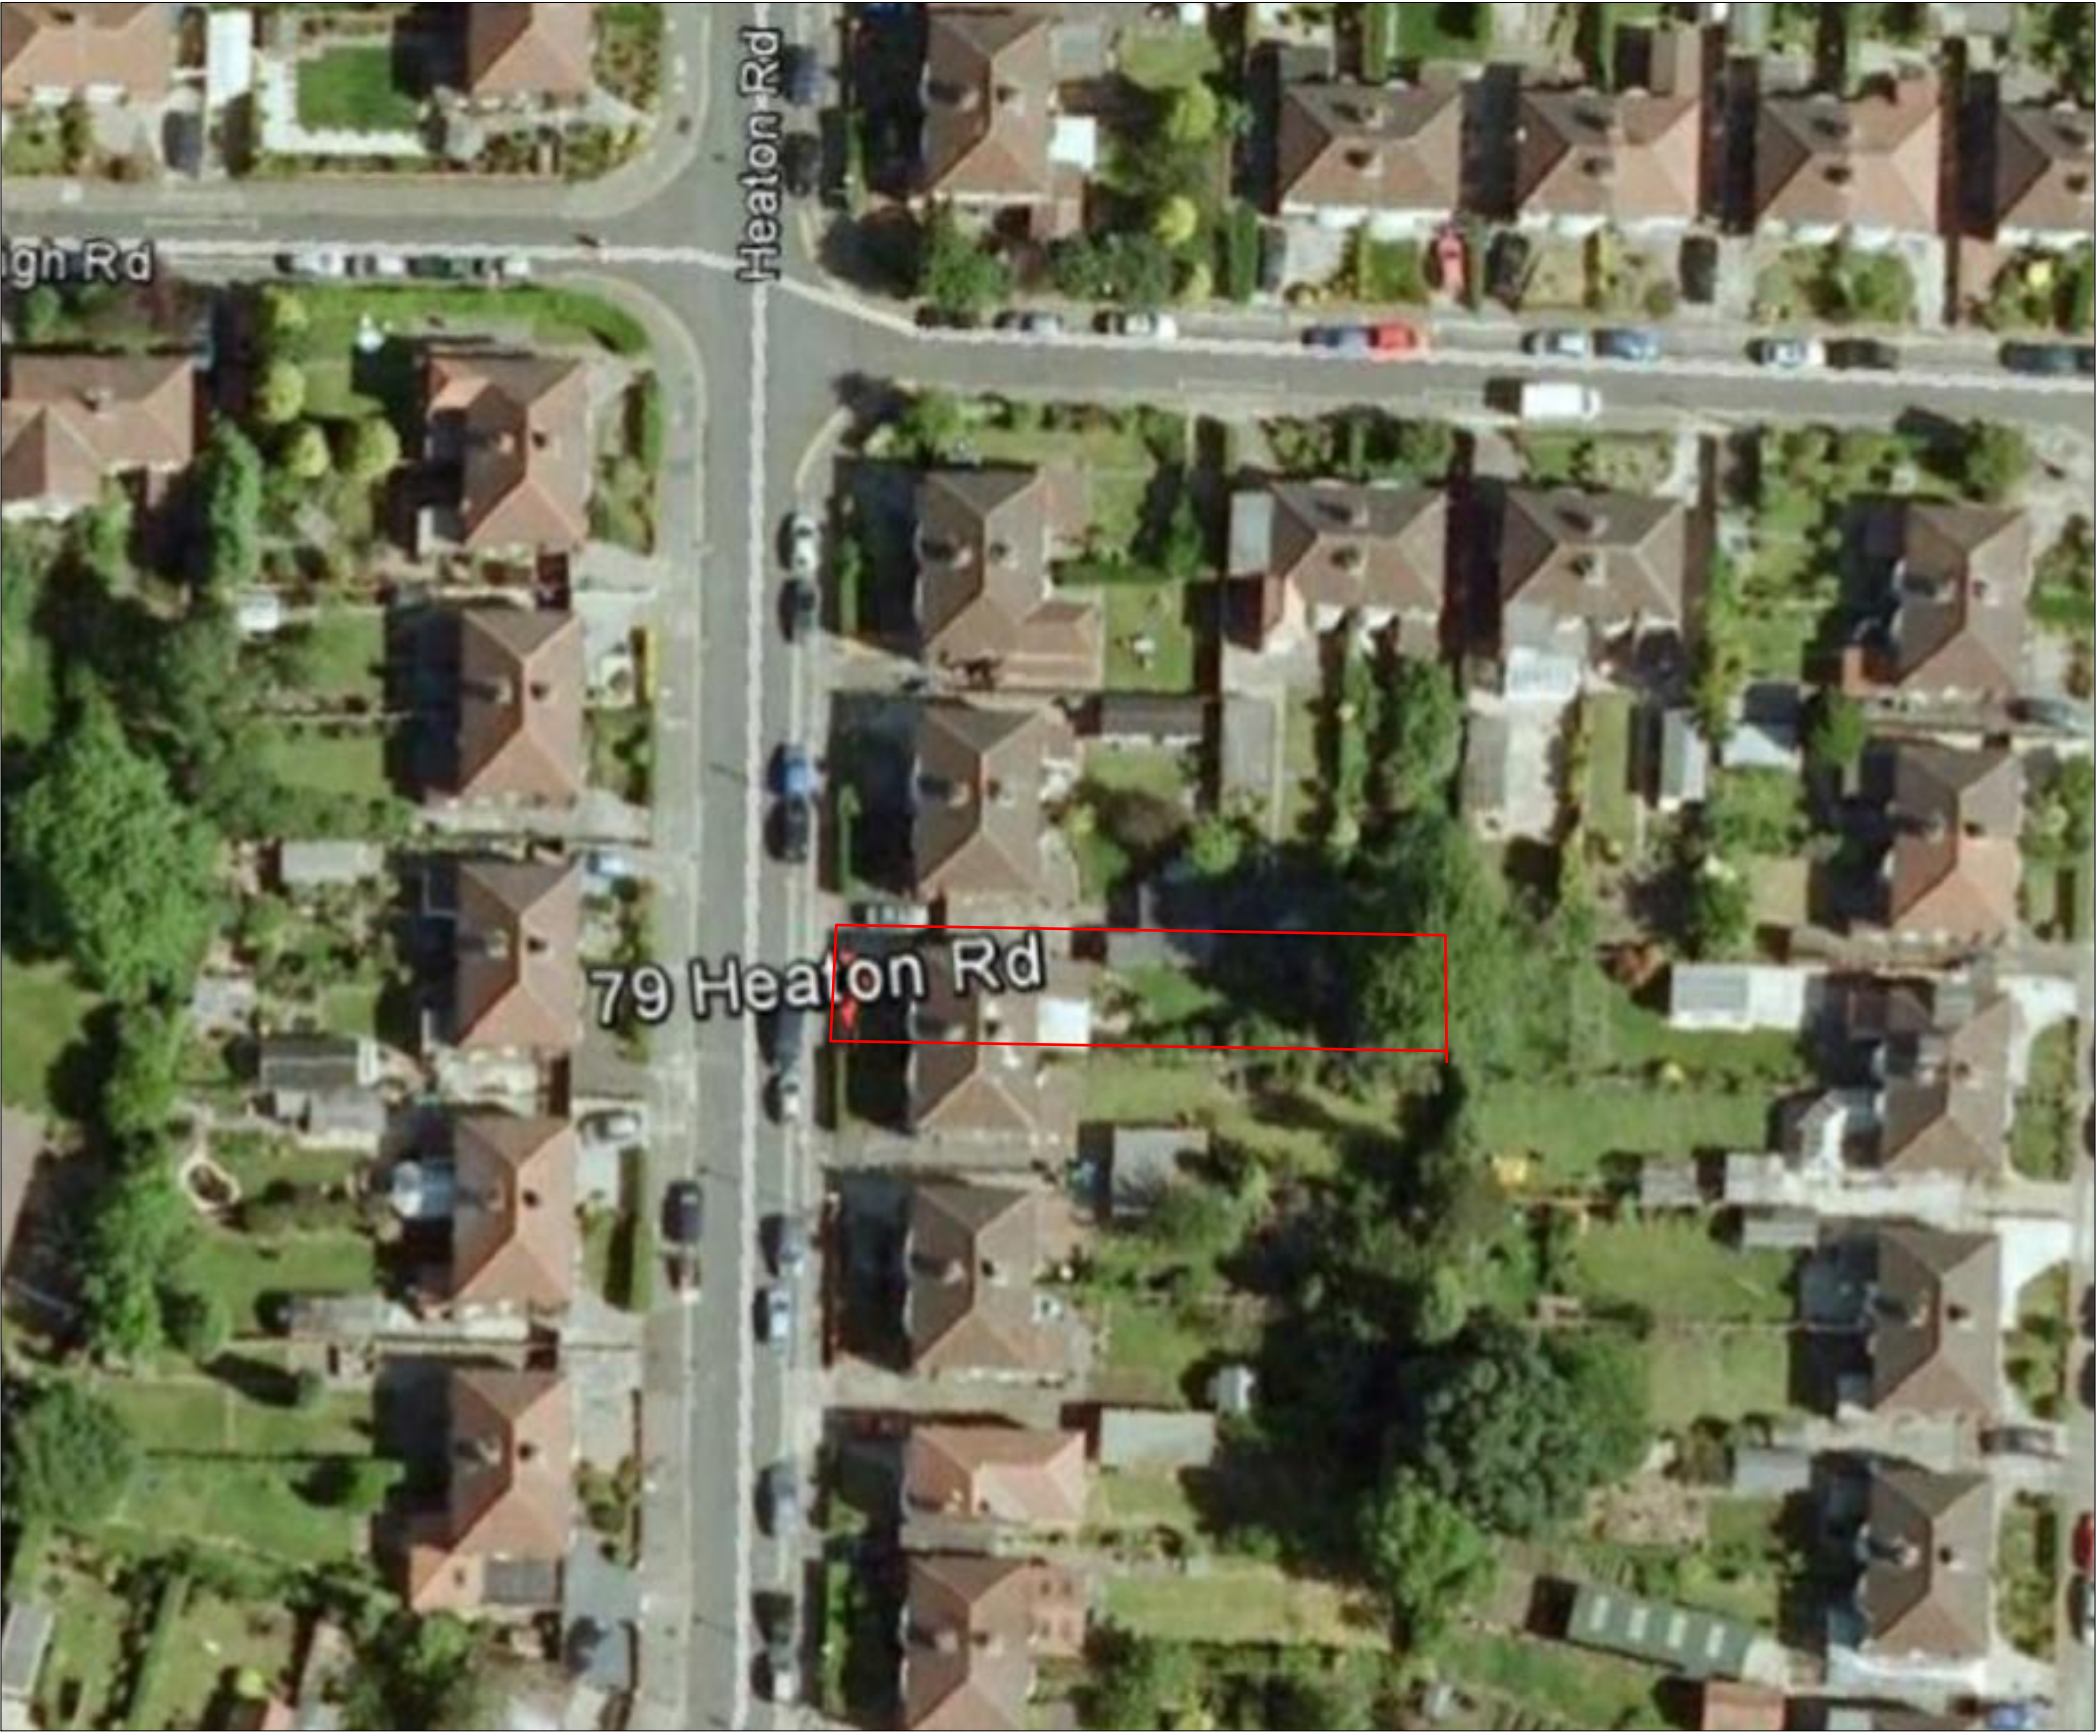

LOCATION Map @ 1:500

Trafford Council

Location House:

Heaton Road, 79
M16 0JB
Manchester.



Spazio Ltd

PROJECT:
RESIDENTIAL_EXTENSION
79_HEATON.ROAD_MANCHESTER_UNITED_KINGDOM
DRAWING:
LOCATION_MAP_AS_EXISTING

1A Churchwood Road, Didsbury
Manchester
United Kingdom
M20 6TZ

DATE: JUNE_21	DRAWN BY: EJG	CHECKED BY:
SCALE: 1:500	DRAWING NO: 768_01_200_P	REV: -

elliott@spazioltd.com
www.spazioltd.com

PURPOSE OF ISSUE

- Figured dimensions to be followed in preference to scale
- All dimensions shall be verified by the Contractor(s) on site prior to work commencing and relevant orders being placed.
- Any discrepancies to be brought to the attention of the Contract Administrator for instructions prior to proceeding.
- This drawing is the copyright of the Architect