


PARTITION HEAD JUNCTION
SEE DETAIL

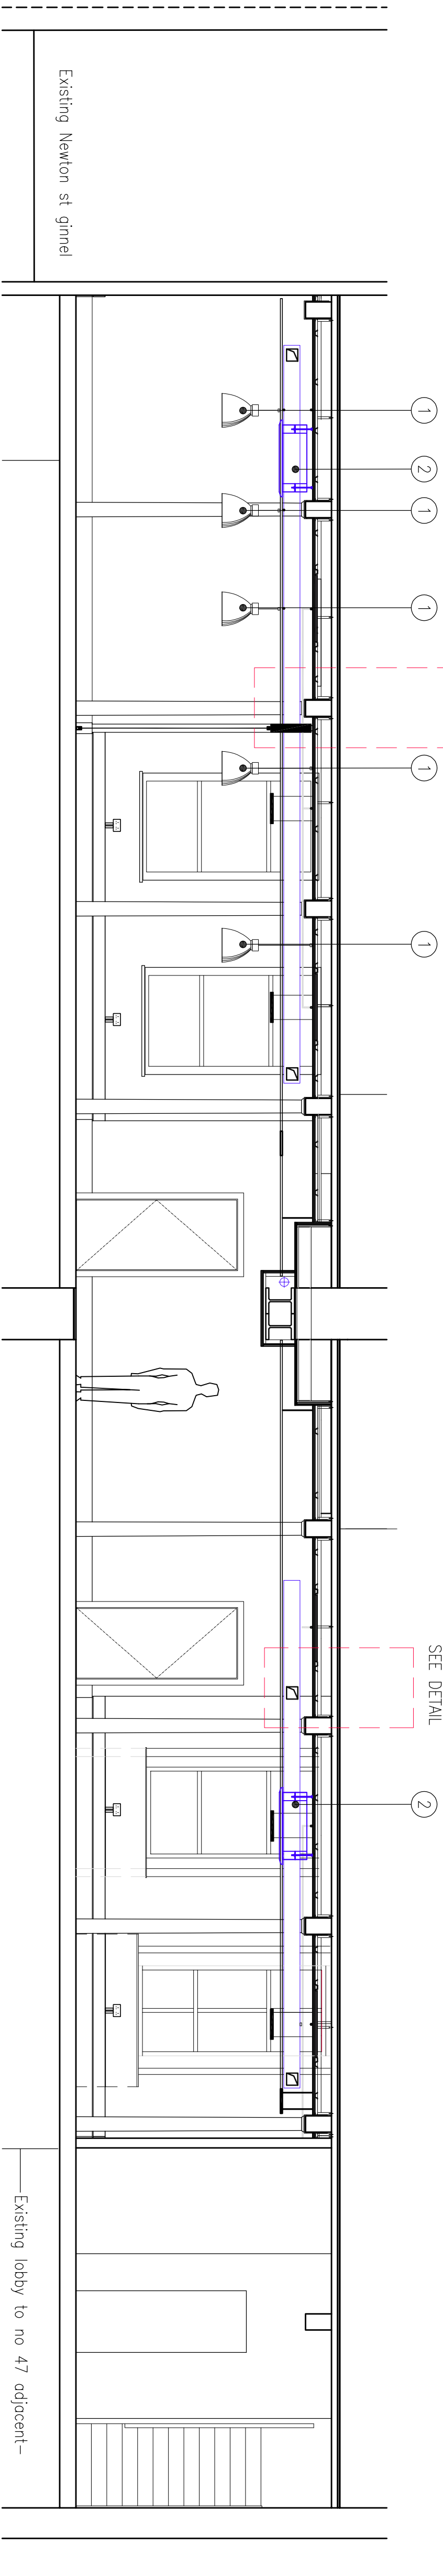


SECTION A-A _scale 1:50

NOTES


1. On no account may this drawing be scaled.
2. Any discrepancy to be reported to the Contract Administrator immediately.
3. The Contractor must check all dimensions on site prior to placing work in hand and/or ordering any materials or work.
4. This drawing is copyright of property sign ltd t/a studio_neo. It may not be reproduced, or part reproduced without the express consent of property sign

Drawing Status


- ☐ PRELIMINARY FOR APPROVAL
- ☐ AGREED LAYOUT- SIGNED OFF
- ☒ PLANNING DRAWING
- ☐ BUILDING CONTROL- DRAWING
- ☐ TENDER DRAWING
- ☐ CONTRACT DRAWING
- ☐ AS-BUILT DRAWING

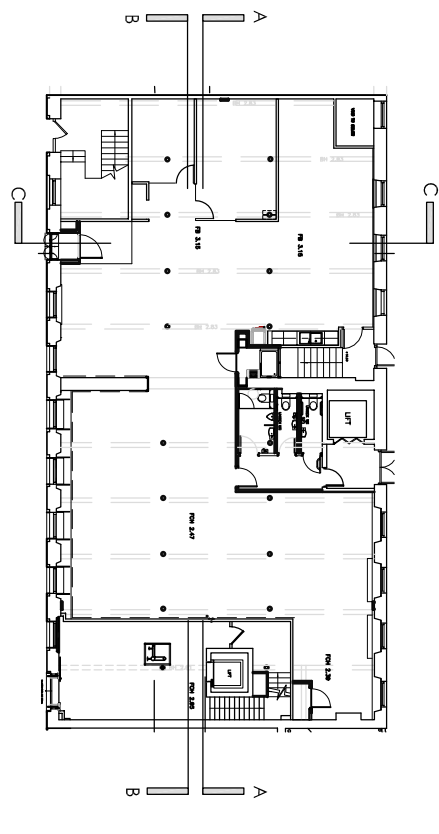



SECTION KEY m/s

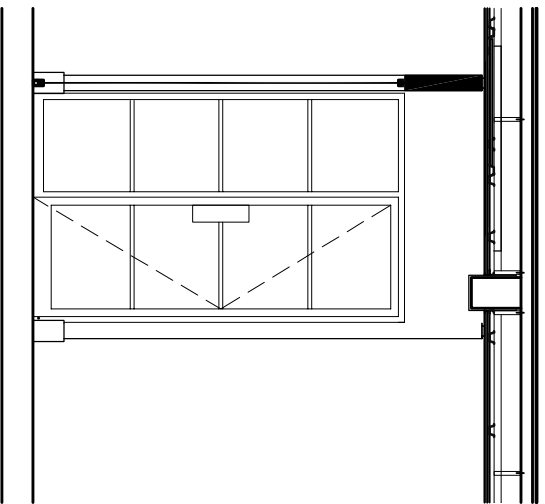


NEW GLAZED RETURN ELEVATION
TO MEETING ROOMS (VIEW
"A") _scale 1:50

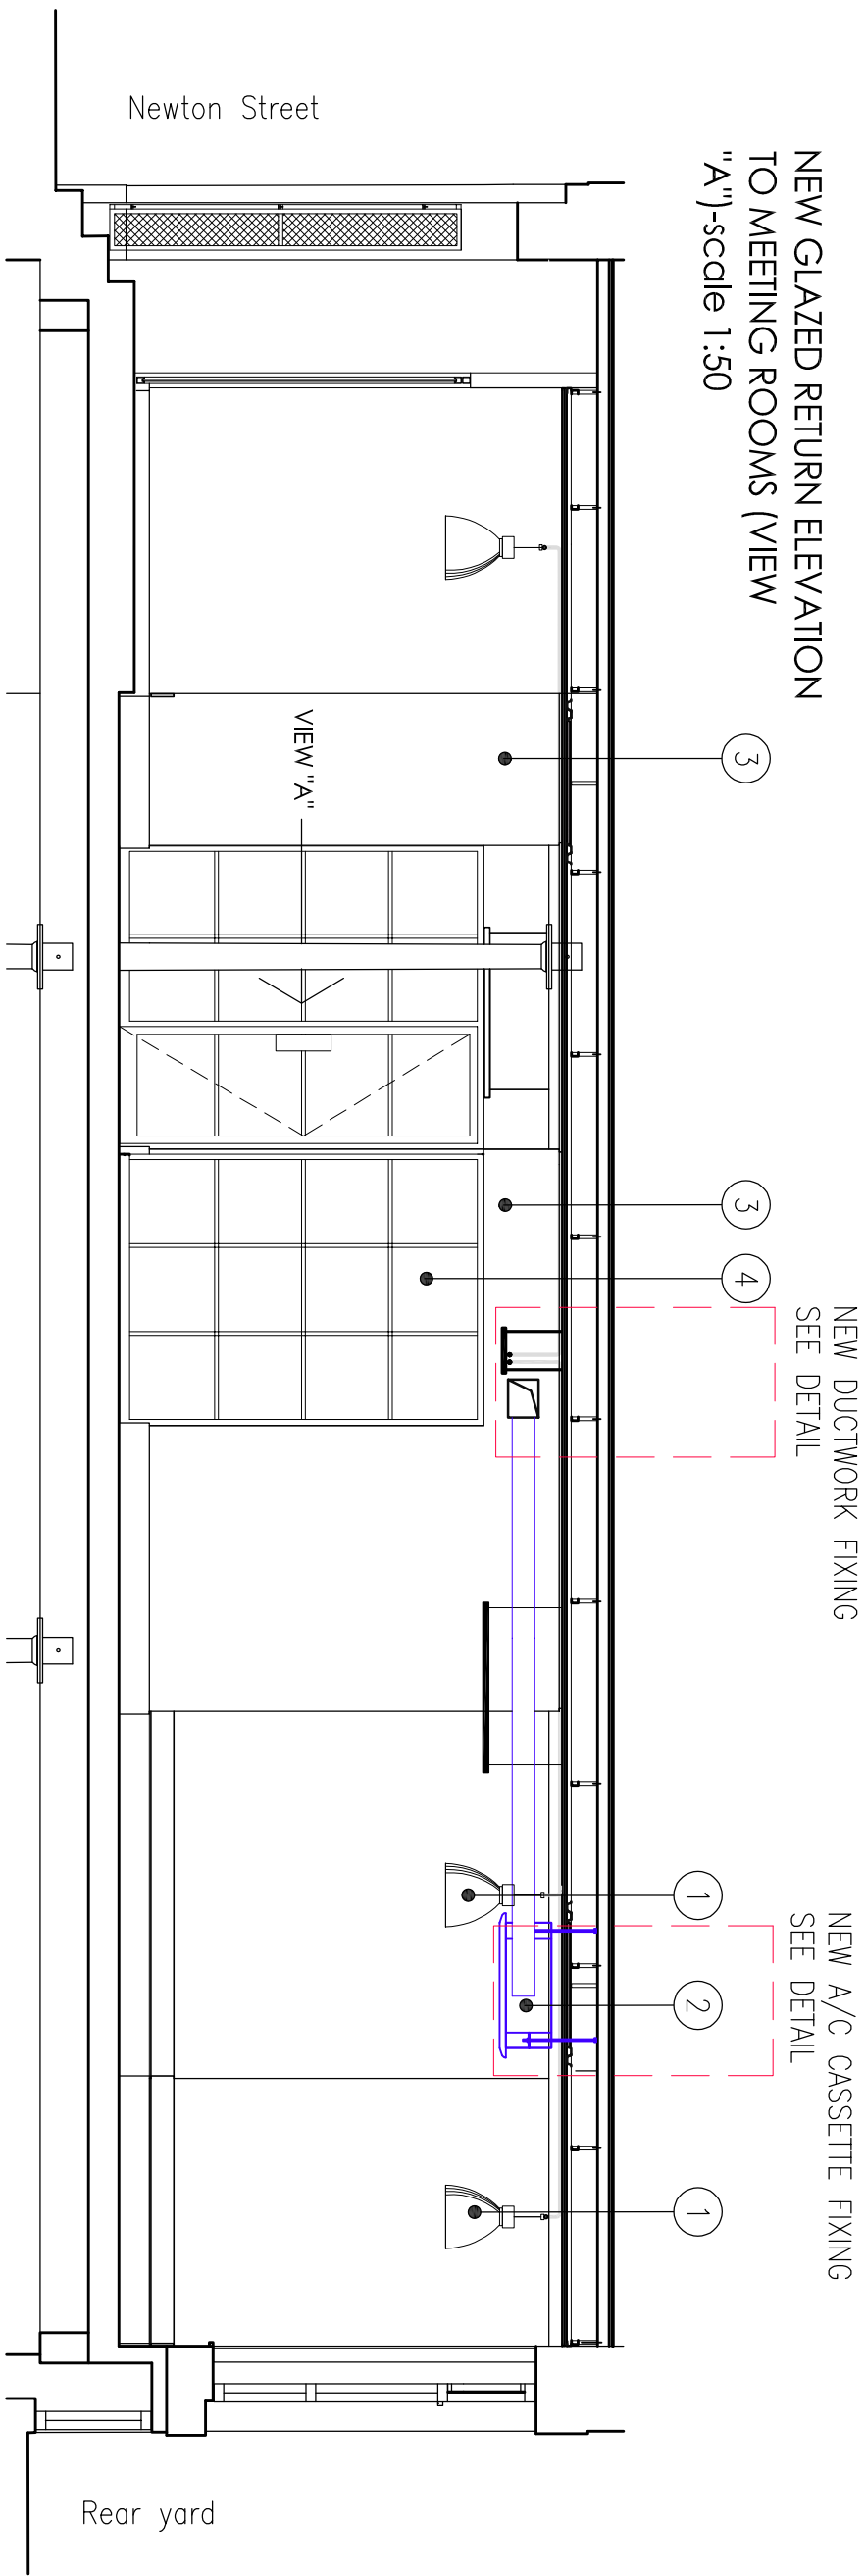


SECTION C-C _scale 1:50

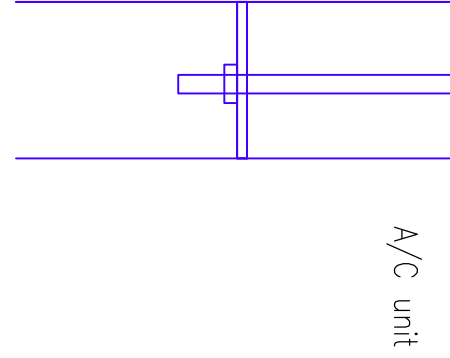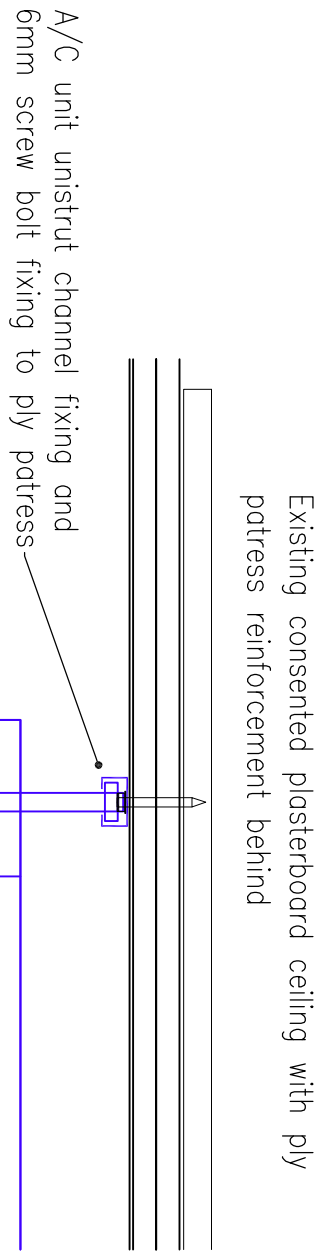


A/C UNIT FIXING DETAILS
_scale 1:5+1:1:10

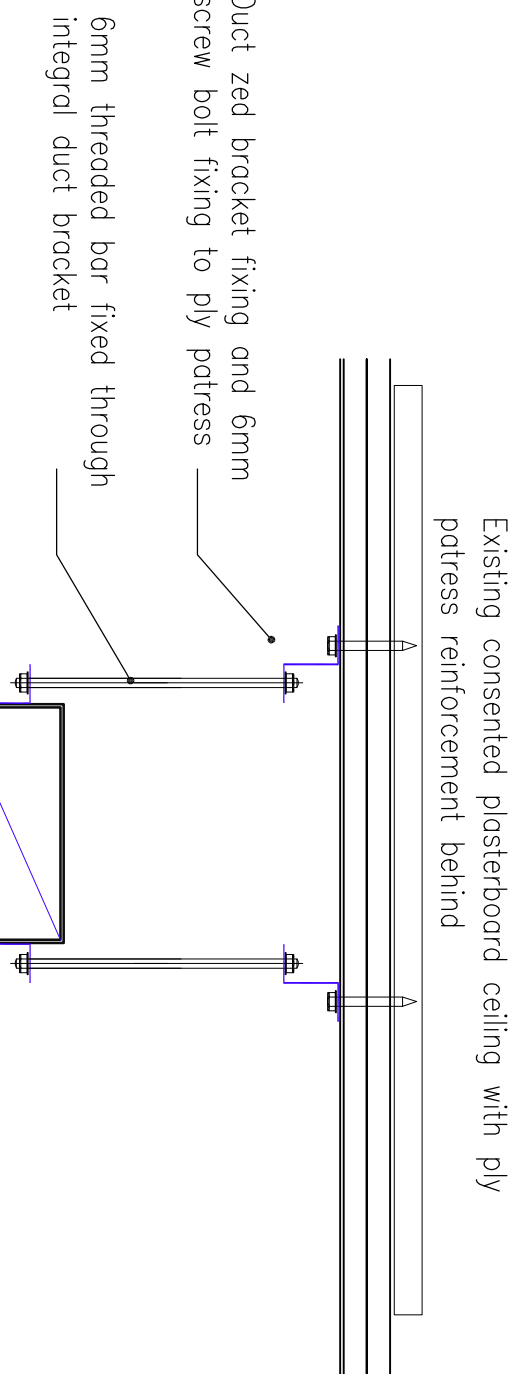

DUCTWORK FIXING DETAILS
_scale 1:5

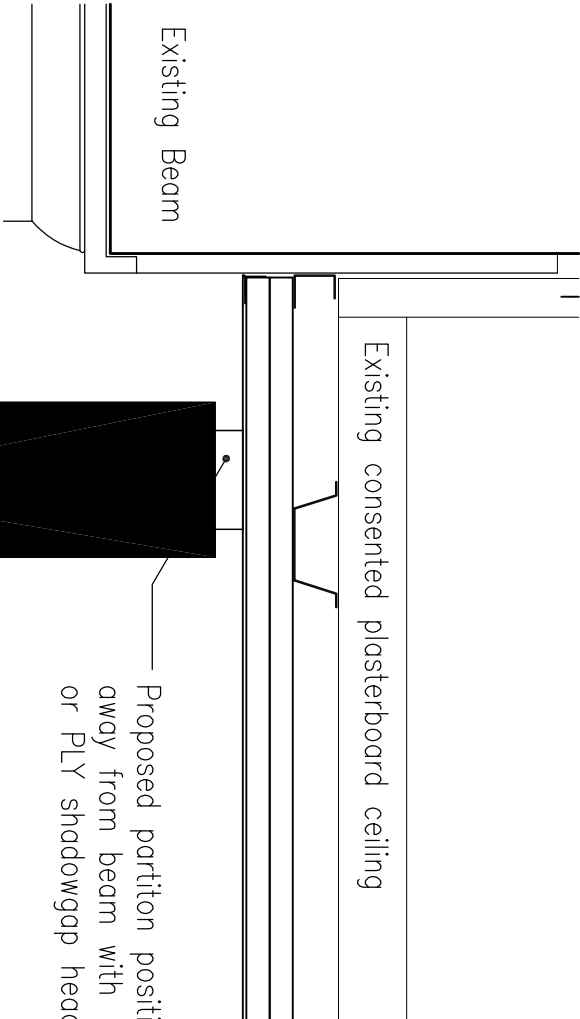

PARTITION HEAD DETAIL
_scale 1:5

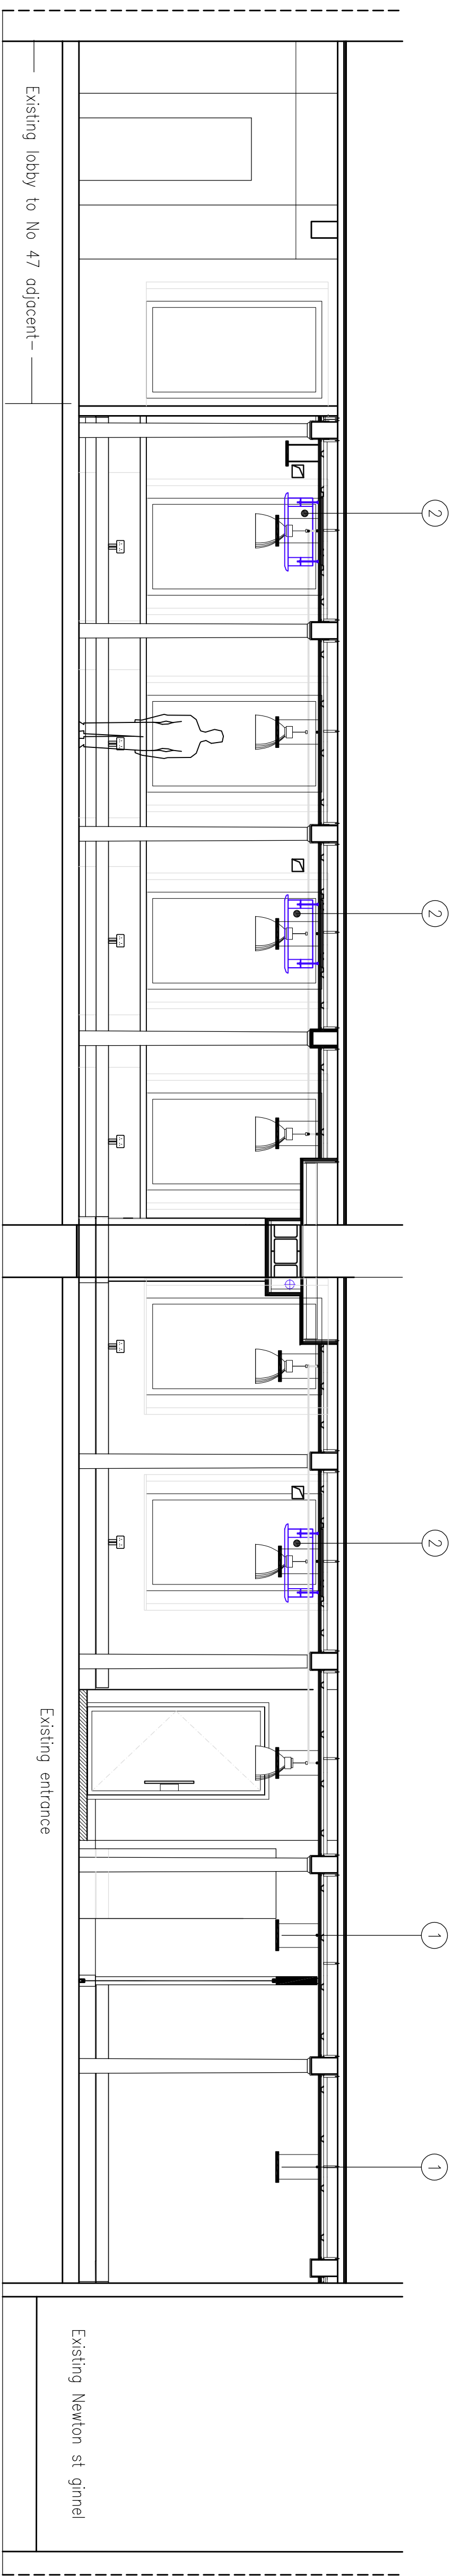

SECTION B-B _scale 1:50

