


Ground Floor as Proposed

Scale 1:50

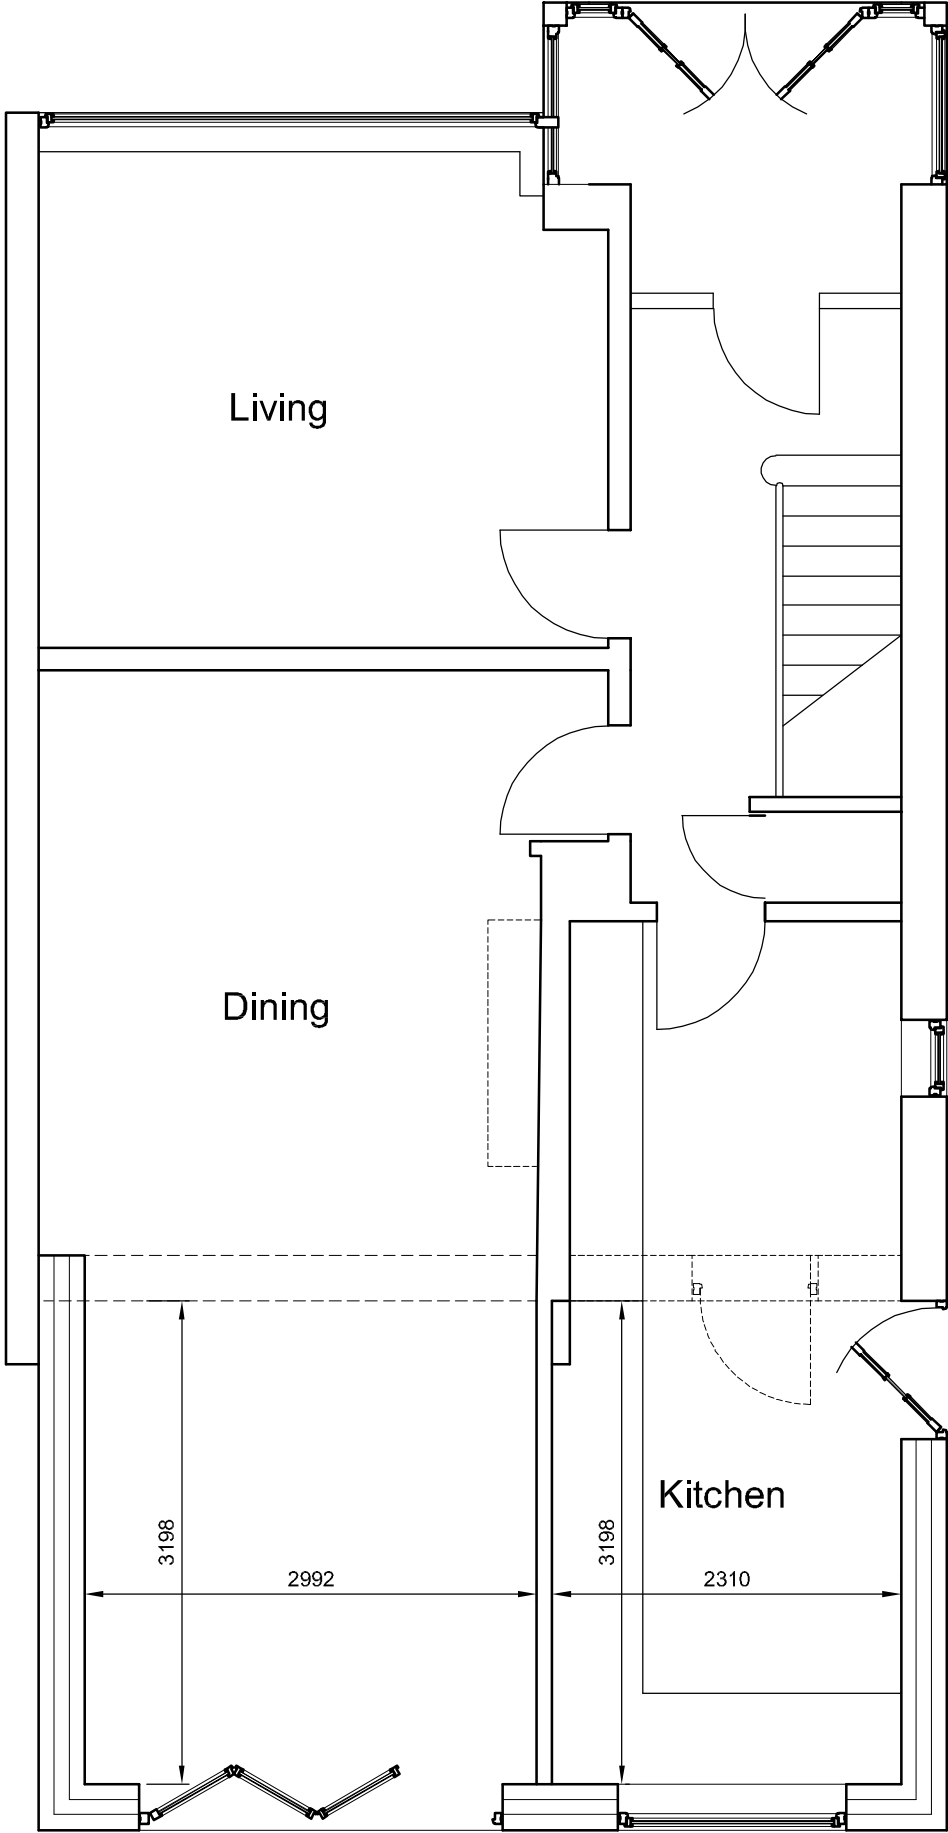

|                                   |          |                |         |        |
|-----------------------------------|----------|----------------|---------|--------|
| PROJECT                           |          | DRAWING NUMBER |         |        |
| Single Storey Rear Extension      |          | BA 006         |         |        |
| 1 Belmore Avenue,Crumpsall,M8 4EF |          |                |         |        |
| DRAWING                           | REVISION | DRAWN          | CHECKED | SCALE  |
| Ground Floor as Proposed          |          | MV             |         | 1:50 @ |
|                                   |          | DATE           |         | A3     |
|                                   |          | Apr 2020       |         |        |

