



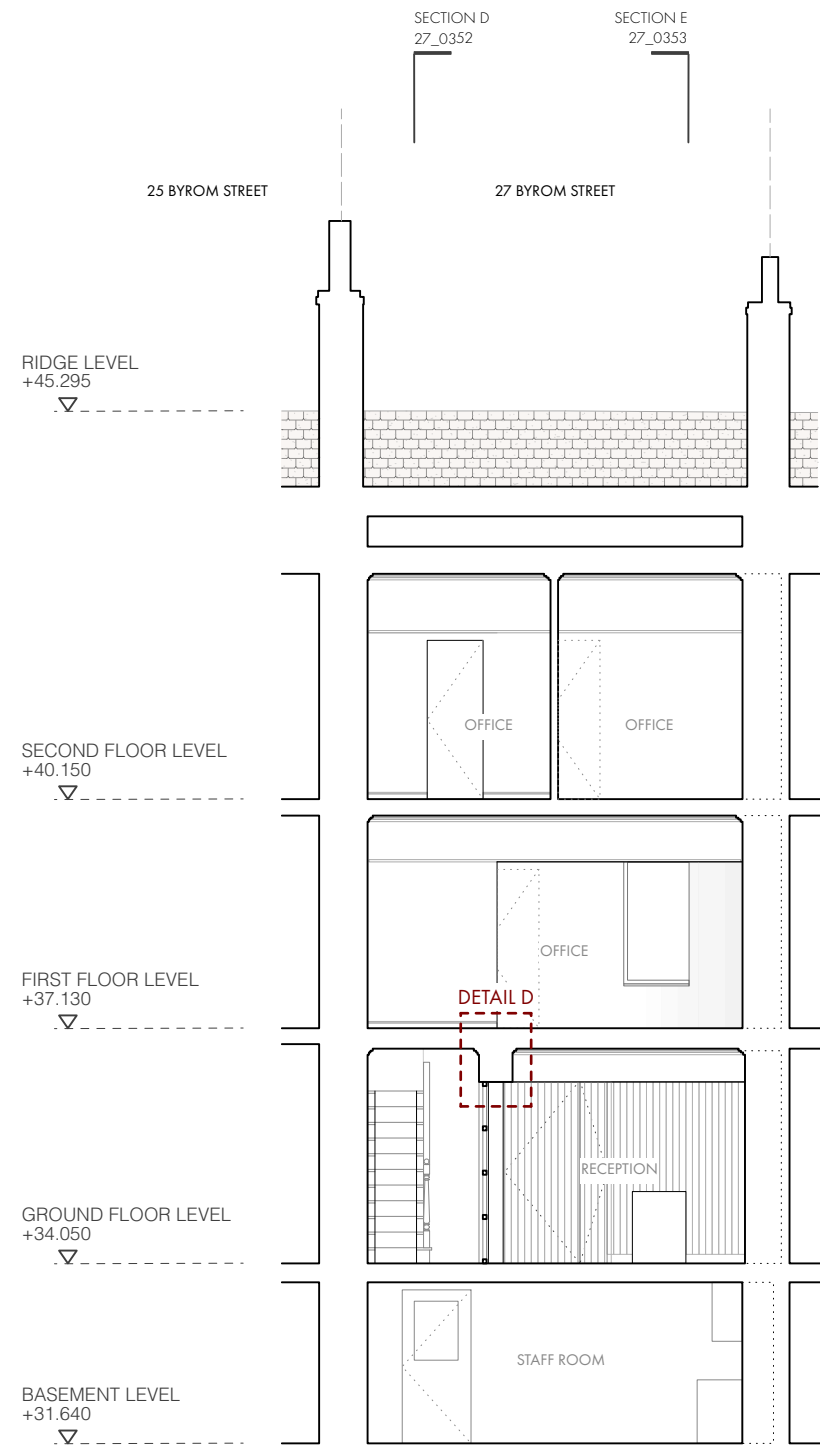

PROPOSED SECTION A

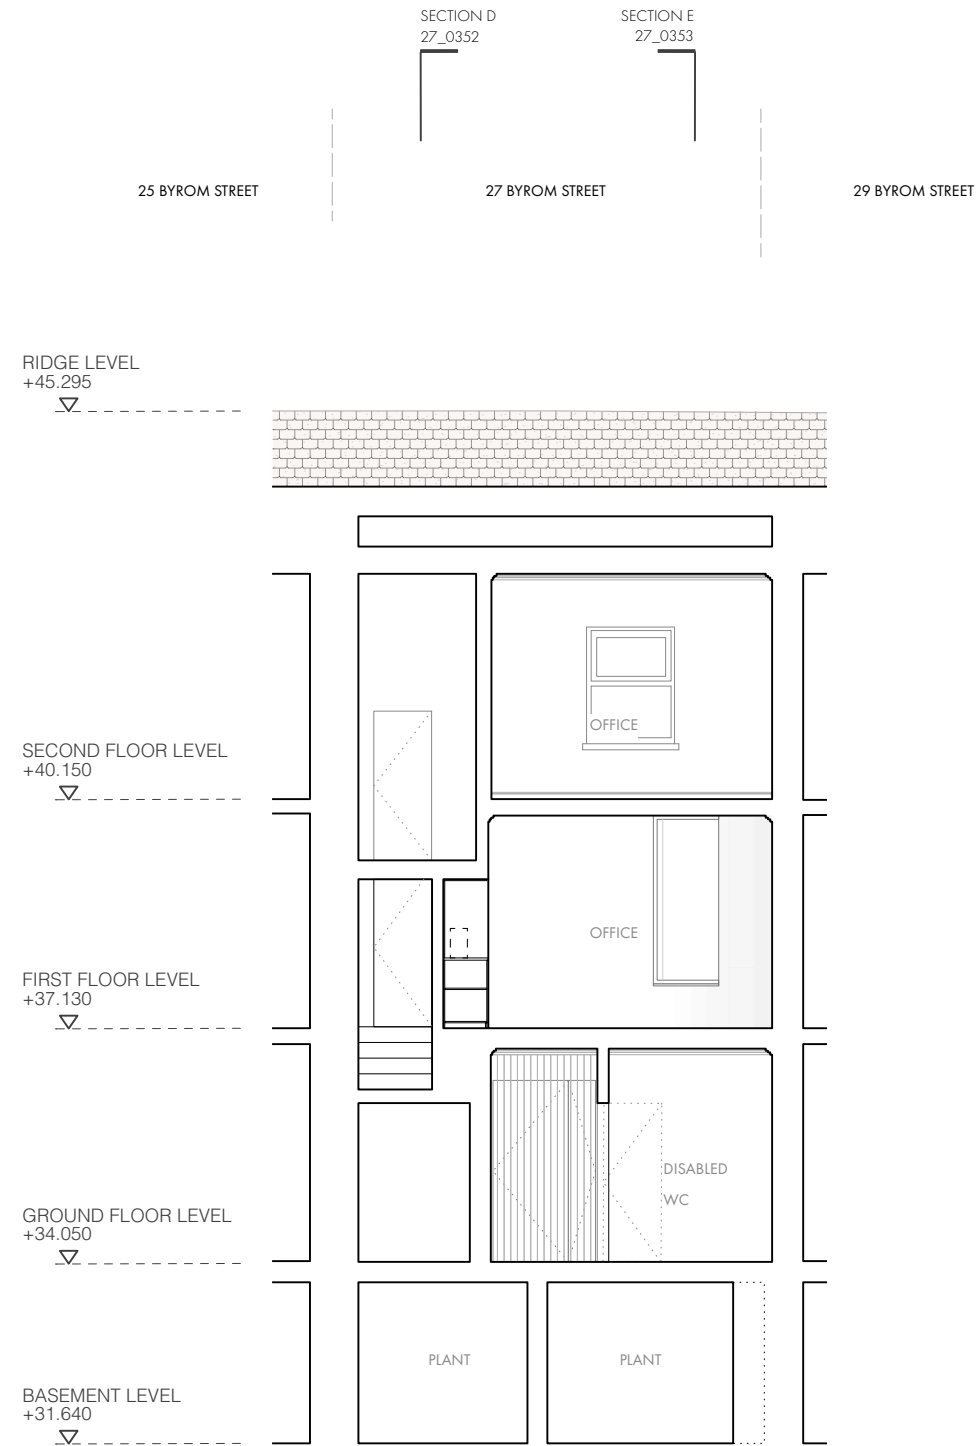

PROPOSED SECTION B

