All dimensions are to be checked on site. This drawing shall not be scaled to ascertain dimensions.

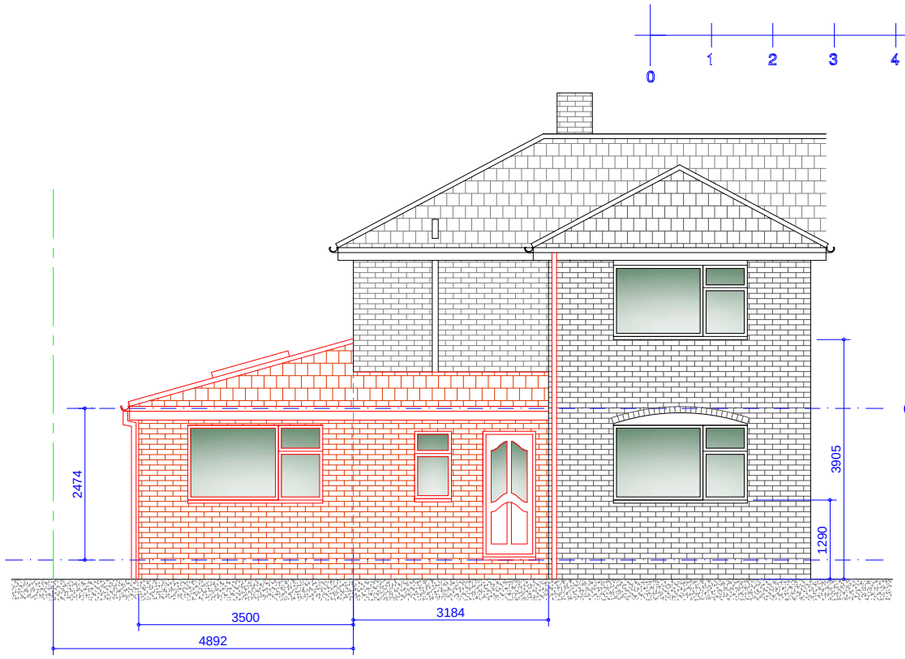

Proposed Front Elevation
Scale 1:100

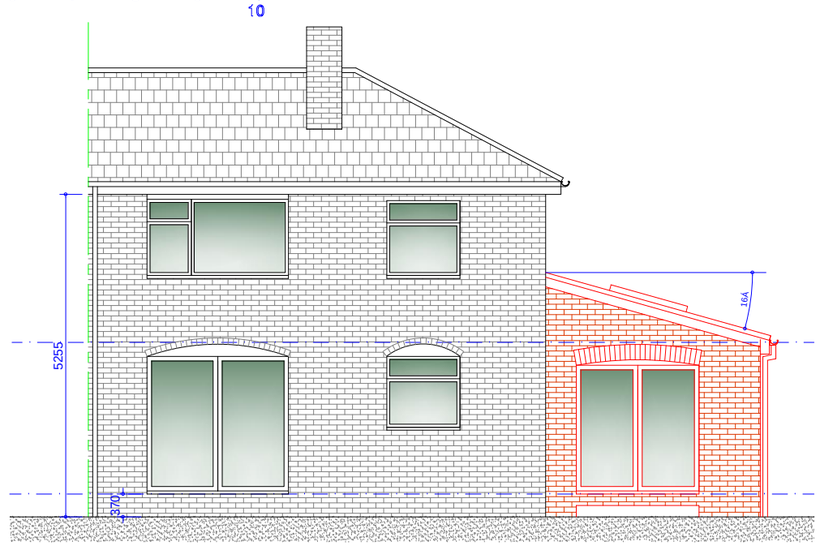

Proposed Rear Elevation
Scale 1:100

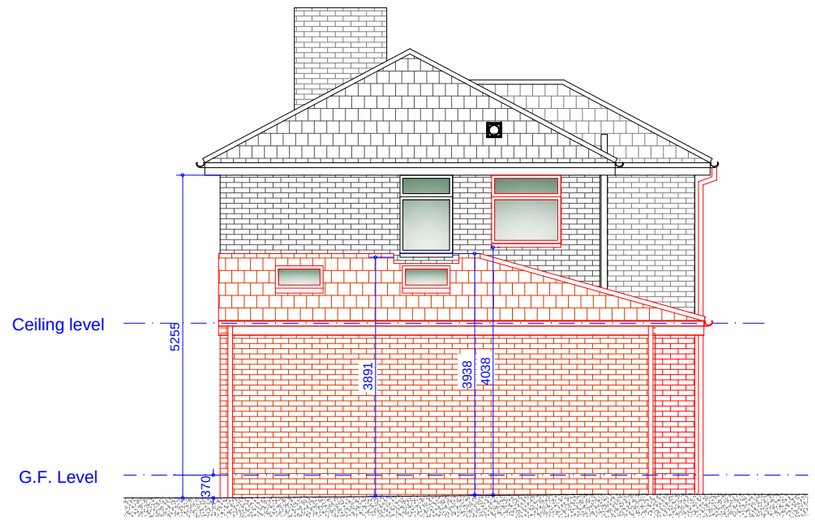

Proposed L/H Side Elevation
Scale 1:100

Materials:
Walls - Brown mix commons.
Roof - Slate.
Windows - White UPVC DG.
Doors - - White UPVC DG.

Rev	Date	Description

Issued For : INFORMATION PURPOSES ONLY

Client
Mr. Jamie Worsbel

Project
51 Green Park Road, Northenden. M22 4DS
Proposed single storey side and front extension.

Scheme - Drawing Title
Proposed Elevations.

03 — Drawing No. Revision
Date 20.09.21
Scale 1:100 @A3

JK Technical Services (NW) Ltd
Tel: 0161 728 5730
Mob: 07741175755
www.jktechservs.co.uk