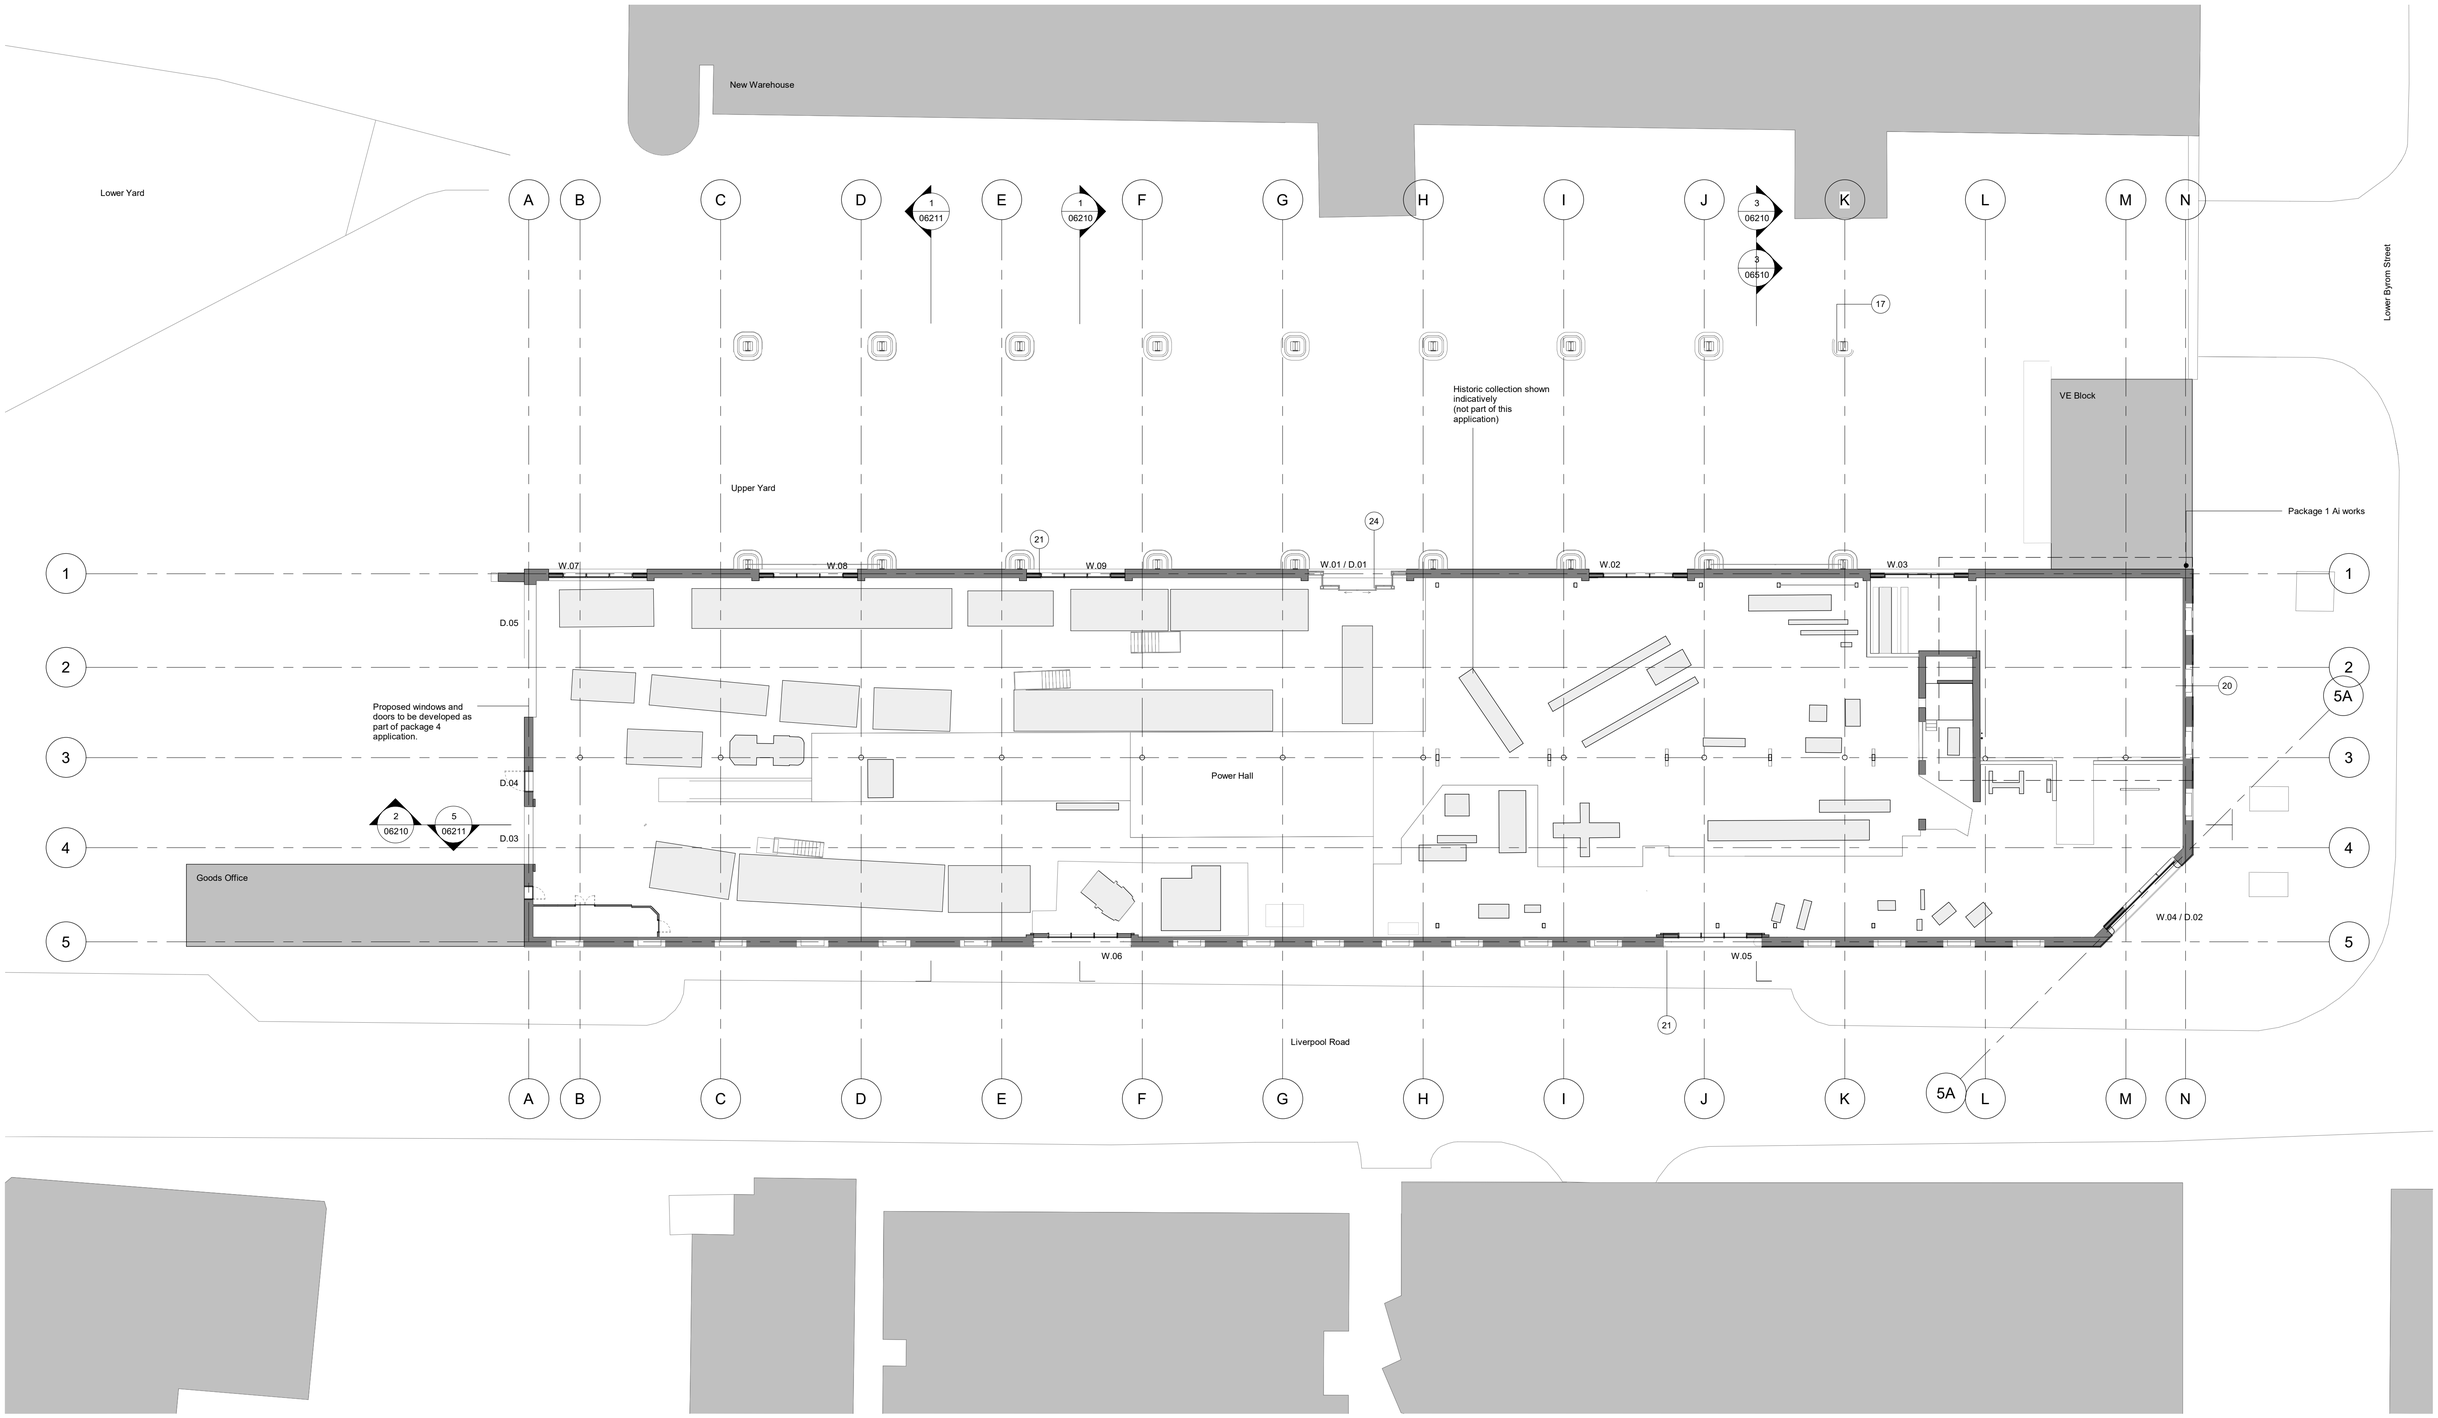


| Revision | Description | Drawn/Checked | Date |
|---|---|---|---|
| PL1 | Issue for planning | | 20.08.2021 |

Key

01. Salvaged / reclaimed slate roof finish
02. Lead work
03. Roof ridge tile
04. Building services/ pipe work
05. Patent glazing roof lights
06. New roof build up
07. Roof light support
08. Stained OSB sheathing board
09. Existing purlin
10. Existing rafter
11. New door
12. Membrane lined insulated metal gutter
13. Flitch beam
14. Existing brick parapet
15. Existing stone and brick cornice
16. Existing timber truss/ structure
17. Existing gantry
18. Double glazed curtain walling
19. Vertical timber weatherboarding
20. Existing blind windows
21. Existing window/ glazed door
22. Existing shutter doors
23. Robust metal cladding panel
24. Metal framed sliding door
25. Existing modern platform with balustrade
26. Existing lighting
27. New lighting
28. New glazed door

Keyplan

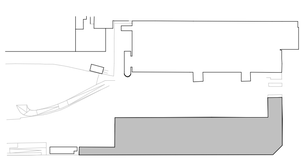

0 2 4 10m

Drawings are based on survey information provided and subject to changes to accommodate existing building structure and services installation. We have noted discrepancies in the survey information and clarification required following further site investigations by the contractor on site. Do not scale from drawing. Errors to be reported immediately to the Architect. All dimensions must be verified on site. To be read in conjunction with all relevant Architects', Services and Structural Engineers' drawings.

© Carmody Groarke Limited.

CARMODY GROARKE

Carmody Groarke Limited, 67–74 Saffron Hill, London EC1N 8QX
+44 (0)20 7836 2333 www.carmodygroarke.com

| | |
|---|---|
| Drawing Name | Proposed Ground Floor Plan |
| Drawing Number | PHL-CGA-00-00-DR-A-06110 |
| Date | 20.08.2021 |
| Issue | PL1 |
| Project Name | Power Hall & Decarbonisation |
| Client | SIM |
| Project number | PHL |
| Scale/Format | 1 : 200 |
| Drawn/Checked | CBo/ JY |
| Approved | RS |
| CAD Reference | |