



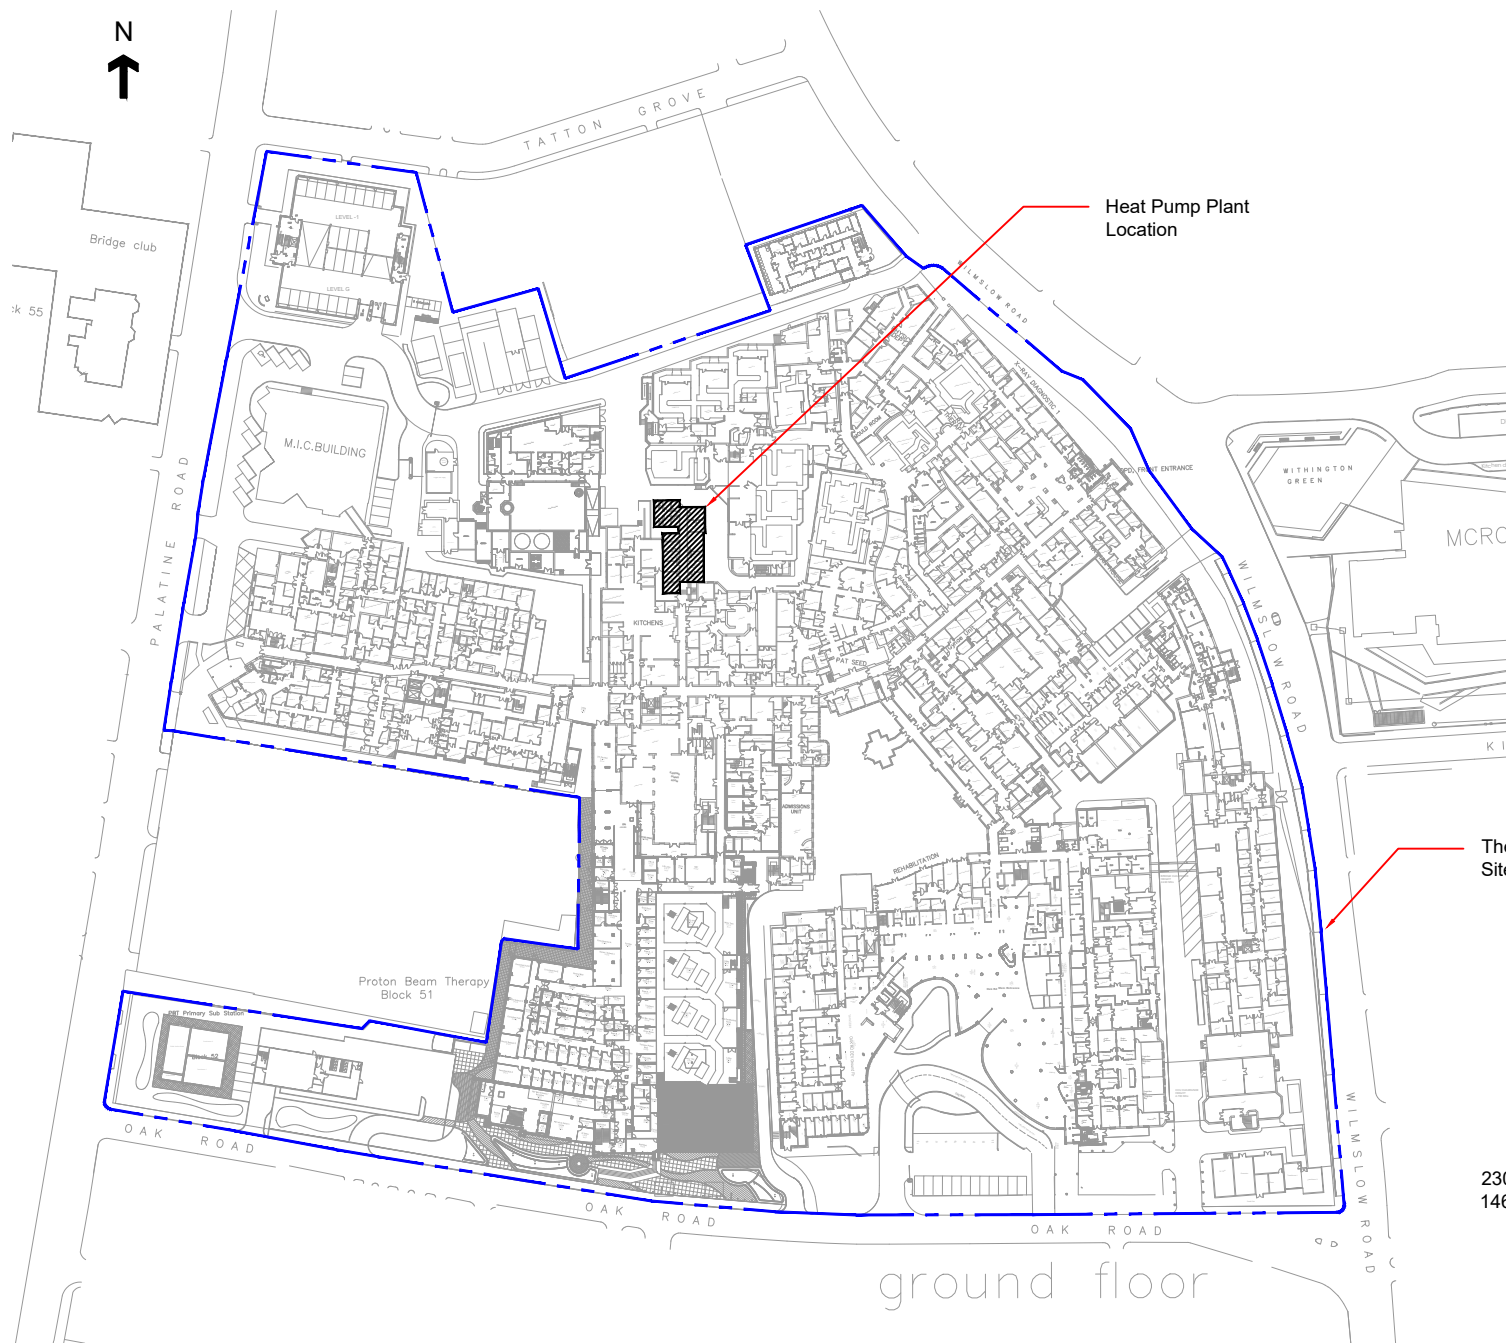

Heat Pump Plant Site Location
(Scale 1:1000)

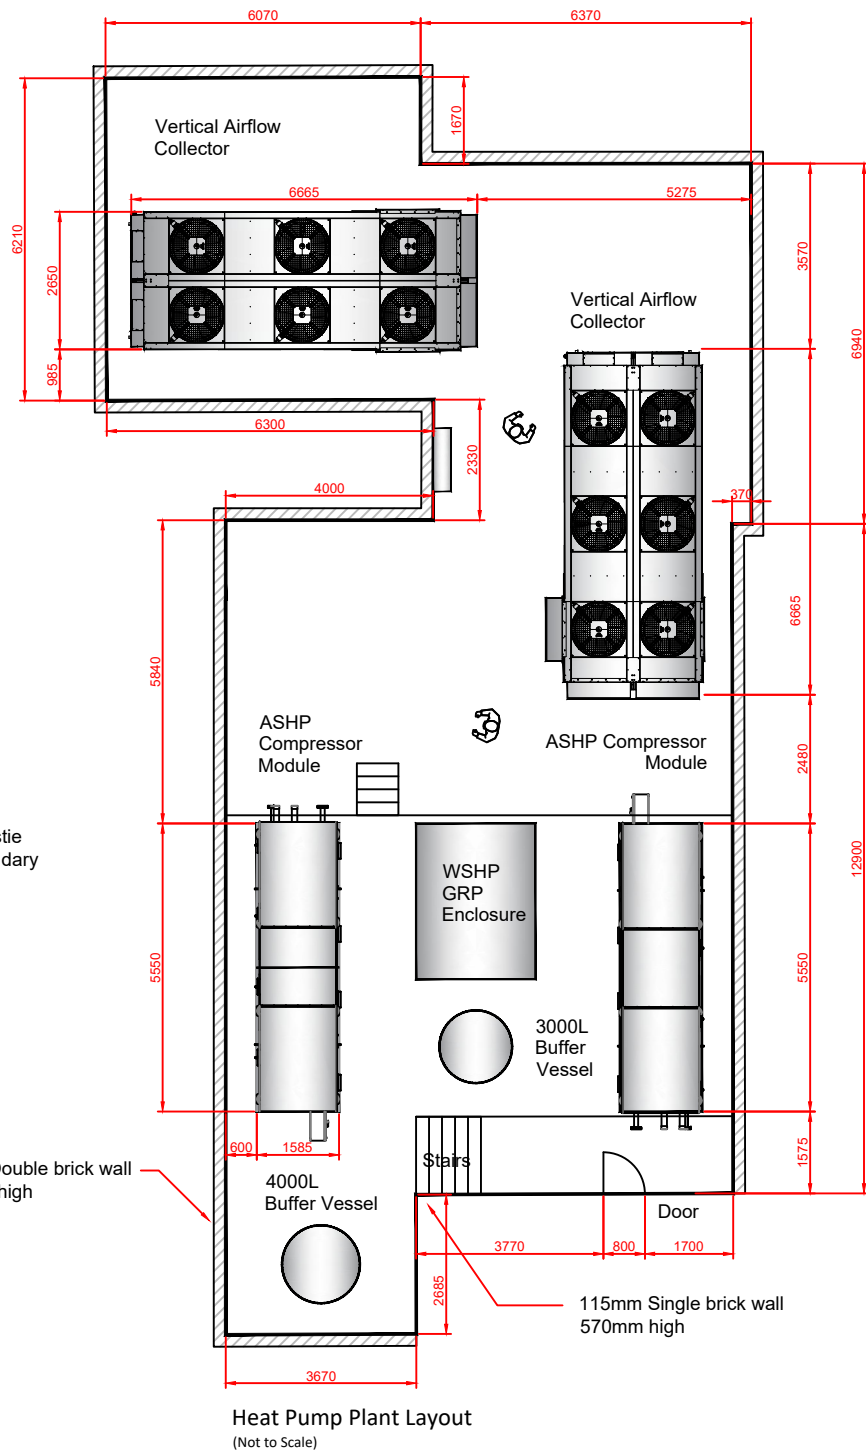

REFERENCE DRAWINGS:

- NOTES:
1. All dimensions in millimeters unless otherwise stated.
 2. All levels in meters unless otherwise stated.
 3. This drawing shall be read in conjunction with all project documentation including: Civil, Structural, Mechanical and Electrical drawings, Schedules and specifications unless otherwise stated
 4. No dimensions / measurements or levels are to be scaled from this drawing.

KEY:

04	16.08.2021	Airflow collector details confirmed	DPG	AY	TW
03	02.08.2021	Layout confirmed	DPG	AY	TW
02	10.06.2021	Collector size modified	DPG	AY	TW
01	10.06.2021	Issued for Information	DPG	AY	TW
Rev	Date	Description	Drawn	Design	Ch'k'd



VITAL ENERGi
VITAL ENERGi, Century House, Roman Road, Blackburn, Lancashire,
United Kingdom, BB1 2LD. Tel: +44 (0) 1254 296 000 Fax: +44 (0) 1254 296 040



Process Solutions
with a Quality Installation.
Serving the Energy, Food &
Pharmaceutical Industry
Dedicated to Excellence

Process Installations & Maintenance Services Ltd
Waterworks Lane, Glinton, Peterborough PE6 7LP
Tel: 01406 430030 - Fax: 01406 331379 - www.processinstallations.net

Project Title					
The Christie NHS Trust Foundation					
Drawing Title					
Proposed Heat Pump & Associated Plant General Arrangement					
Designed	AY		Checked		
Drawn	DPG		Approved		
Scale	As Noted		Status	Information	Date
					10/06/2021
Job No.	PI 348				
Drawing No.	VI 21 CHR LAY 010				Rev
					04