




**SOURCE
GRAPHICS**

Project: 9R - Manchester

Client: 9Round

Location: Manchester

REV3

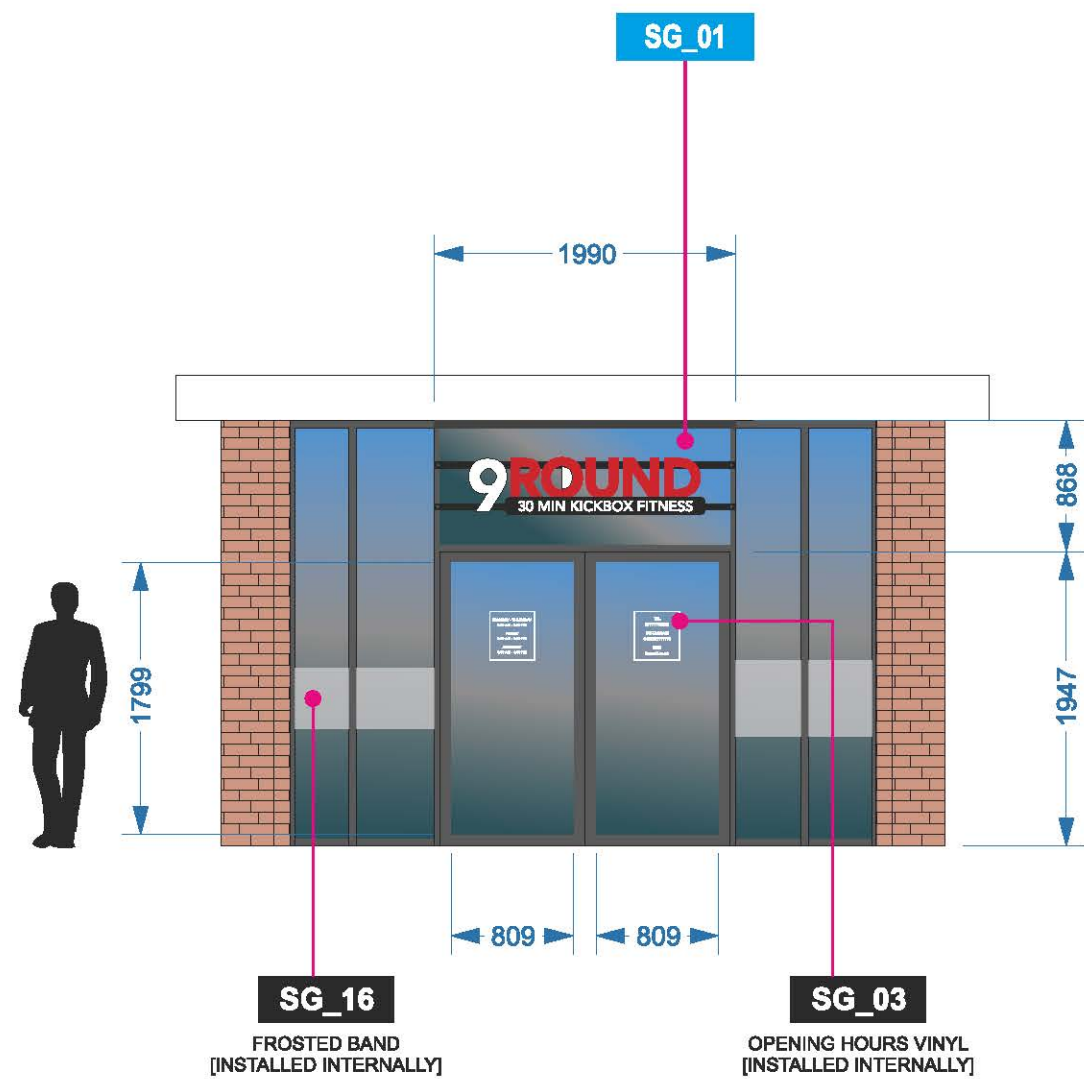


SURVEY PHOTO - AS SUPPLIED BY DARREN @ ANNEX29

SCALE 1:50 - PAGE SIZE = A3



MAIN ENTRANCE - INTERNALLY ILLUMINATED LETTERS ON RAILS

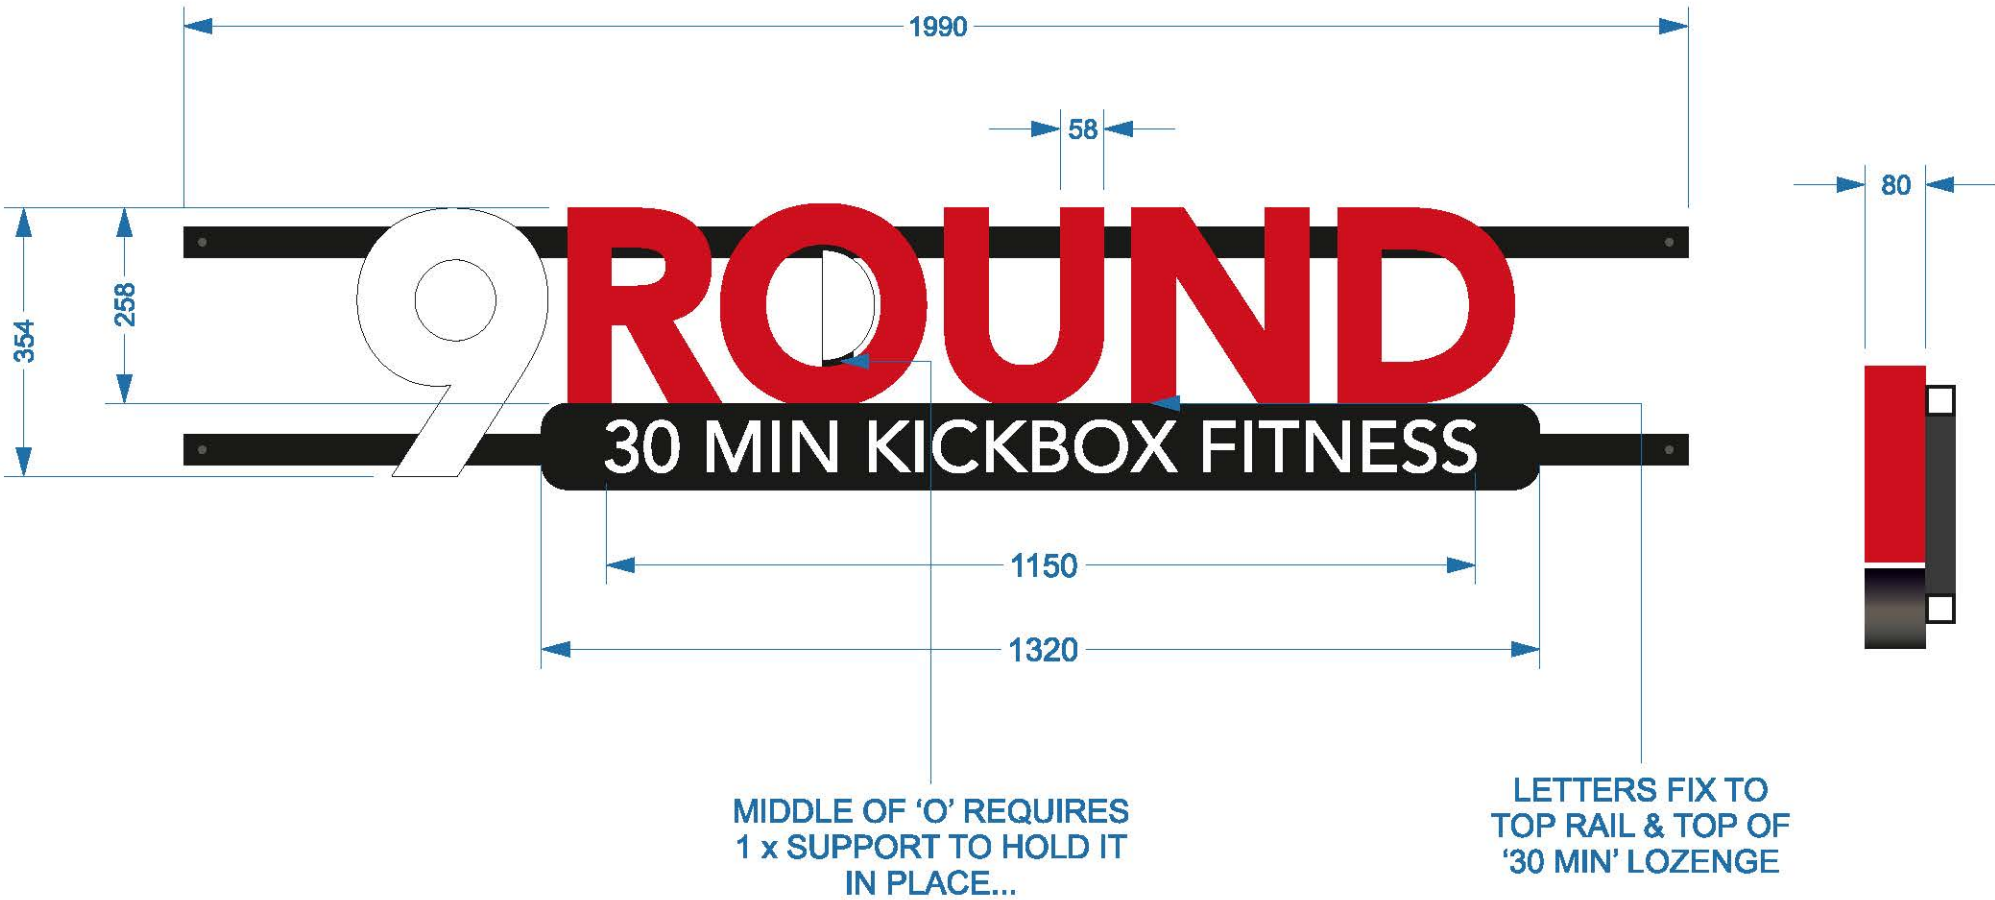

SG_01


BUILT UP METAL LETTERS MOUNTED TO A RAIL SYSTEM.
METAL RETURNS AND FULL BACKS WITH OPAL FACES WITH
APPLIED S/A TRANSLUCENT VINYL.


LETTERS ALL MOUNTED TO A WELDED CARRIER RAIL SYSTEM.
RAIL PAINTED SATIN BLACK.
RAIL MOUNTS TO WINDOW MULLIONS.

ILLUMINATION LEVEL APPROX 300 CANDELA PSM

*POWER CABLES WILL NEED TO ENTER INTO BUILDING
PROPOSAL IS TO DRILL TRHU' MULLION AND SITUATE
LED DRIVER IN ROOF OF GYM.

SCALE 1:10 - PAGE SIZE = A3

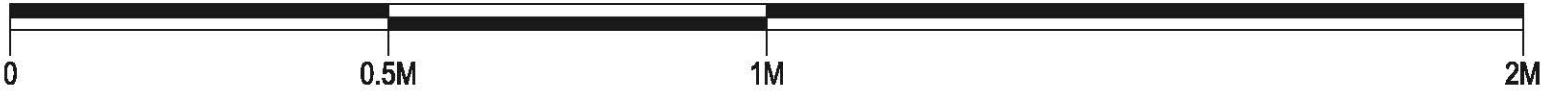

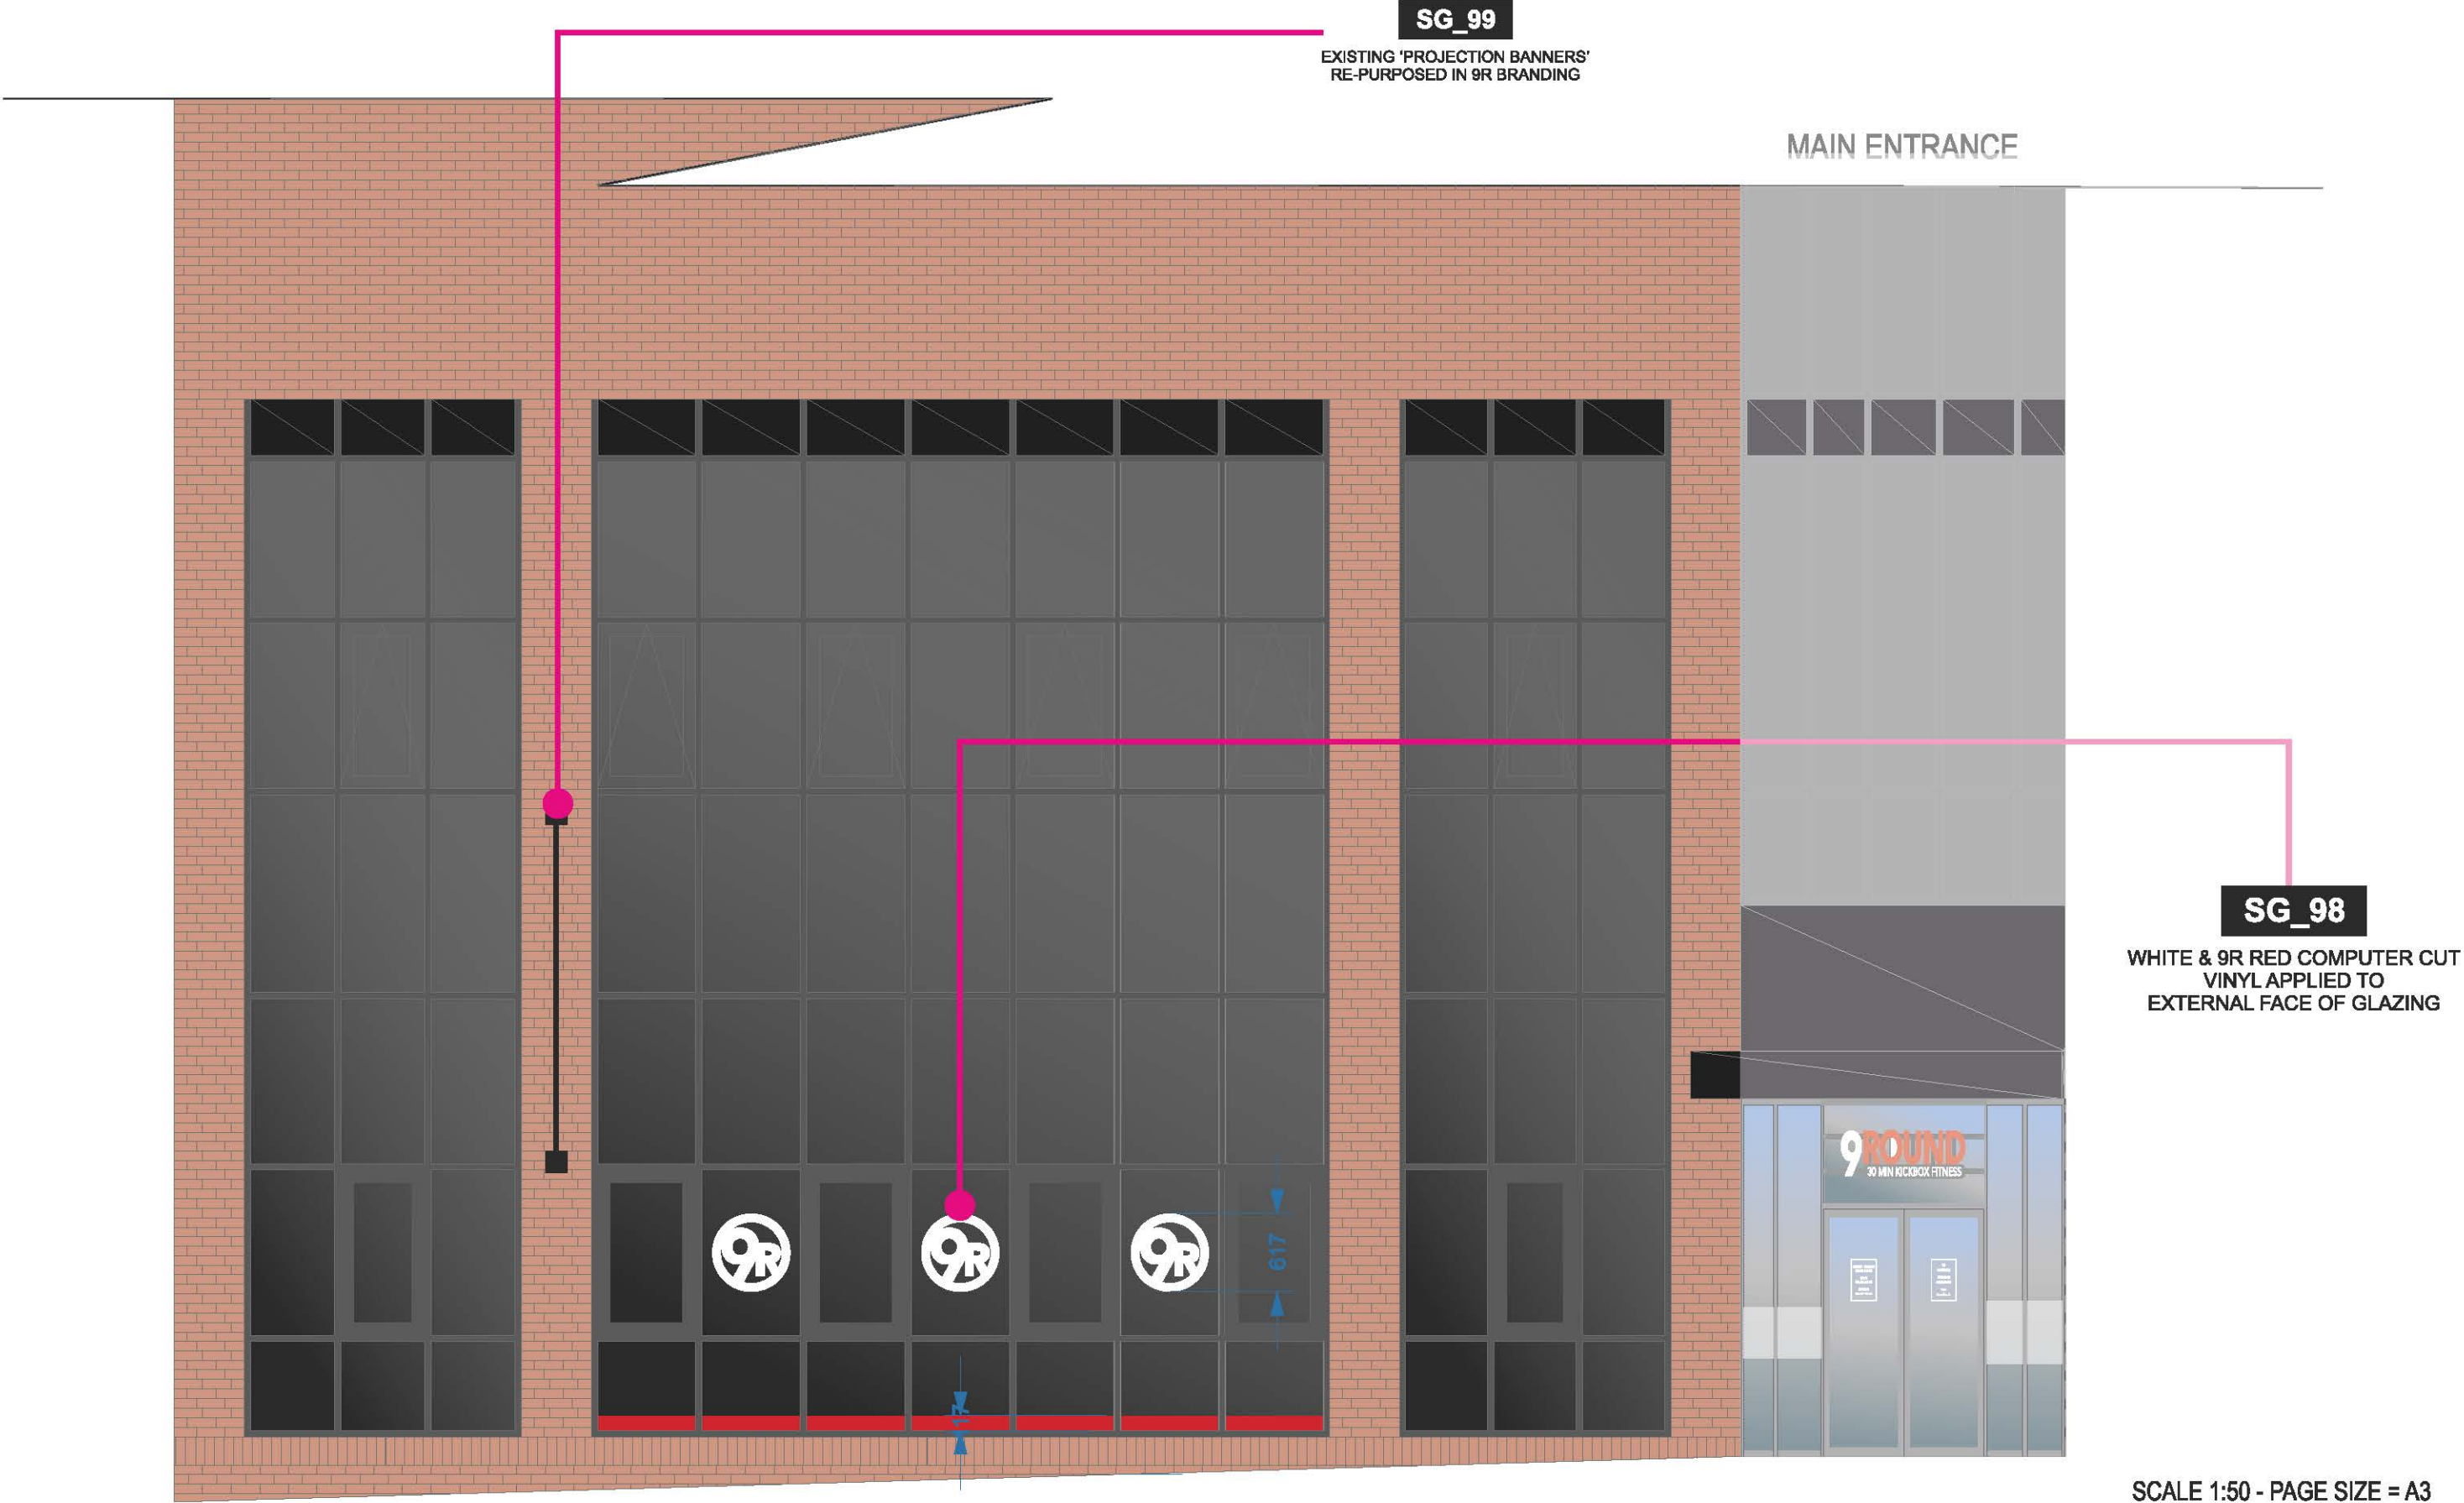

SG_99

EXISTING 'PROJECTION BANNERS'
RE-PURPOSED IN 9R BRANDING



