


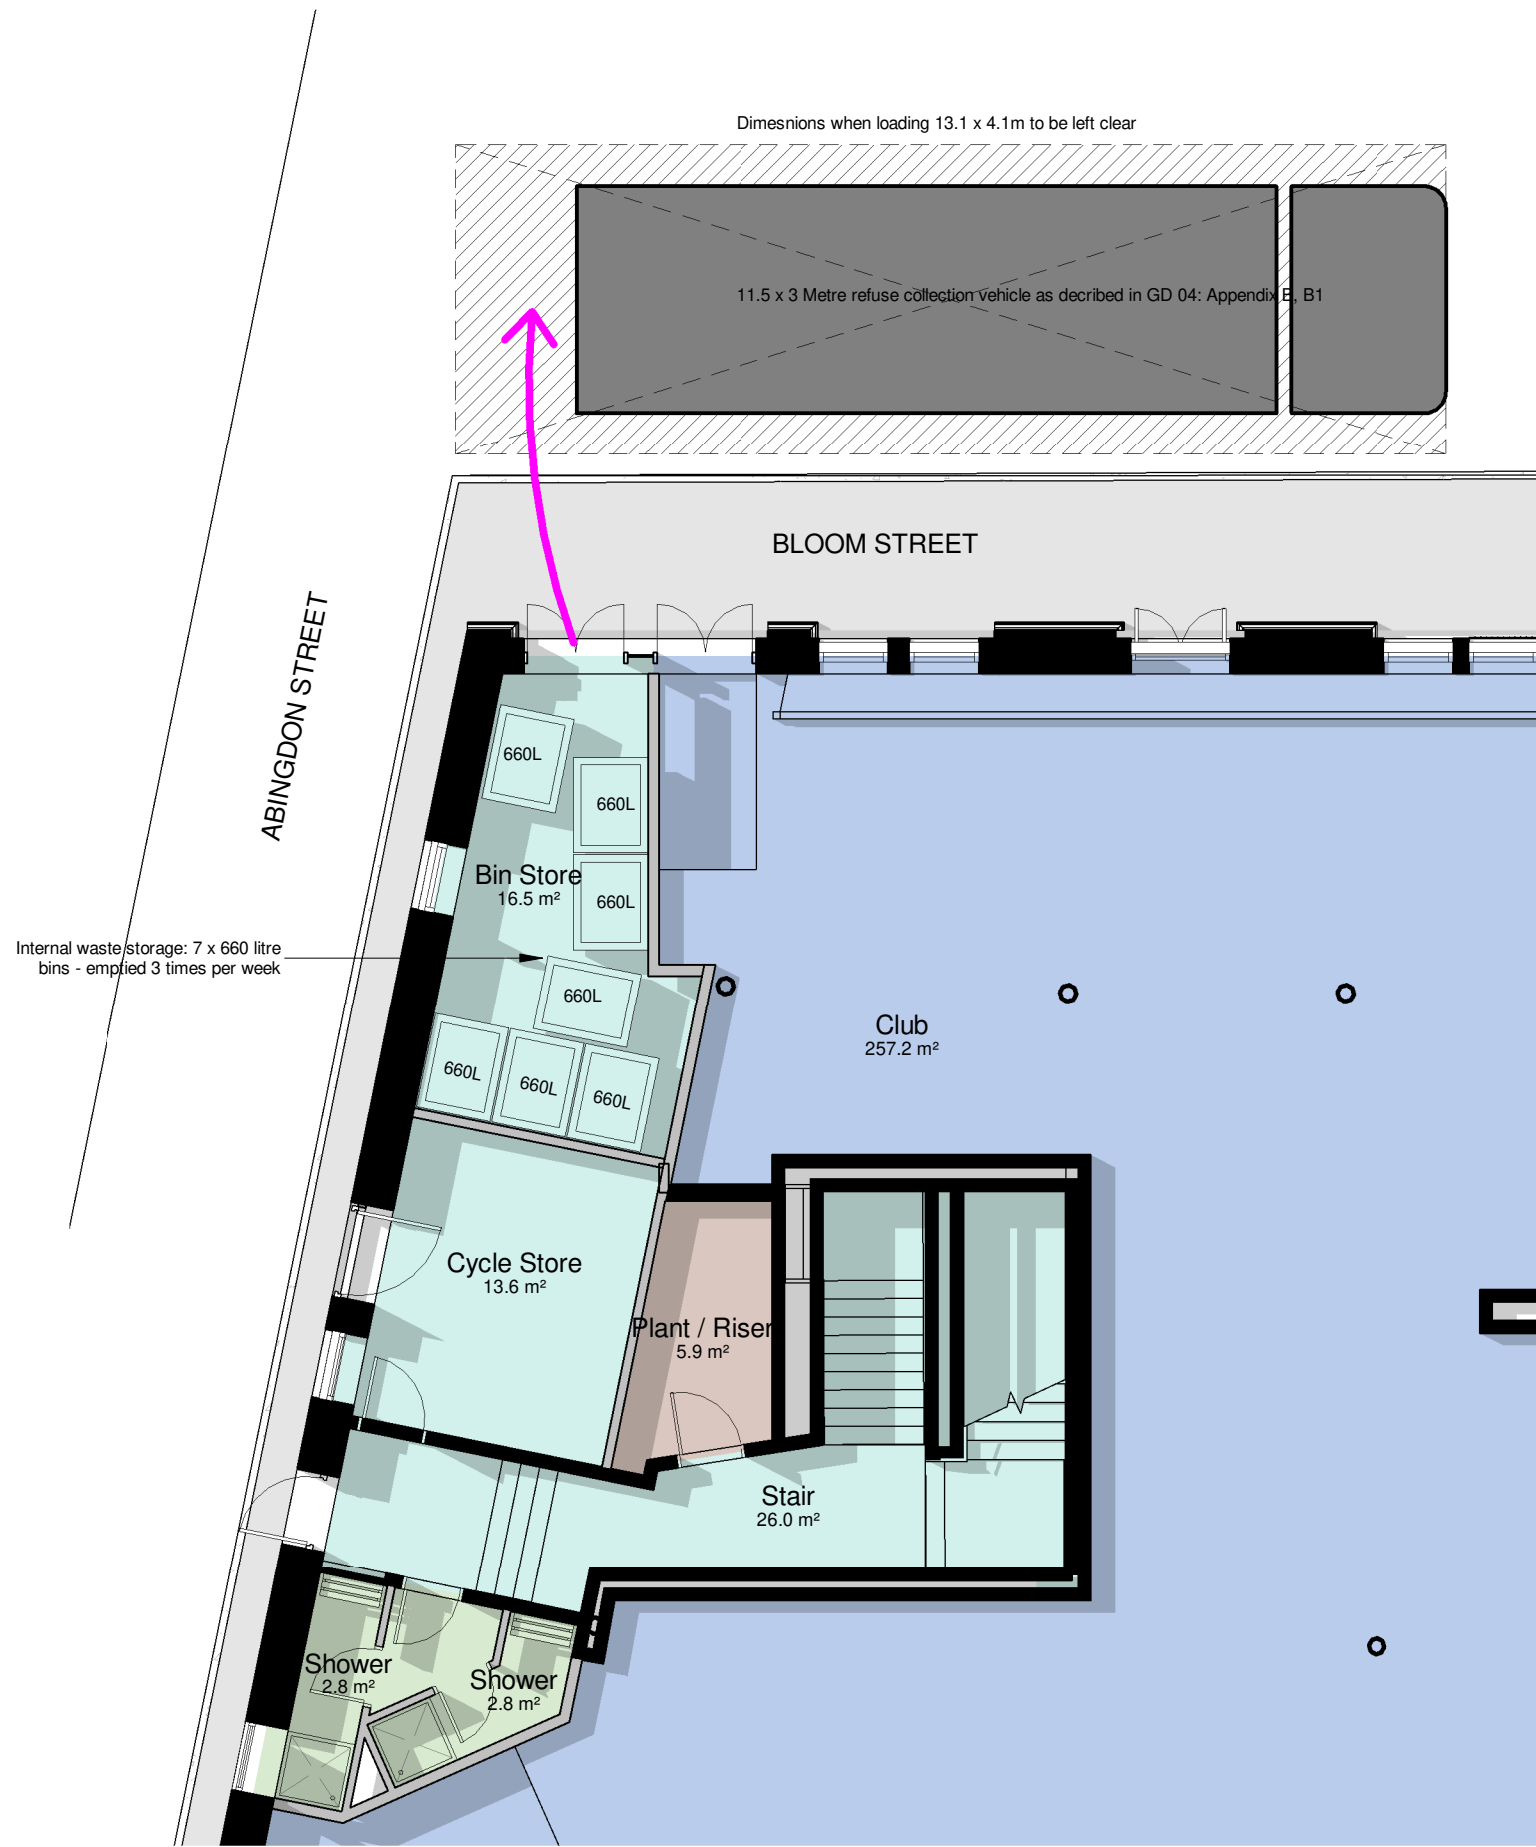

○ BOWKER SADLER PARTNERSHIP LIMITED

■ THIS DRAWING IS THE SUBJECT OF COPYRIGHT WHICH VESTS IN BOWKER SADLER PARTNERSHIP LIMITED. IT IS AN INFRINGEMENT OF COPYRIGHT TO REPRODUCE THIS DRAWING, BY WHATEVER MEANS, INCLUDING ELECTRONIC, WITHOUT THE EXPRESS WRITTEN CONSENT OF BOWKER SADLER PARTNERSHIP LIMITED WHICH RESERVES ALL ITS RIGHTS

BOWKER SADLER PARTNERSHIP LIMITED ASSERTS ITS RIGHTS TO BE IDENTIFIED AS THE AUTHOR OF THIS DESIGN

■ DRAWING NOT TO BE SCALED.

■ REPORT ERRORS & OMISSIONS TO ARCHITECT.

■ CHECK ALL DIMENSIONS ON SITE

■ DRAWING TO BE READ IN CONJUNCTION WITH THE HEALTH AND SAFETY PLAN AND ALL RELEVANT RISK ASSESSMENTS

REV.	DATE	DRN.	CHKD.
A	31.08.21	AW	DL

PROJECT
**Princess House, 105-107
Princess Street Manchester**

CLIENT
LAPWINE LIMITED

DRAWING
**Proposed Waste
Storage/Refuse Collection**

SCALE 1 : 100	SHEET SIZE @ A3	DRAWN DC	CHECKED DL	DATE 22.05.19
------------------	--------------------	-------------	---------------	------------------

BOWKER SADLER ARCHITECTURE
A: Hatherlow House, Hatherlow, Romiley, Stockport SK6 3DY
T: 0161 406 7333
E: office@bowker-sadler.co.uk
W: www.bowker-sadler.co.uk

JOB No 18-094	DRAWING No 1049	REVISION A
STATUS Planning		

