



9M HIGH TOTEM POLE SIGN

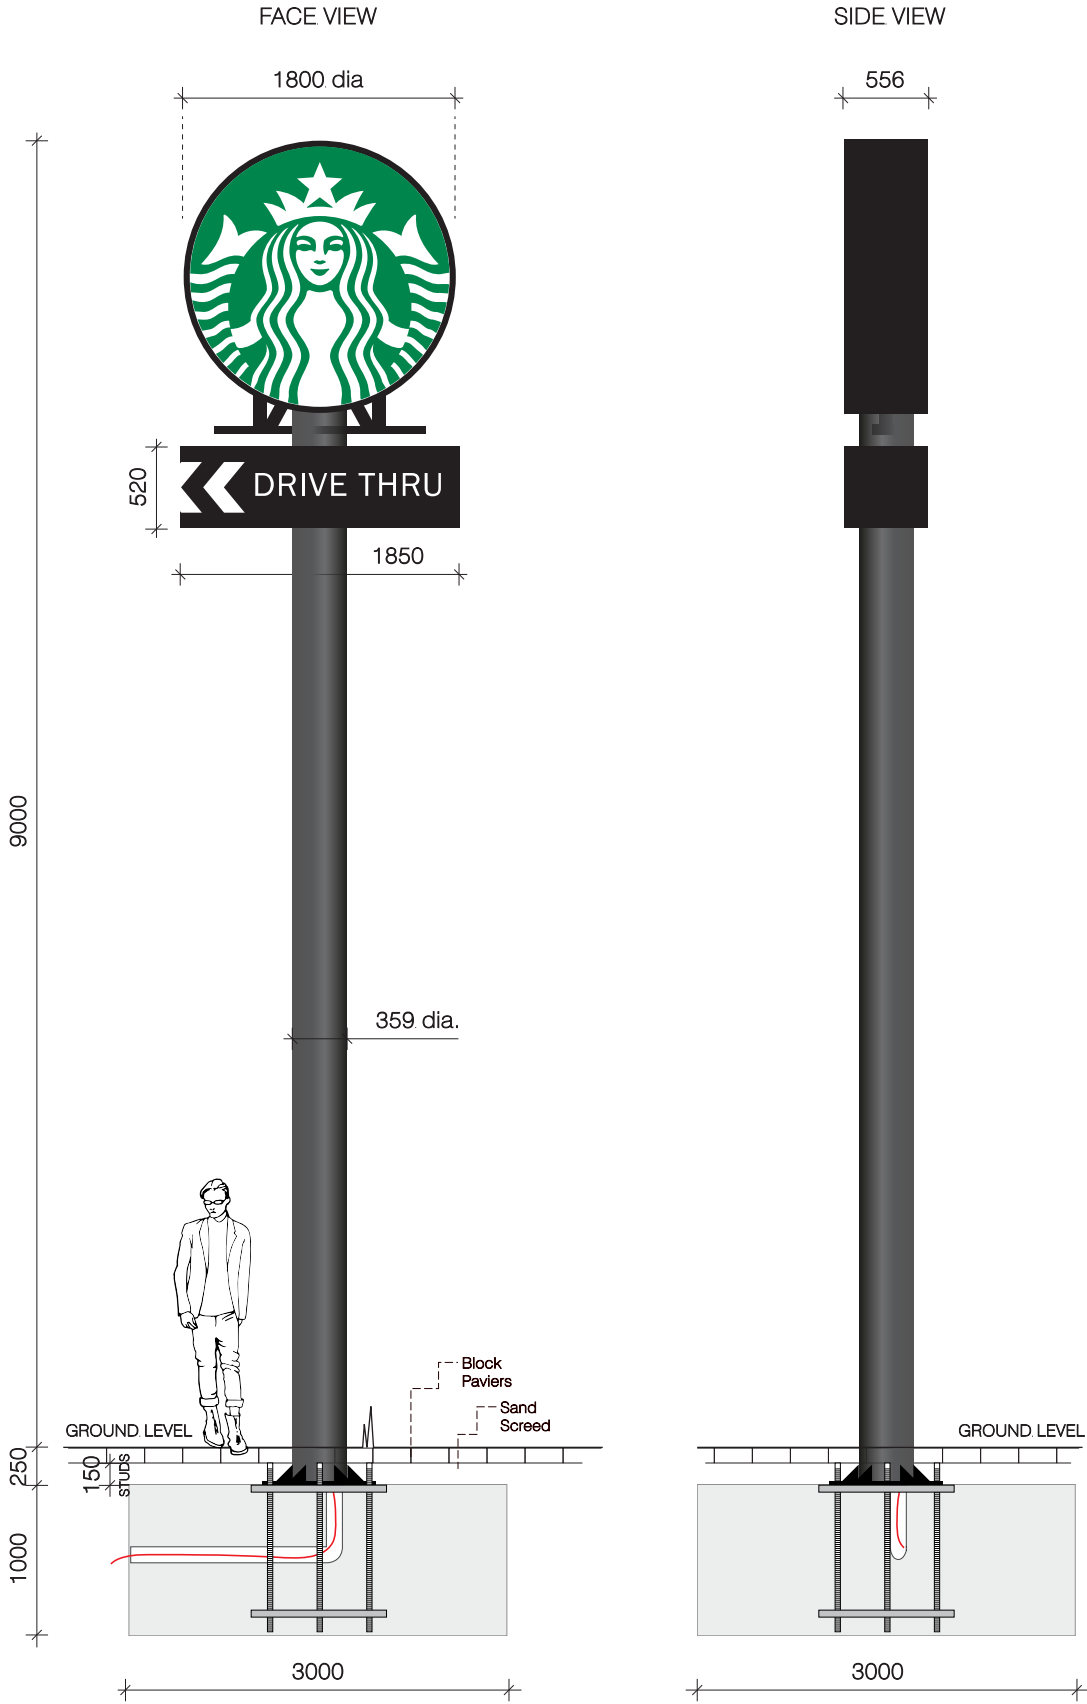

9000M HIGH TOTEM POLE SIGN

Totem pole sign constructed from a double sided aluminium roundel sign to the top with opal 050 acrylic panels either side decorated with applied 'siren' logos in 3M Holly Green translucent vinyl, supporting steel frame within also to house LEDs to illuminate both side... 'DRIVE THRU' signs also fabricated from aluminium with fret cut text and directional arrow with flush mounted opal 050 acrylic as detailed, internally illuminated by LEDs all fitted to a 359mm dia mild steel post.

7.5M HIGH TOTEM POLE
BASE/CAGE DETAILS
Scale 1:50 @ A3

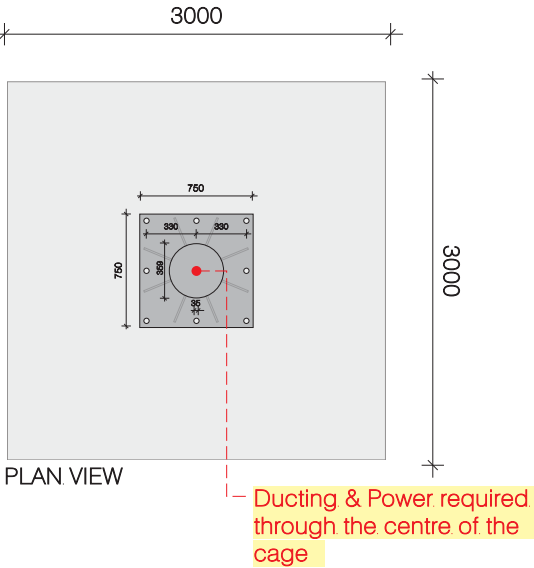

POWER FROM BUILDING
(Duct require through centre
of cradle).

Avon Signs to supply
steel foundation cage
direct to Main Contractor
to install.

Note to Main Contractors:
Please allow 150mm of
studding above concrete
level.

DRAWING NOTE
All final surface finishing to be completed by the Main Contractor/ground worker, including any cutting in around signs at junction points and adaption of position if requested by Starbucks/franchisee during inspection

ALL DIMENSIONS TO BE CHECKED ON SITE.
DO NOT SCALE FROM THIS DRAWING EXCEPT FOR THE PURPOSES OF LOCAL AUTHORITY PLANNING

rev	date	description
-	-	-

avonsigns

Unit 8, St. Georges Business Park, Lower Cape, Warwick, CV34 5DR
Tel: (01926) 888226 - Fax: (01926) 888561

client
STARBUCKS

store address
-

drawing title
PROPOSED
9M High Totem Pole Sign

drawn by	checked	date
A. Rajput	-	07.01.2019
store no.	scale	status
-	1:50 @ A3	-

drawing no.
Sheet 1

revision
-