



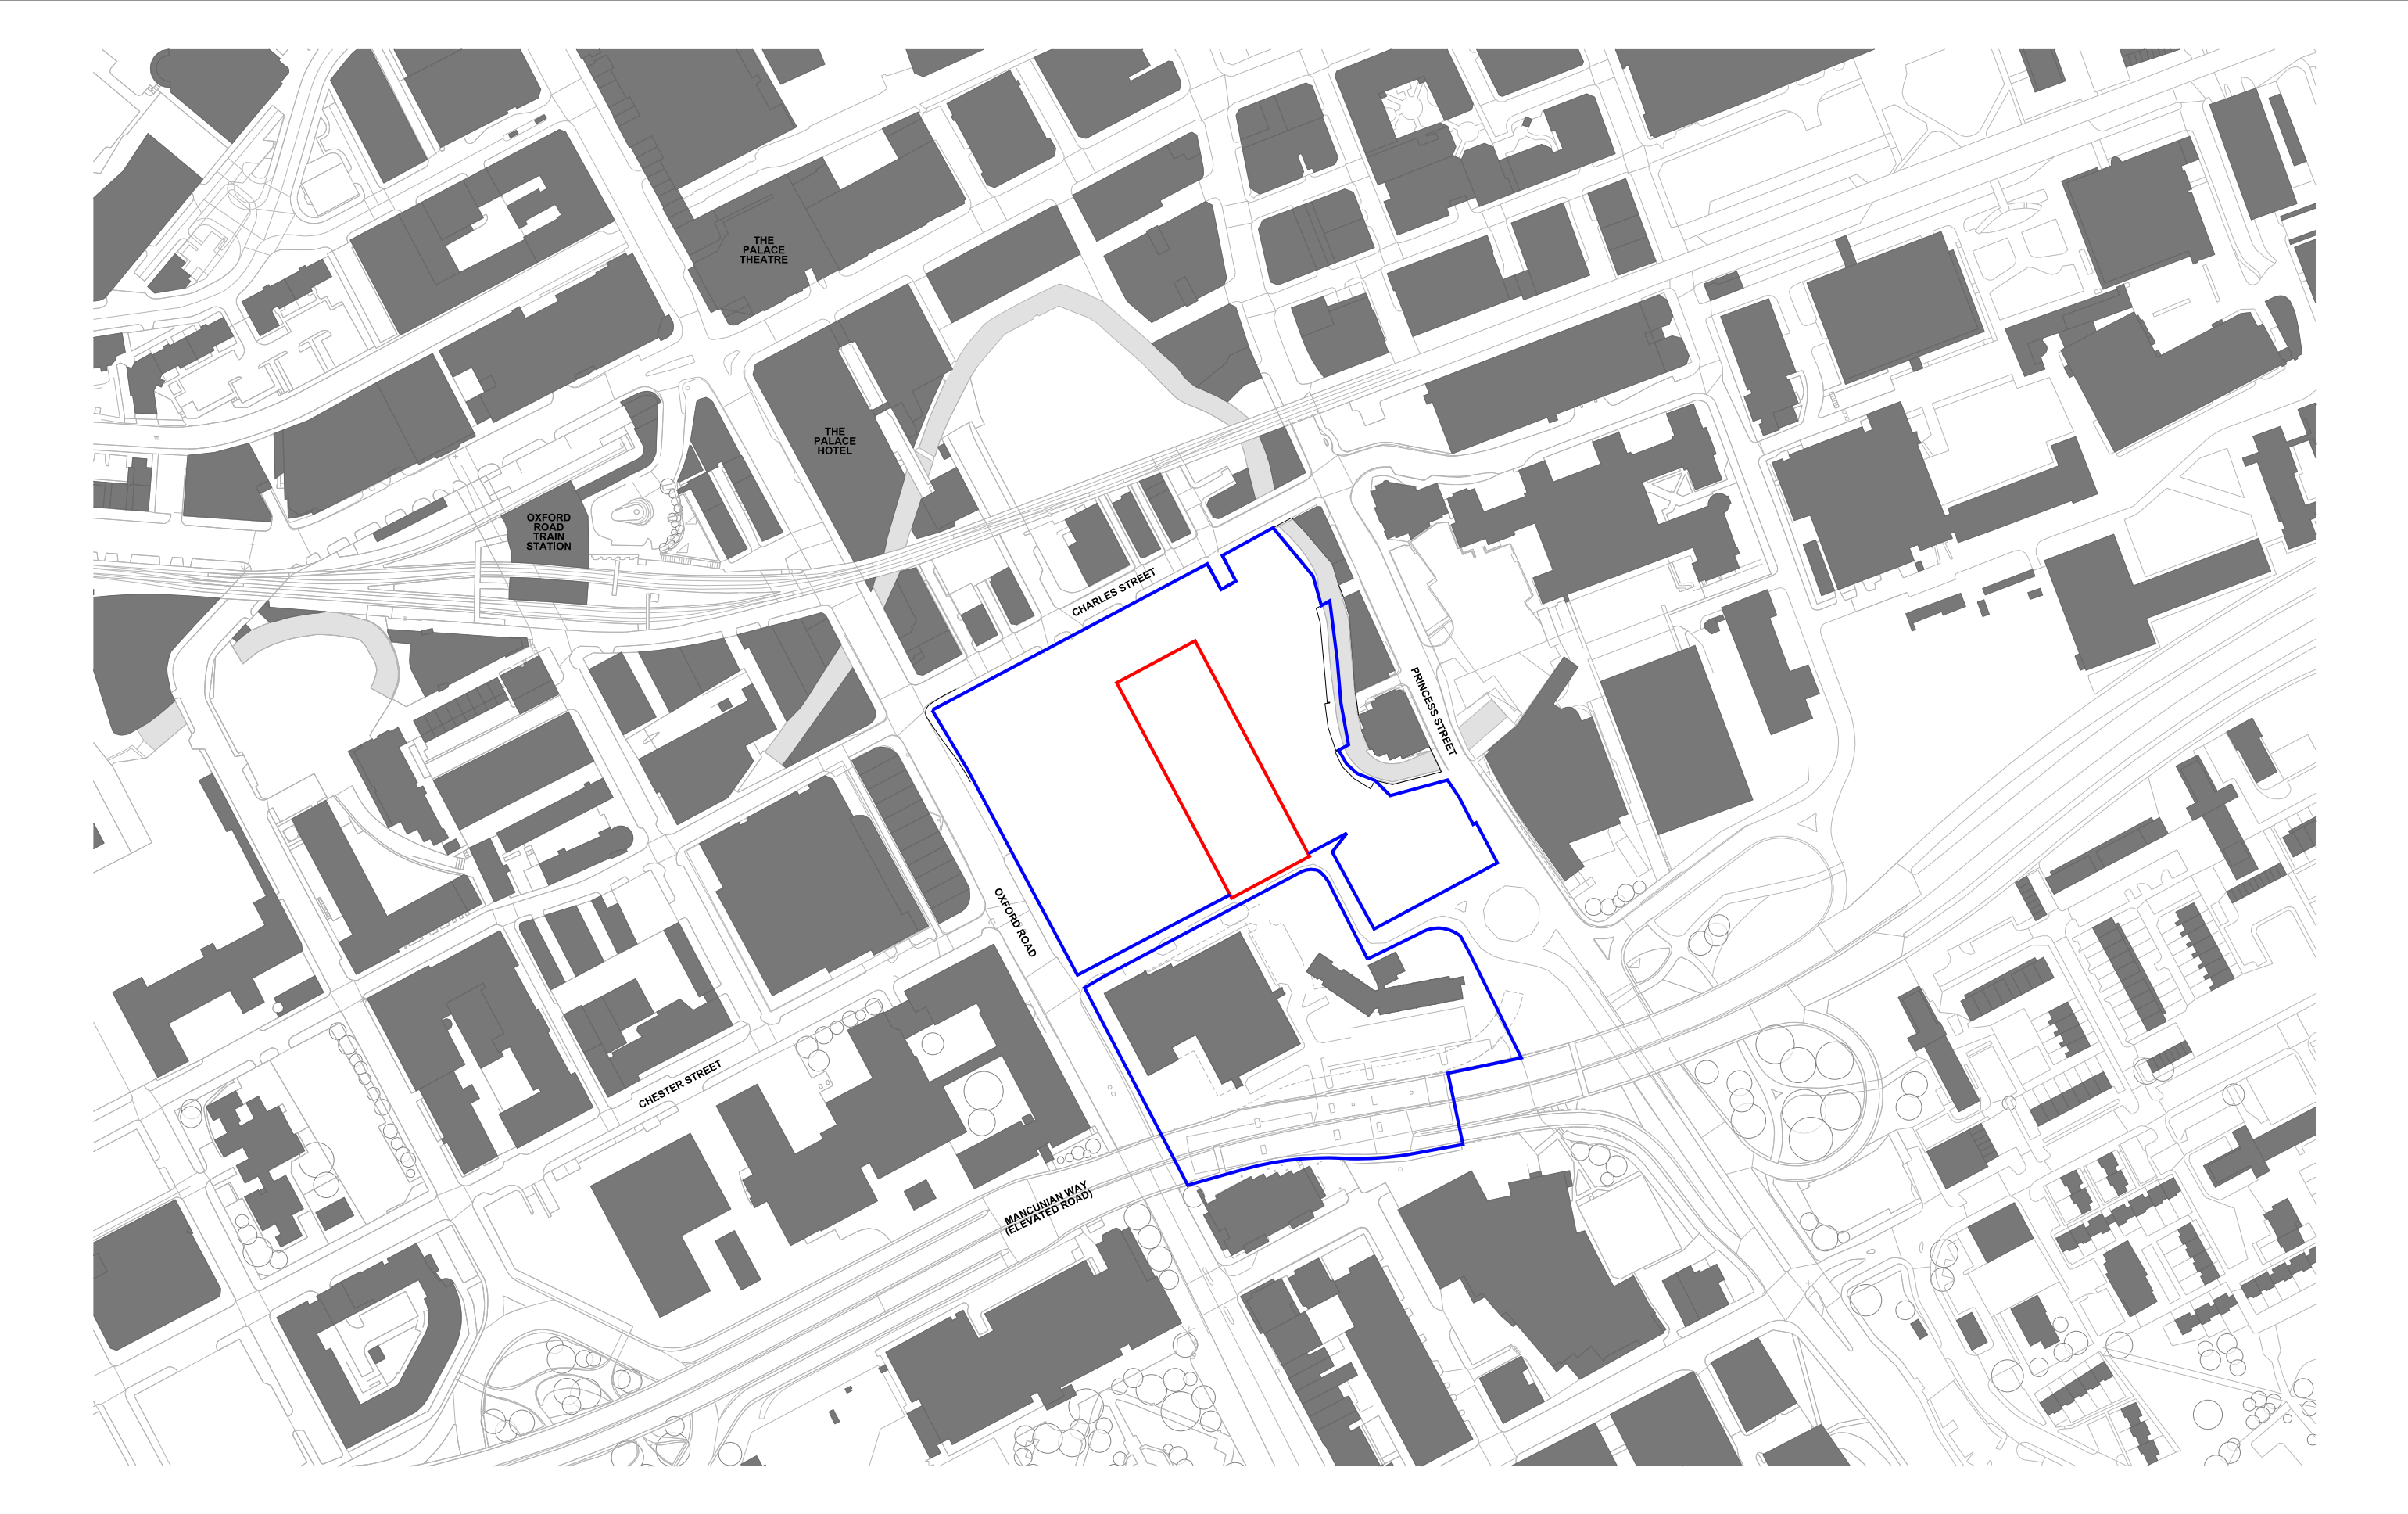

Rev	Date	Amendment
-	15.01.16	Planning Issue
A	21.04.17	Planning - non-material amendments

- Planning application site
- Adjacent land in applicant's ownership

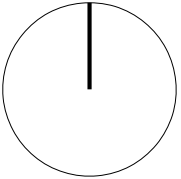

FelddenCleggBradleyStudios
LLP

Bath Brewery
Toll Bridge Road
Bath BA1 7DE

t 01225 852545
f 01225 852528
e bath@fcbstudios.com

Job/Drawing No	Amendment
CIRCLE SQUARE (FORMERLY BBC SITE) BLOCKS 7 & 8 SITE LOCATION PLAN	1808-PA-1000 A
Scale	1:1250@A1 (1:2500@A3)
Date	January 2016
Drawn	FCBS - MCR
Do not scale Original printed at A3	
All dimensions to be checked on site	