


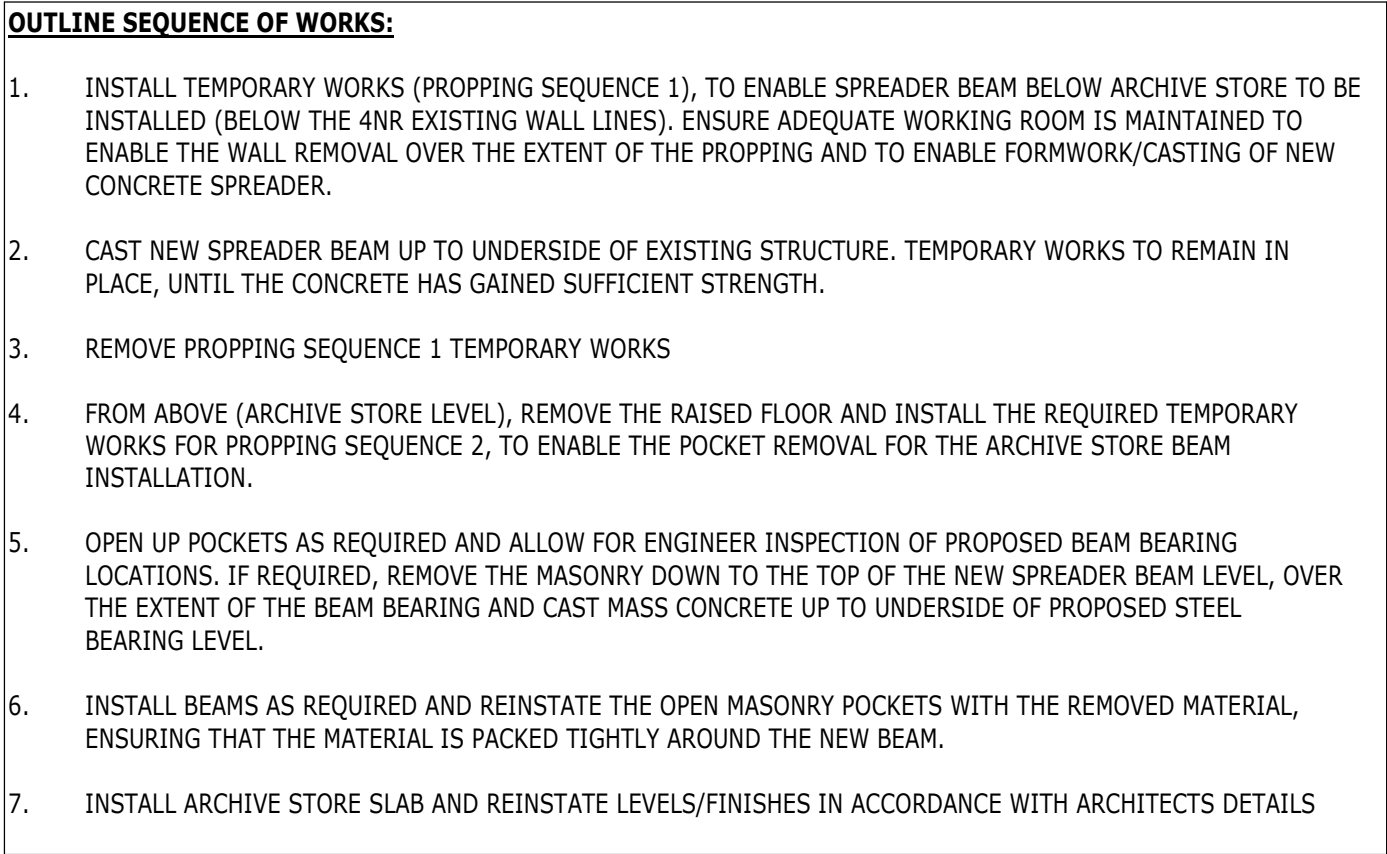

Scale Bars to be used as guidance only - refer to sheet size below

1:100	mm	1000	3000	5000	7000	
1:200	mm	5000	8000	12000	16000	
1:500	M	5	15	25	35	
1:1250	M	10	30	50	70	90

- FOR GENERAL NOTES, SEE DRAWING S-00010
2. FOR STEEL AND PADSTONE REFERENCES, SEE SCHEDULES ON DRAWINGS S-00015/S-00016
3. DRAWINGS TO BE READ IN CONJUNCTION WITH ARCHITECTS DRAWINGS AND M&E ENGINEERS DRAWINGS
4. DRAWING TO BE READ IN CONJUNCTION WITH STRUCTURAL SPECIFICATION
5. ALL LEVELS AND SETTING OUT TO BE CONFIRMED BY ARCHITECT
6. ALL REINFORCED CONCRETE TO BE C30/37 UNO.
7. ALL CONCRETE BLINDING TO BE GEN 1 AND BULK MASS FILL TO BE GEN 3 UNO
8. ALL REINFORCEMENT TO BE GRADE 500 TO BS4449
9. STEELWORK:
INTERNAL: GENERAL SECTIONS AND PLATES S275JR, HOLLOW SECTIONS S355JRH
EXTERNAL: GENERAL SECTIONS AND PLATES S275JO, HOLLOW SECTIONS S355JOH
ALL INTERNAL STEELWORK TO BE GALVANISED. ALL INTERNAL STEELWORK TO BE PAINTED, AND SUITABLE FOR ENVIRONMENT CATEGORY C2, UNO (SEE STRUCTURAL SPECIFICATION)
10. REFER TO RAMBOLL BWIC SCHEDULE 0TH-RAM-TZ-ZZ-SCH-S-1000 & S-1001 FOR WHERE BWIC ARE APPLIED.
11. FOR MASONRY NOTES, SEE DRAWING S-0010
12. FOR NTH-INTL DETAILS, REFER TO LINTEL SCHEDULE 0TH-RAM-TZ-ZZ-SCH-S-1000 & 1001

 DENOTES EXTENT OF NEW SLAB.
 REFER TO DRAWING OTH-RAM-TH-XX-DWG-S-5002 FOR
 NEW SLAB CONSTRUCTION DETAILS

SPLICING
IF STEEL SPLICING IS BEING CONSIDERED BY THE FABRICATOR AS PART OF THE DETAIL DESIGN, THEN LOCATIONS TO BE PROPOSED BY FABRICATOR TO ALLOW RAMBOLL TO PROVIDE CONNECTION LOADS AT EACH INSTANCE. THE CONNECTION DESIGN IS THE RESPONSIBILITY OF THE FABRICATOR.

PROPPING LOADS
TEMPORARY WORKS PROPPING LOADS GIVEN INCLUDE AN ALLOWANCE FOR AN IMPOSED CONSTRUCTION LOADING OF 1.5kN/m² (**NOT** FULL FLOOR DESIGN IMPOSED LOADS).

1	18/12/2020	PM	JP	CONSTRUCTION ISSUE
2	14/02/2020	PM	JP	GENERAL NOTES UPDATE, AS CLOUDED
1	30/08/2019	PM	JP	STAGE 4 ISSUE
QUE	DATE	APPROVED	DRAWN	DESCRIPTION




PROJECT STATUS	STAGE 5
CLIENT	MANCHESTER CITY COUNCIL
PROJECT	OUR TOWN HALL PROJECT
DRAWING TITLE	ARCHIVE STORE
SIZE & SCALE	A1: VARIES
DRAWING STATUS	S4 - CONSTRUCTION

JOB NUMBER **1620003165**

DRAWING NO. REV

0TH-RAM-TH-04-DWG-S-4120 C01

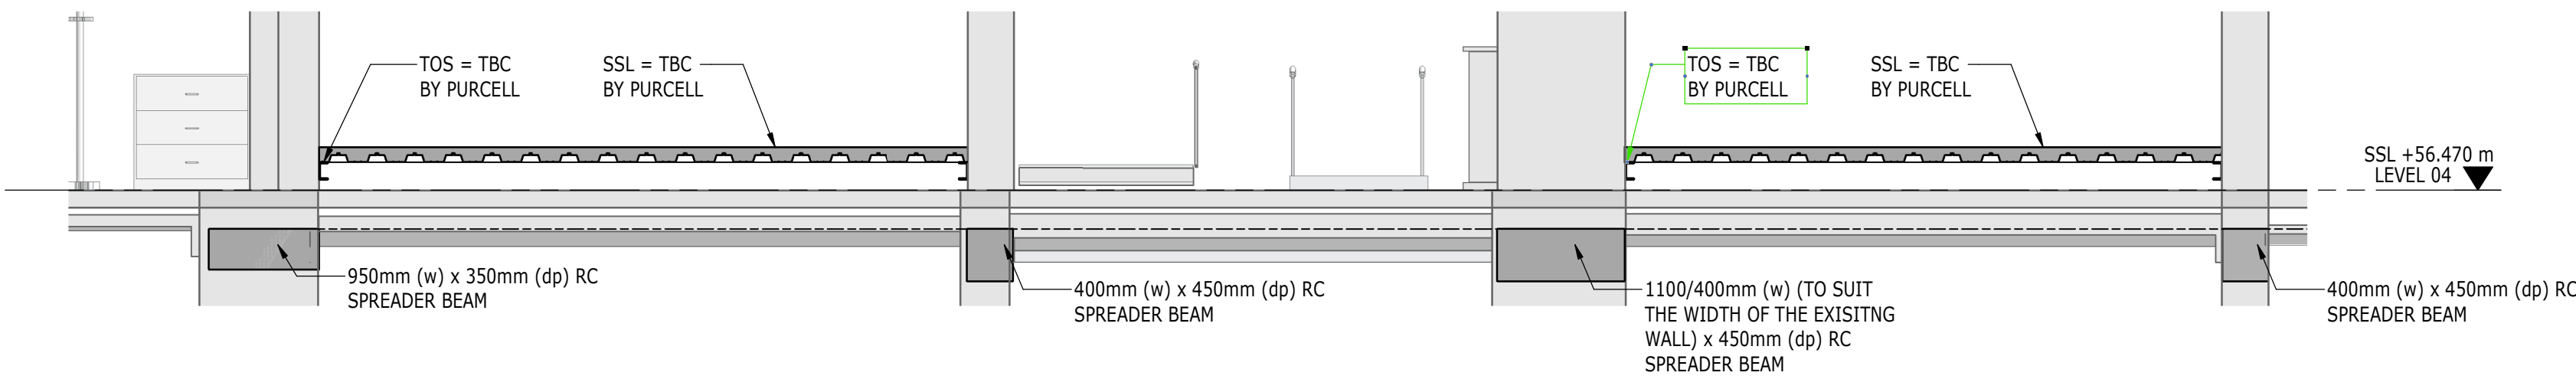

SECTION 1
1 : 50 S-4120

HEALTH & SAFETY INFORMATION (ARCHIVE STORE PACKAGE)

IN ADDITION TO THE HAZARDS/RISKS NORMALLY ASSOCIATED WITH THE TYPE OF WORK DETAILED ON THIS DRAWING, NOTE THE FOLLOWING HEALTH & SAFETY HAZARDS WHICH ARE TO BE READ IN CONJUNCTION WITH THE RAMBOLL CDM RISK ASSESSMENT OTH-RAM-TH-XX-RSK-S-0002

- WORKING IN RESTRICTED SPACES (LIMITING MANOEUVRABILITY OF PLANT AND MATERIALS)
- LIMITED ACCESS (DOOR WIDTHS)
- EXISTING STRUCTURAL ARRANGEMENT ONCE FINISHES STRIPPED, BEING DIFFERENT THAN SHOWN ON DRAWINGS
- EXISTING FLOOR LOADING RESTRICTIONS (2.5kN/m² SUSPENDED FLOORS IN ROOMS, 4.0kN/m² SUSPENDED FLOORS IN CORRIDORS/STAIR)