
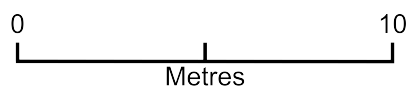


Ground floor extension

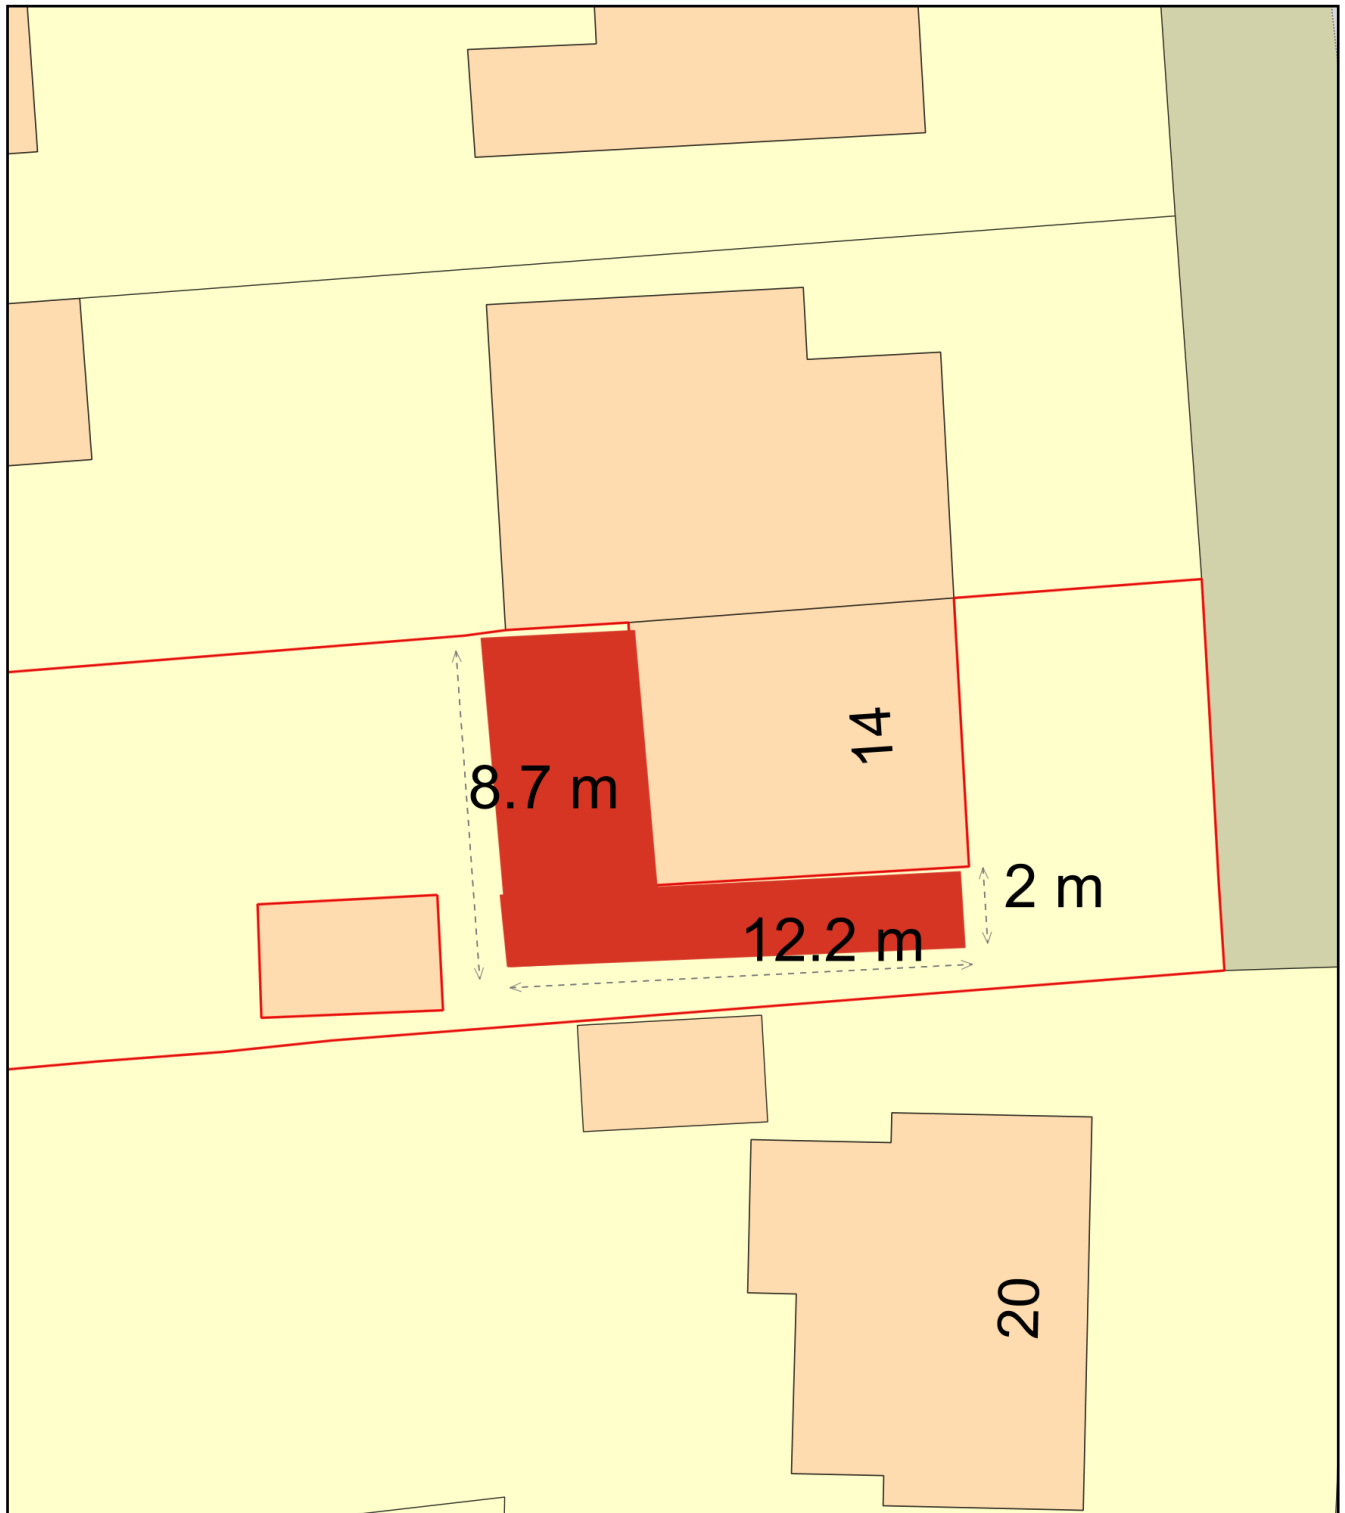

Plan Produced for: Stephen Hughes

Date Produced: 22 Jun 2021

Plan Reference Number: TQRQM21173193346784

Scale: 1:200 @ A4