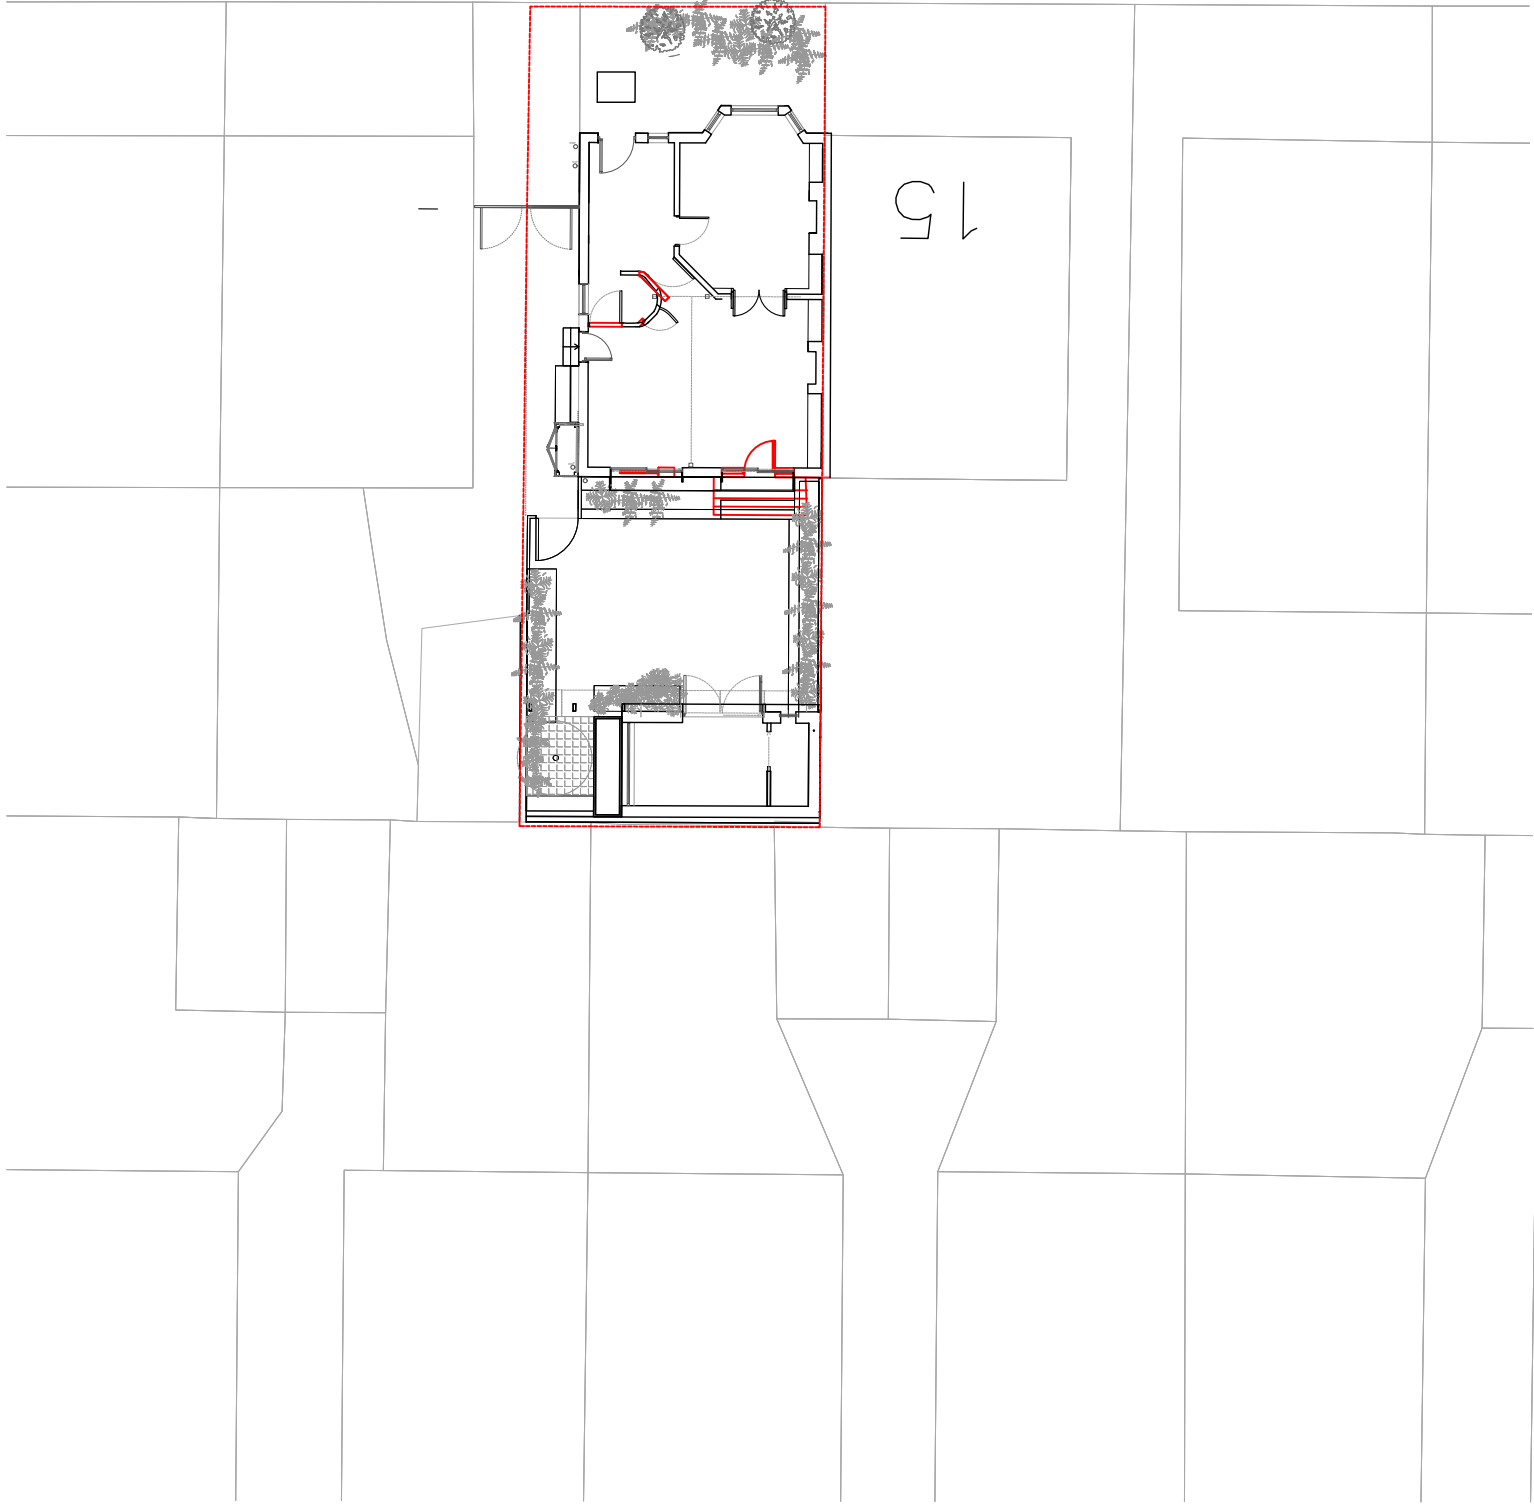


12 Purwell Lane
Hitchin, SG4 0NE
01462 236866
michael@michaelcollinsarchitects.com
www.michaelcollinsarchitects.com

Note these layouts are preliminary until further surveys are undertaken.
Note all boundaries are taken from OS Data and are indicative.
Do not scale from this plan
Note that this is NOT a title deed plan.

Note: This drawing is copyright
Do not scale from this drawing
Note: to be read in conjunction with Structural Engineers
Information, specification and drawings
All setting out dimensions to be checked on site by
contractor and any discrepancies to be noted ASAP.
Windows, steelwork, to be site sized.
All sundry work not shown to be undertaken in accordance
with the British standards

Michael Collins Architect LLP

17 Linden park

Job No.
095 Location and block plan

Stage: 3
Status: Planning

001

REVISION: Scale
1:1250
@:A3

