


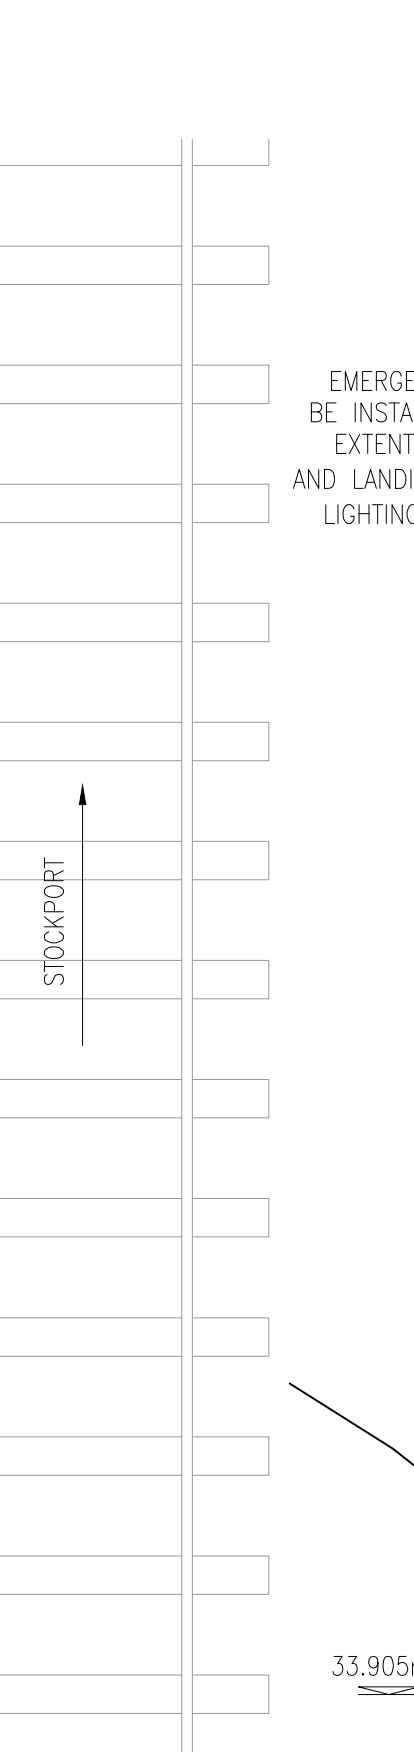

SECTION A-A
Scale 1:50

TYPE 1 FILL
SECTION B-B
Scale 1:50

- ## NOTES:
1. ALL DIMENSIONS ARE IN MILLIMETRES UNLESS NOTED OTHERWISE.
 2. ALL LEVEL ARE IN METRES AND RELATE TO THE TOPOGRAPHICAL SURVEY.
 3. THIS DRAWING IS BASED ON A TOPOGRAPHICAL SURVEY UNDERTAKEN BY JWG SURVEY AND ENGINEERING IN MAY 2021.
 4. ALL STEELWORK TO BE GRADE S275. ALL BOLTS TO BE GRADE 8.8.
 5. ALL BOLTS AND STEELWORK TO BE GALVANISED, SEE SPECIFICATION FOR DETAILS.
 6. ALL END PLATES ARE TO BE FULLY WELDED U.N.O.
 7. ALL WELDS 6FW AR U.N.O.
 8. THE CONTRACTOR IS RESPONSIBLE FOR DIGGING TRIAL PITS AT THE COLUMNS LOCATIONS FOR INSPECTION PRIOR TO POURING THE FOUNDATIONS.
 9. IT IS RESPONSIBILITY OF THE FABRICATOR TO TAKE SITE DIMENSIONS PRIOR TO COMMENCING FABRICATION.
 10. ALL CONNECTIONS DESIGN AND DETAILING ARE RESPONSIBILITY OF THE FABRICATOR
 11. ALL TEMPORARY WORKS AND SITE CLEARING ARE RESPONSIBILITY OF THE PRINCIPAL CONTRACTOR.
 12. ALL FOUNDATIONS ARE TO BE PLACED ON NATURAL GROUND AND WELL COMPACTED GRANULAR FILL OR LEAN MIX CONCRETE.
 13. ALL FOUNDATIONS, CONCRETE MIX – ST4.
 14. ALL UNFORMED AND FORMED CONCRETE SURFACES ARE TO BE U2 AND F2 UNLESS STATED OTHERWISE.
 15. CONTRACTOR TO CONFIRM WALL THICKNESS PRIOR TO LINTEL INSTALLATION.
 16. FOR FULL HAZARD DIRECTORY REFER TO DRAWING No 696-125-001.

[illegible]