SITE LOCATION PLAN

Site 7. Pavement Outside The Avenue North, 18 Bridge Street
MANCHESTER
M3 3BZ

Scale 1:1250@A2

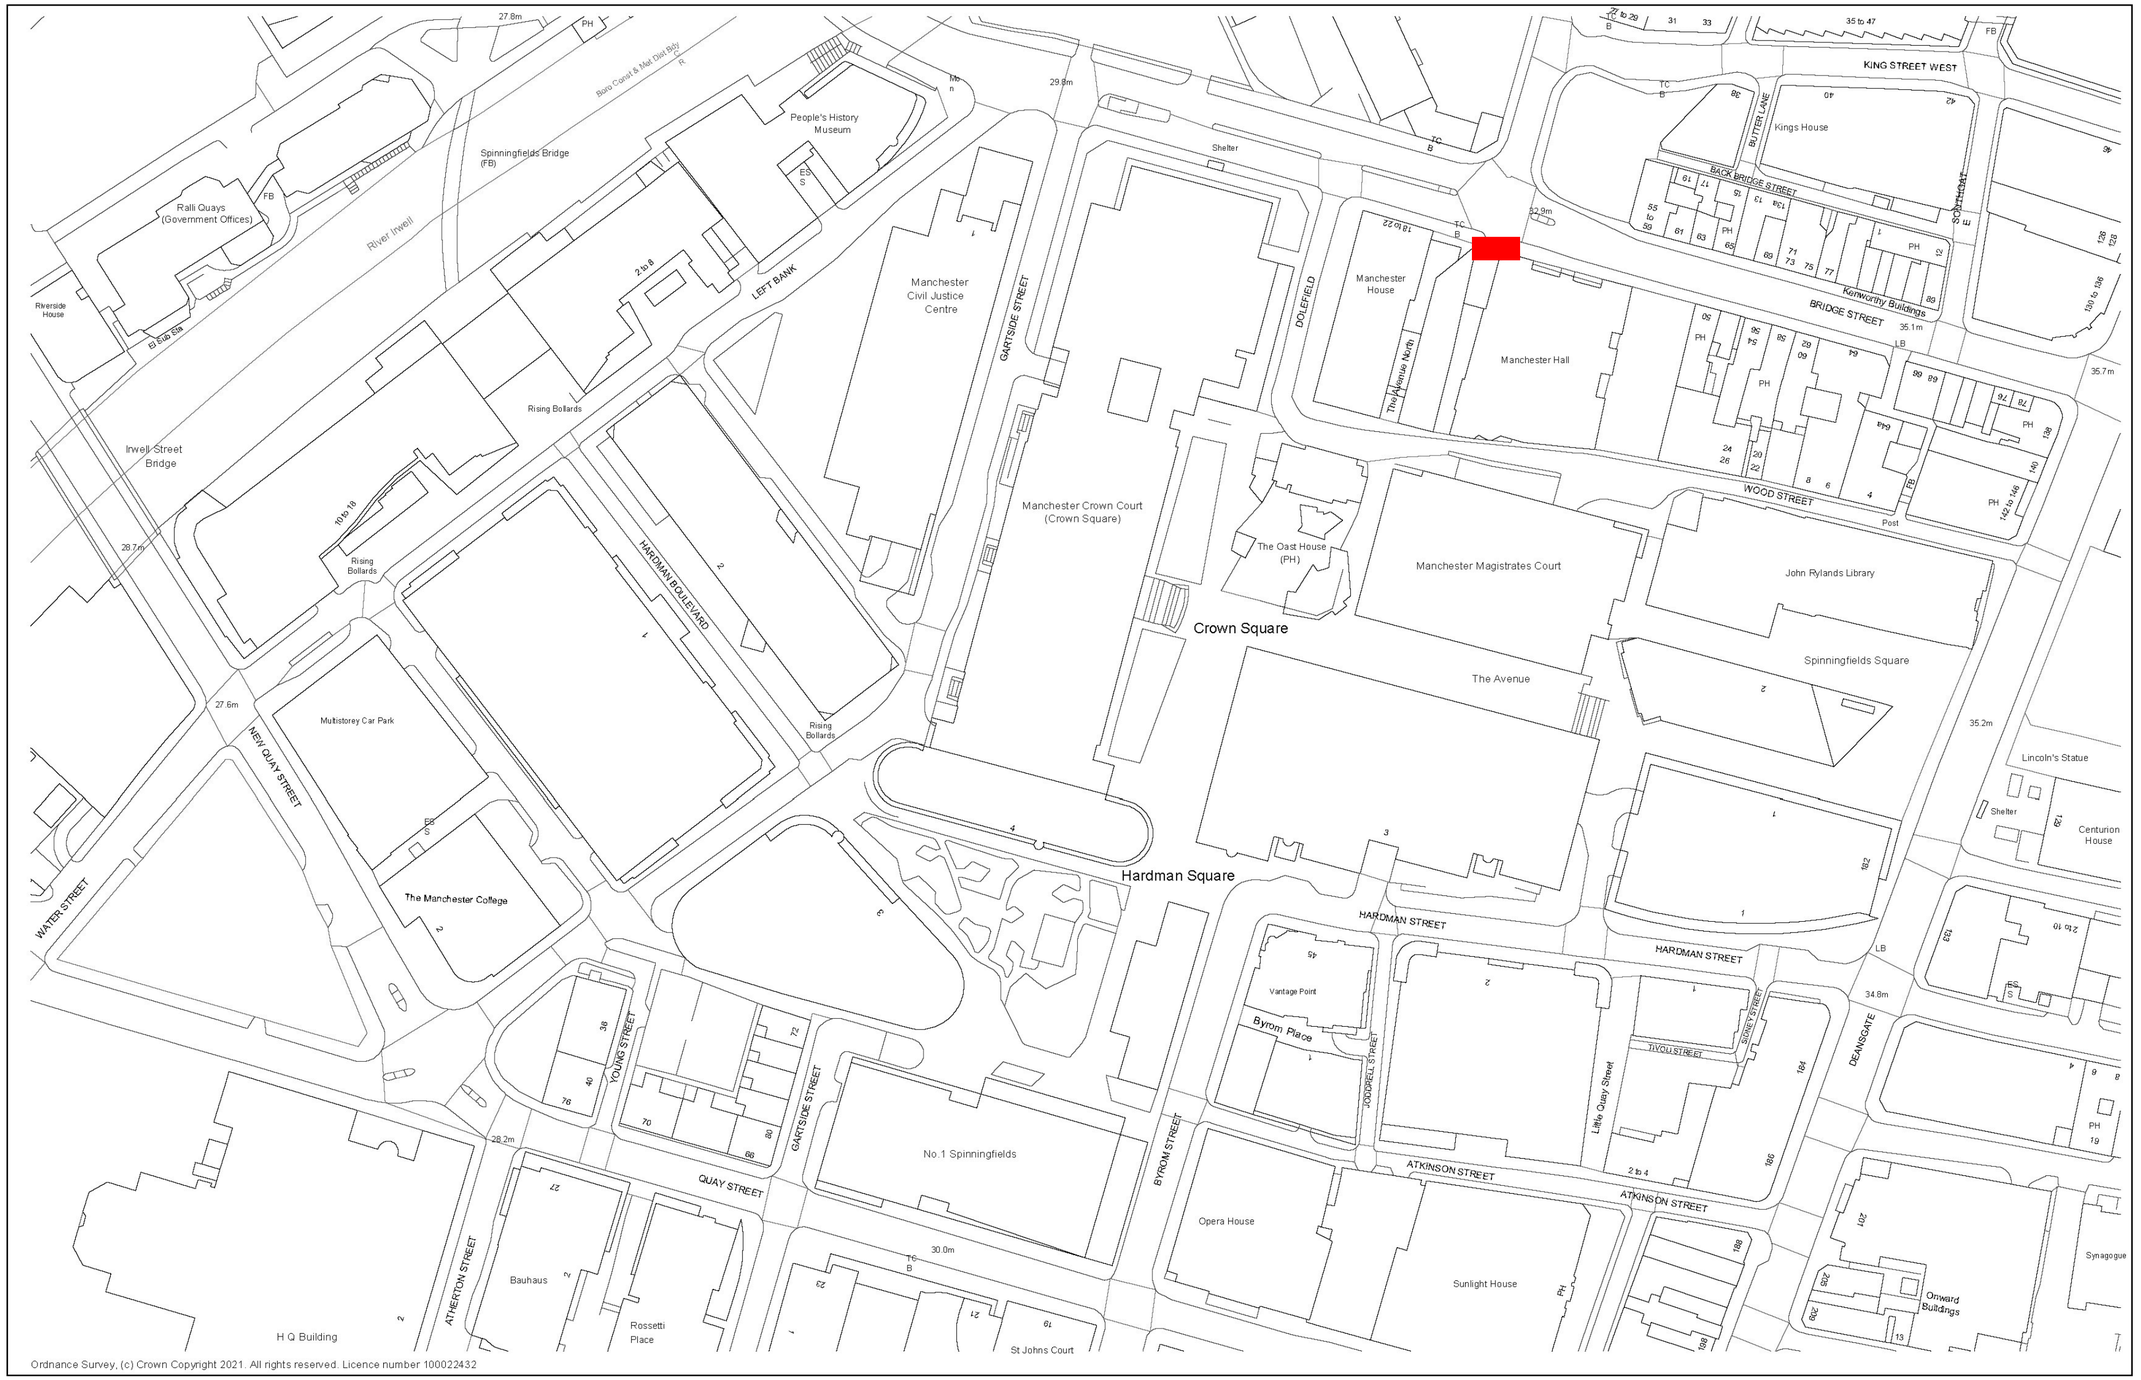

N

metropolis pd as green