




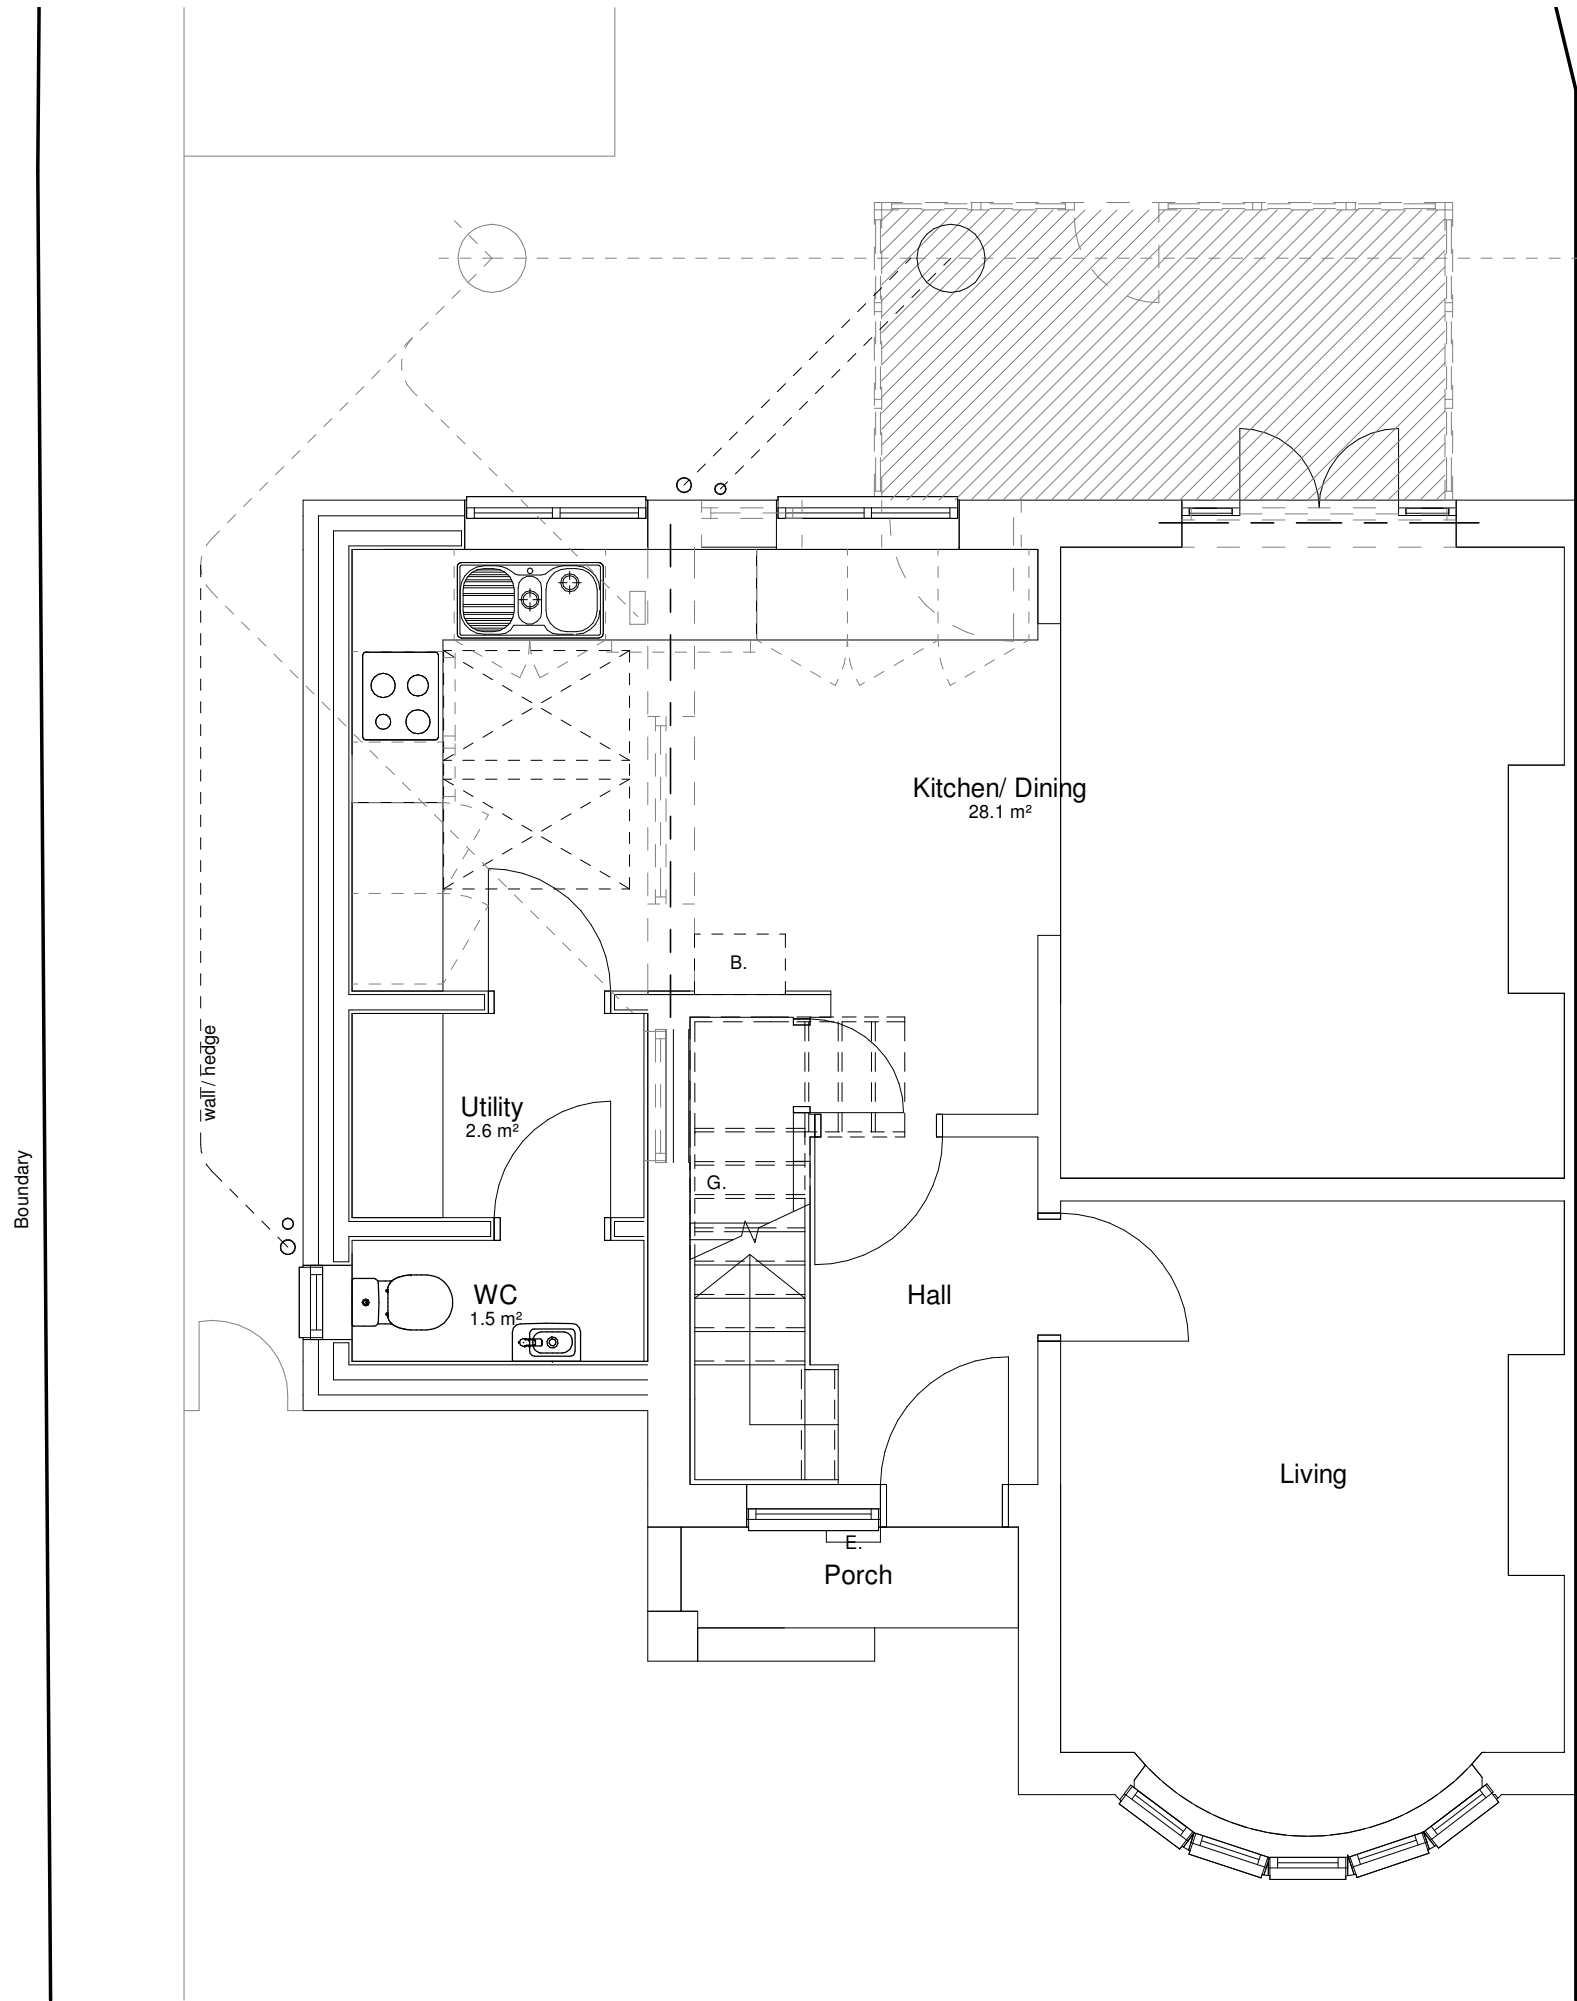

00 GF
scale 1 : 50

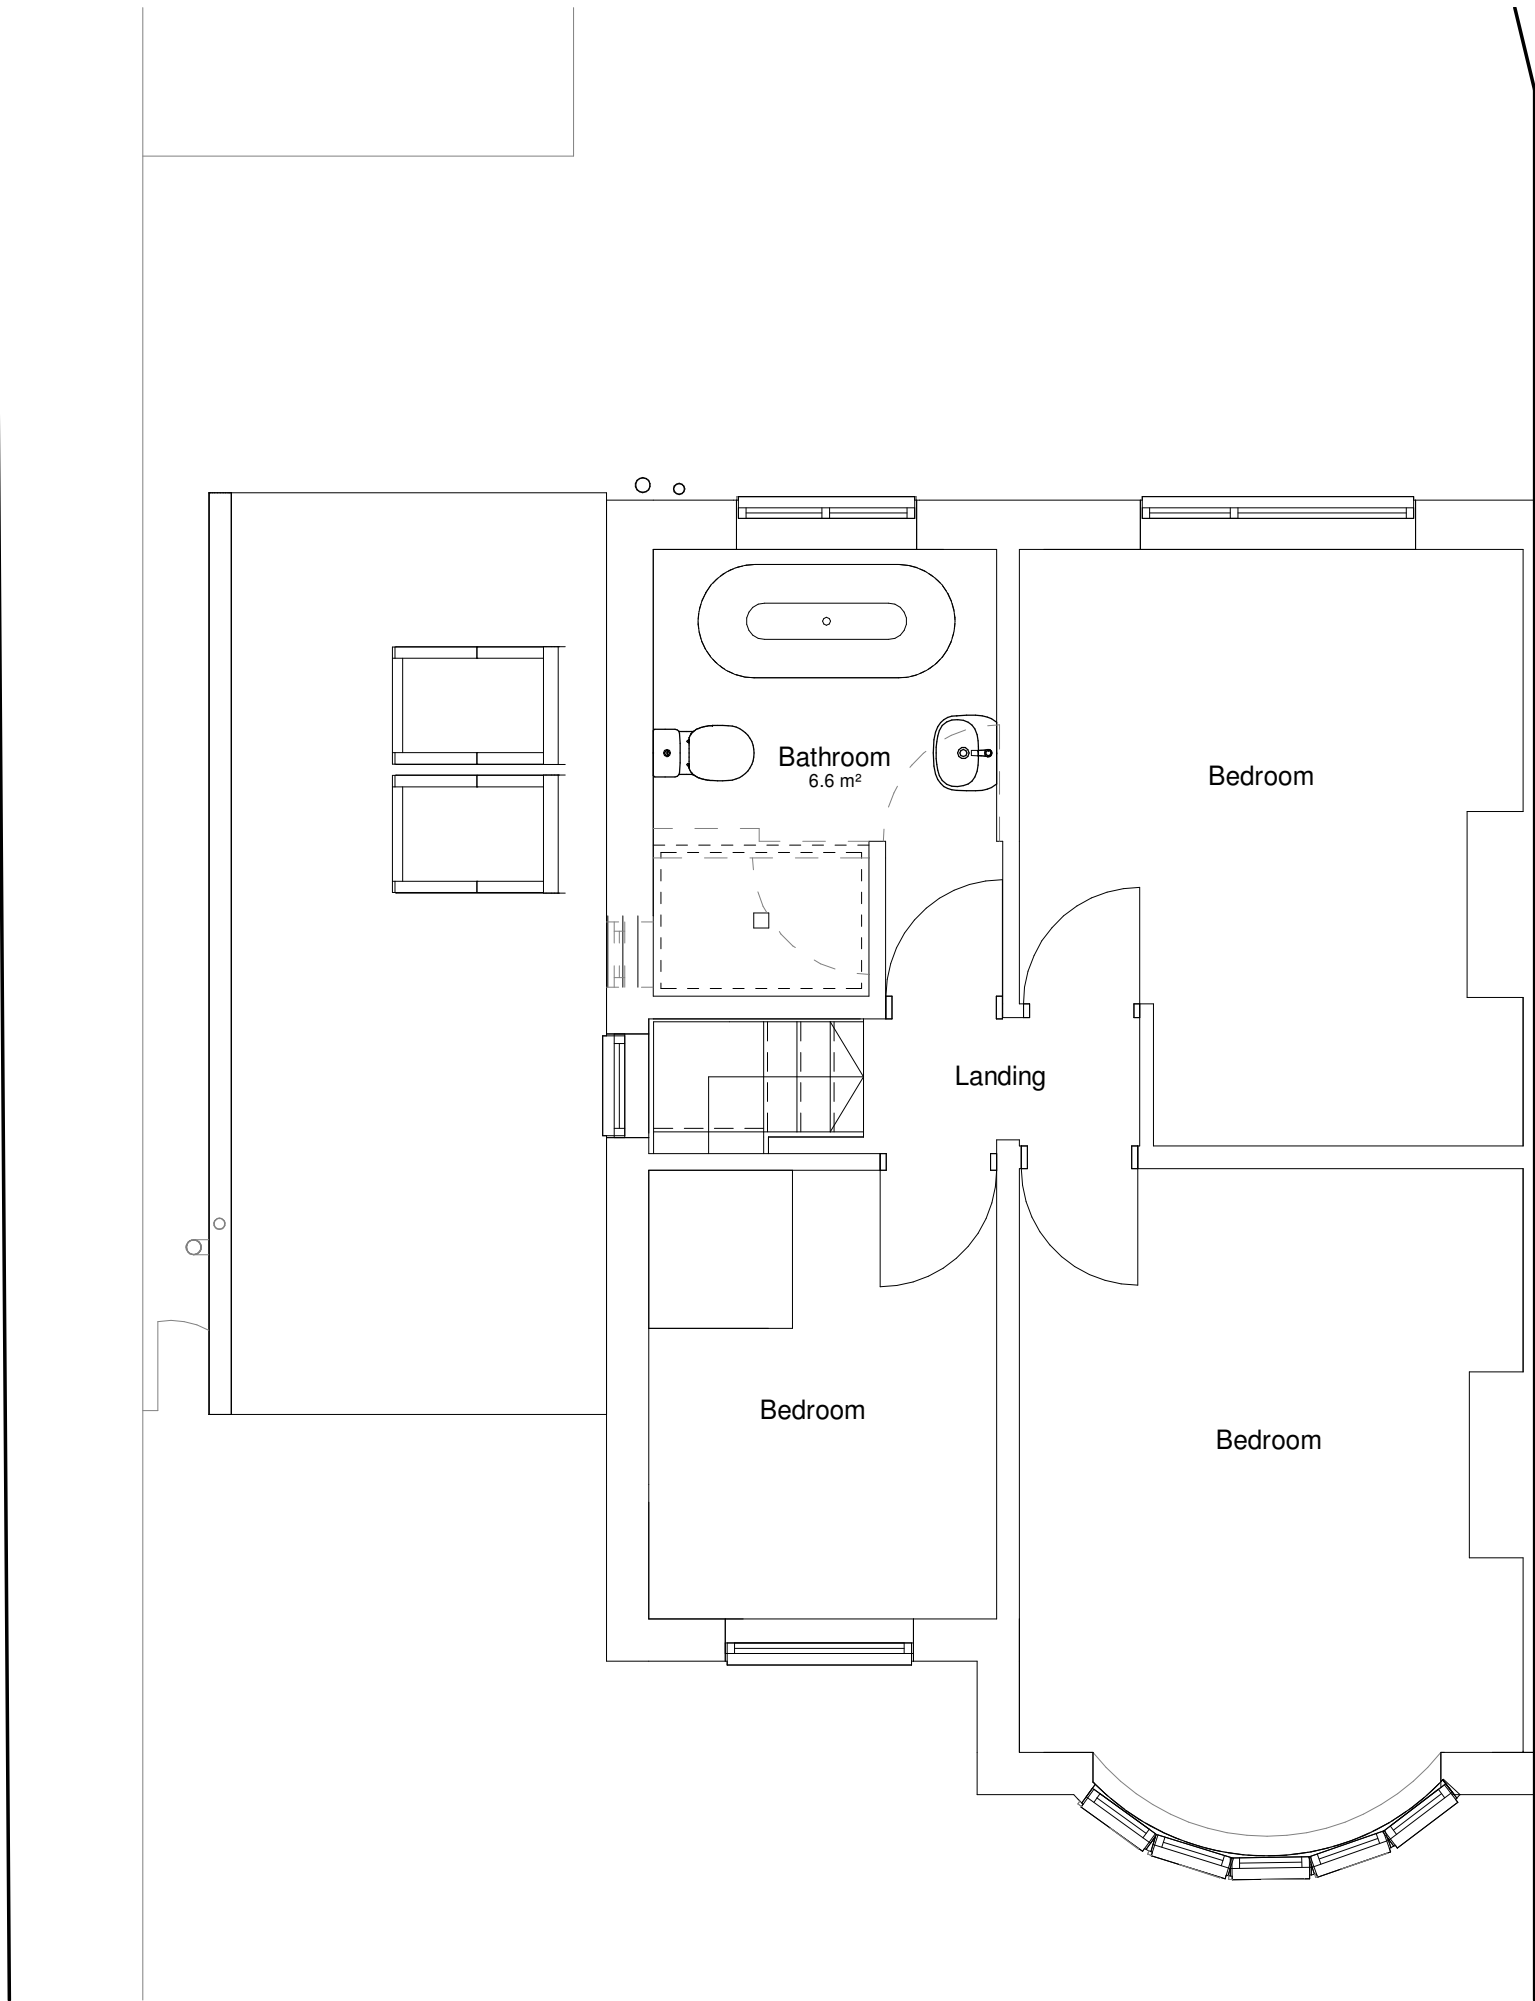

01 FF
scale 1 : 50

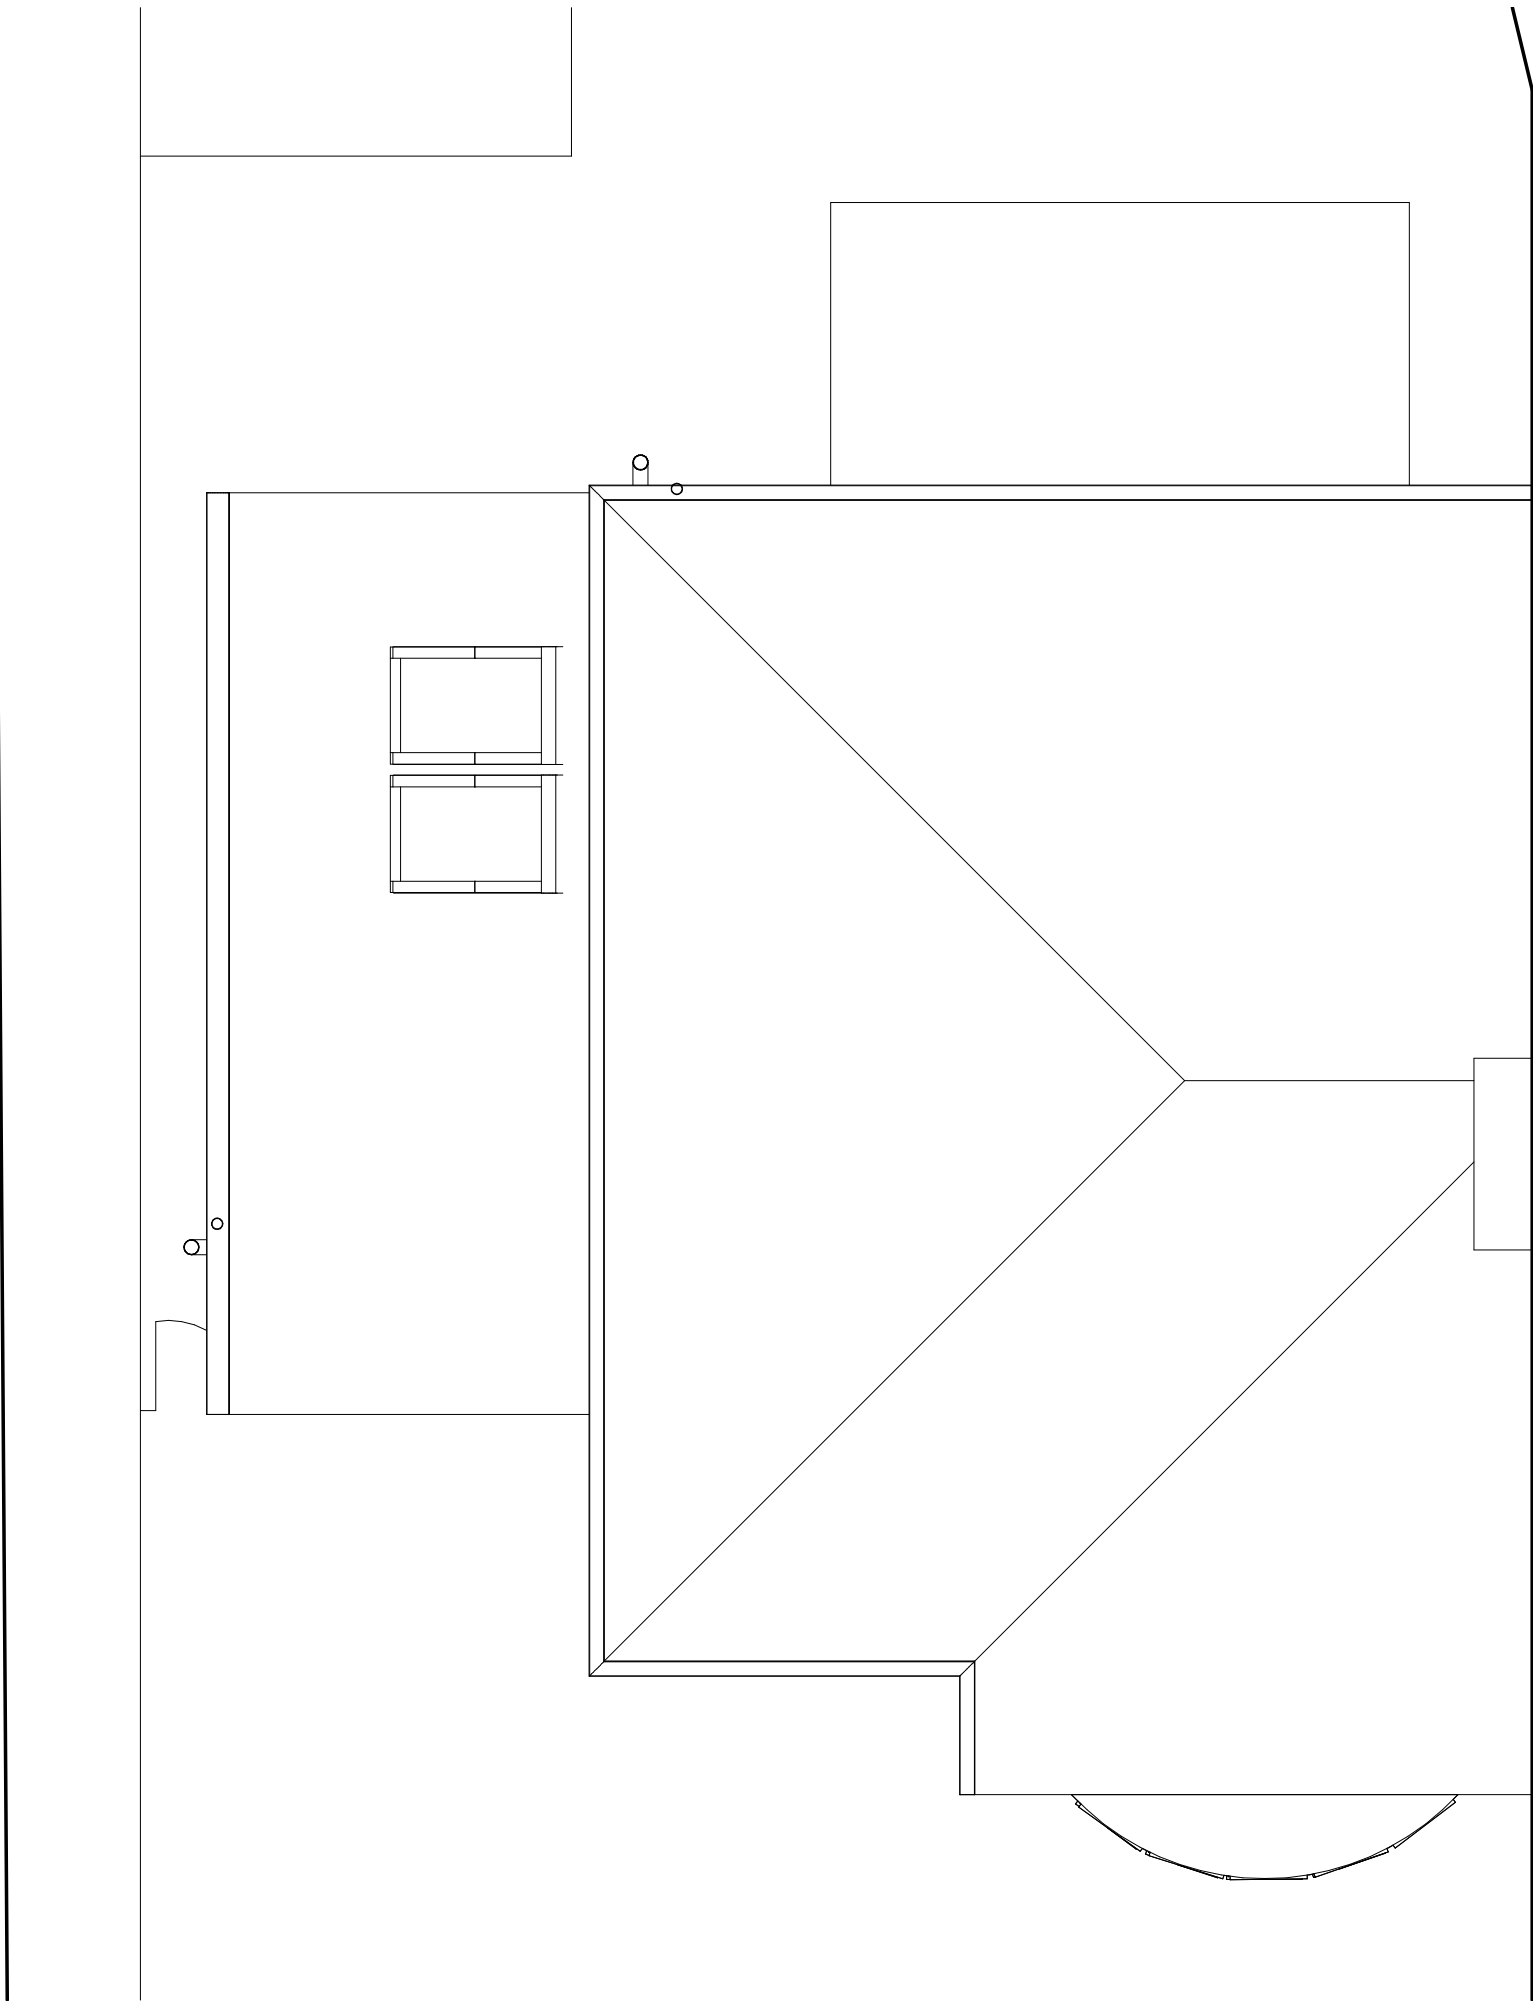

02 Roof
scale 1 : 50

