

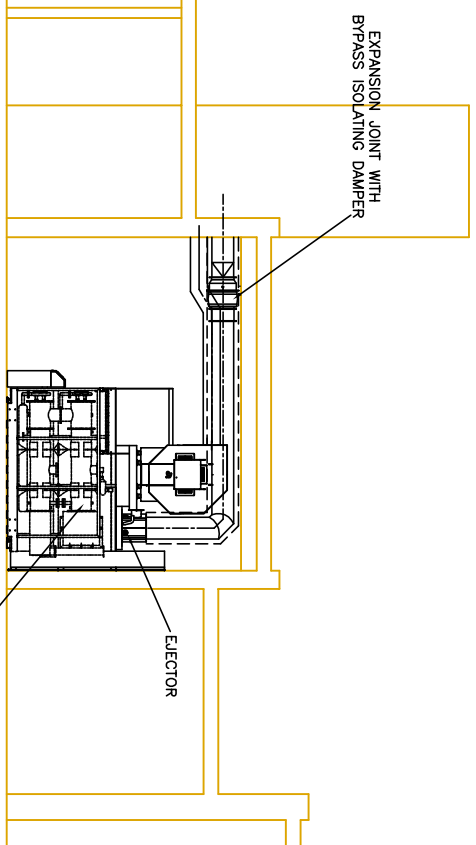
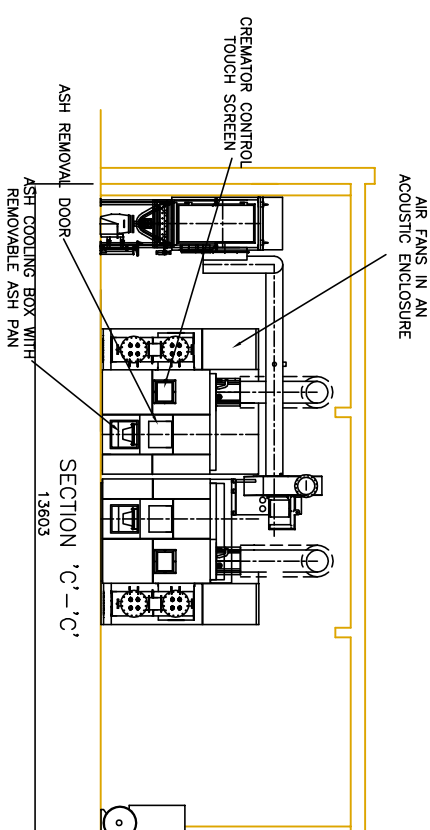
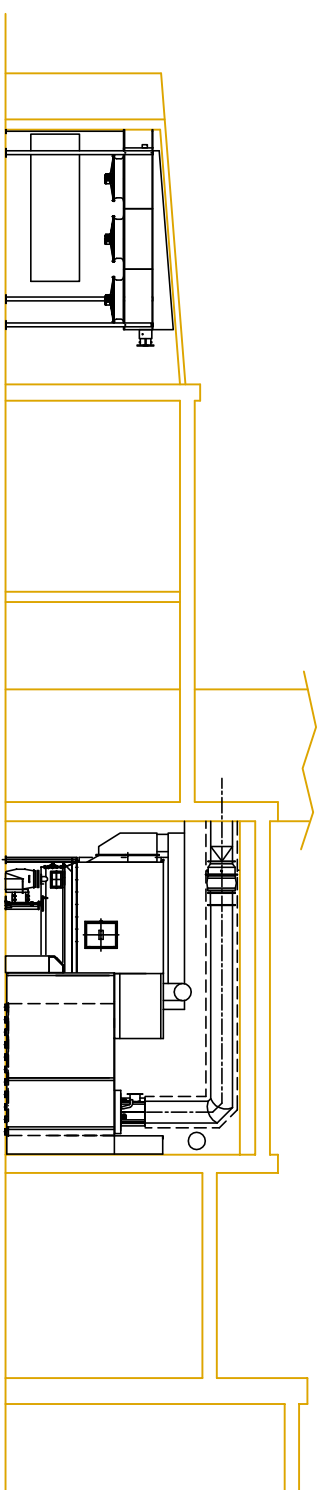


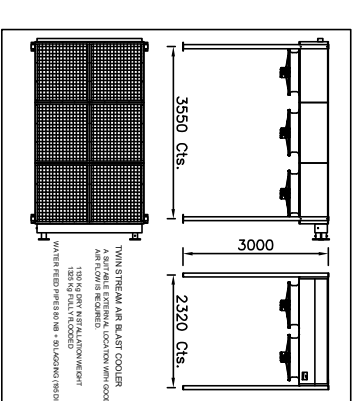


SECTION 'A'-'A'

SECTION 'C'-'C'
47607


SECTION 'B'-'B'

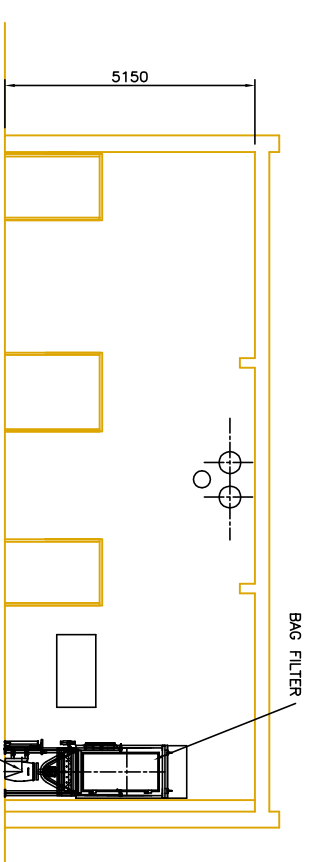

SECTION 'D'-'D':

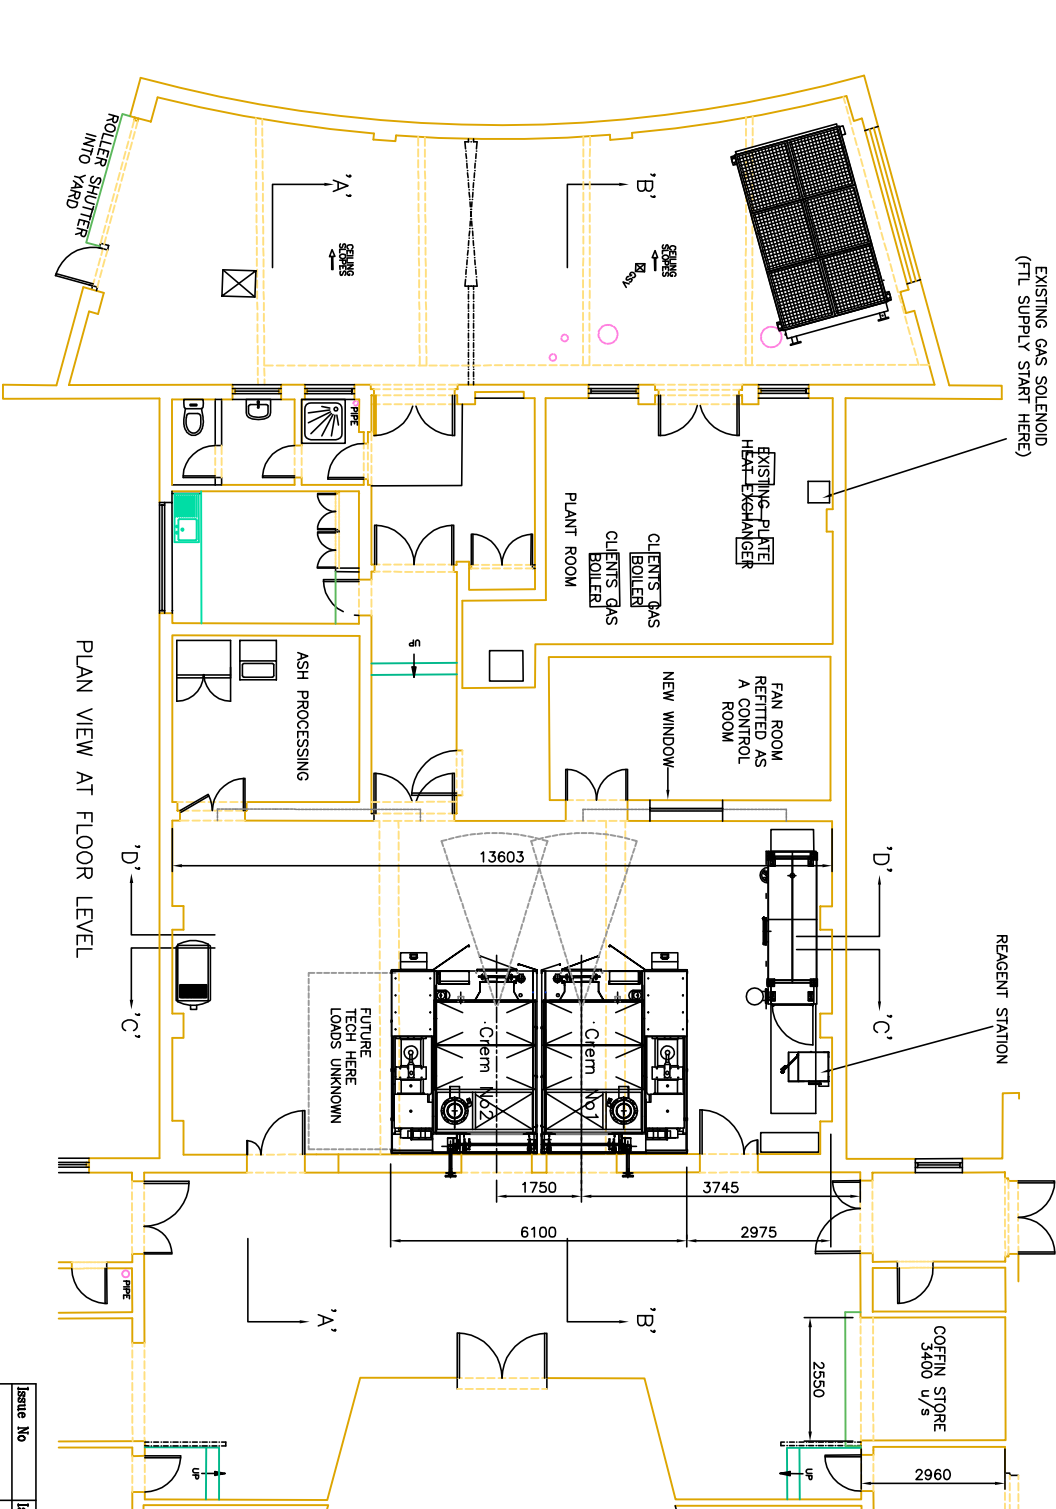

PLAN VIEW AT FLOOR LEVEL

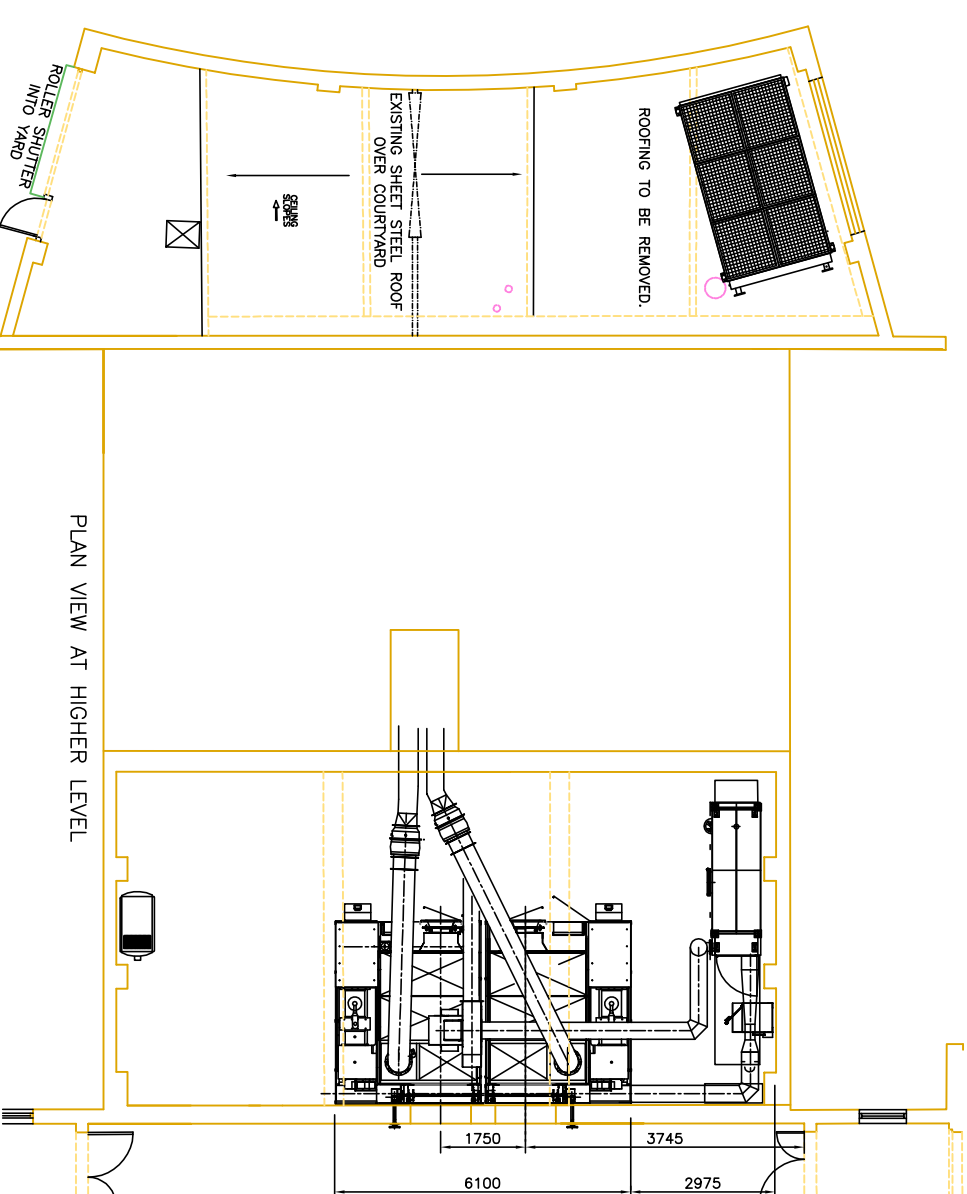

PLAN VIEW AT HIGHER LEVEL

Issue No	Issue No	Issue No
© Copyright		
The information on this drawing is CONFIDENTIAL.		
To Facilitative Technologies Ltd., who retain COPYRIGHT of all information disclosed. Express permission from Facilitative Technologies will be obtained in writing before any disclosure to a third party can take place.		
Facilitative Technologies Cremation & Interment Equipment Moor Road 10 200 Phone : +44 (0) 113 276 8988 Fax : +44 (0) 113 276 8188		
Mod By:	Mod By:	Mod By:
Date:	Date:	Date:
Chk'd:	Chk'd:	Chk'd:
Drawn : M. Sutcliffe Date : 19/07/21 Chk'd : Date : App'd : Date : Scale : 1:80 Dnr : Date :		
Title : 2 x FT3 WITH DOUBLE F.G. PROPOSED PLANT ARRGT		
Projct: BLACKLEY (MANCHESTER)		
Dwg No: 8126-2001		
Issd To: P		