DO NOT SCALE. This drawing remains the copyright of Pozzoni Architecture Ltd. The Contractor is to check all dimensions and conditions on site before commencing. Do not scale from this drawing. This drawing remains the copyright of POZZONI Architecture ltd.

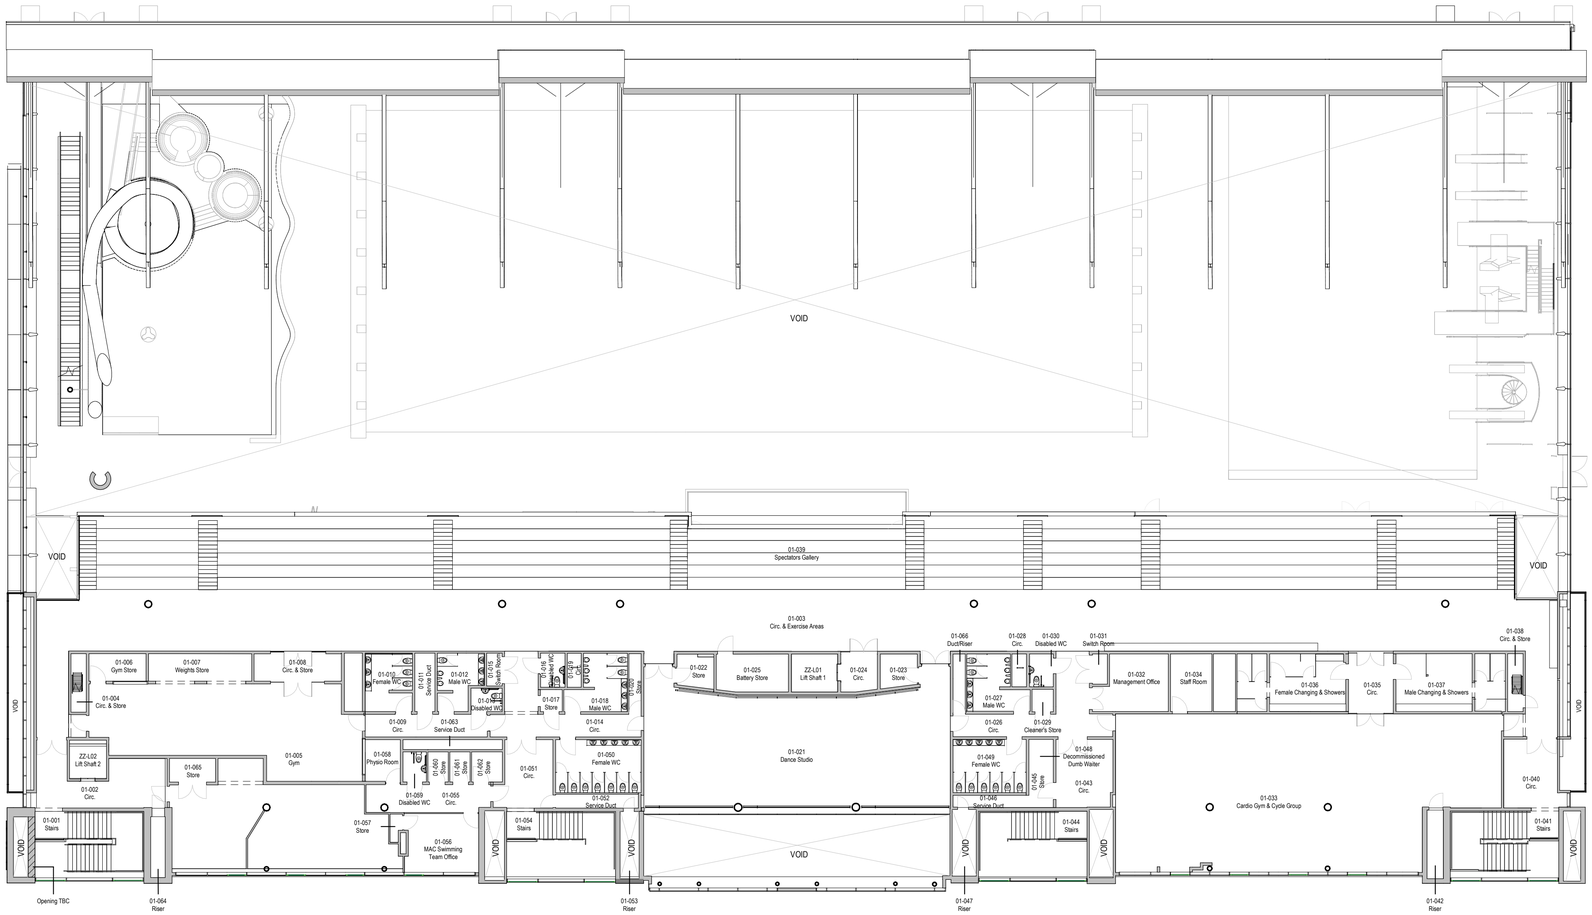

rev	date	by	revision notes
A	26.08.21	DJ	Planning Issue.

notes:

keyplan:

client: Manchester City Council

project: Manchester Aquatics Centre

title: Existing First Floor Plan

POZ job no: P5471

BS drawing no: **MACR- PAL- Z0- 01- DR- A- 01112**

status:

revision: A

drawing no: 01112

date: 26/08/21

scale: 1 : 200

drawn by: DJ

pozzoni

Woodville House
2 Woodville Road | Altrincham | WA14 2FH
t: 0161 928 7848

email: architects@pozzoni.co.uk
web: www.pozzoni.co.uk