


DO NOT SCALE FROM THIS DRAWING. THE AUTHOR OF THIS DRAWING TAKES NO RESPONSIBILITY FOR ANY DIMENSIONS OBTAINED BY MEASURING OR SCALING FROM THIS DRAWING AND NO RELIANCE MAY BE PLACED ON SUCH DIMENSIONS. ALL DIMENSIONS MUST BE CHECKED AND VERIFIED ON SITE BY THE CONTRACTOR BEFORE COMMENCING ANY WORK OR PRODUCING DRAWINGS. RML ARCHITECTURE MUST BE NOTIFIED IMMEDIATELY OF ANY ERRORS OR DISCREPANCIES PRIOR TO THE COMMENCEMENT OF WORK.


THIS DRAWING IS TO BE READ IN CONJUNCTION WITH ALL OTHER RELEVANT CONTRACT DRAWINGS, SCHEDULES AND SPECIFICATIONS.

THIS DRAWING AND ALL INFORMATION CONTAINED WITHIN IS THE SOLE PROPERTY OF RML ARCHITECTURE LTD AND MAY NOT BE REPRODUCED IN WHOLE OR PART WITHOUT WRITTEN PERMISSION FROM RML ARCHITECTURE LTD.

| REV | DESCRIPTION | DATE | BY |
|-----|-------------|------|----|
| -   | -           | -    | -  |

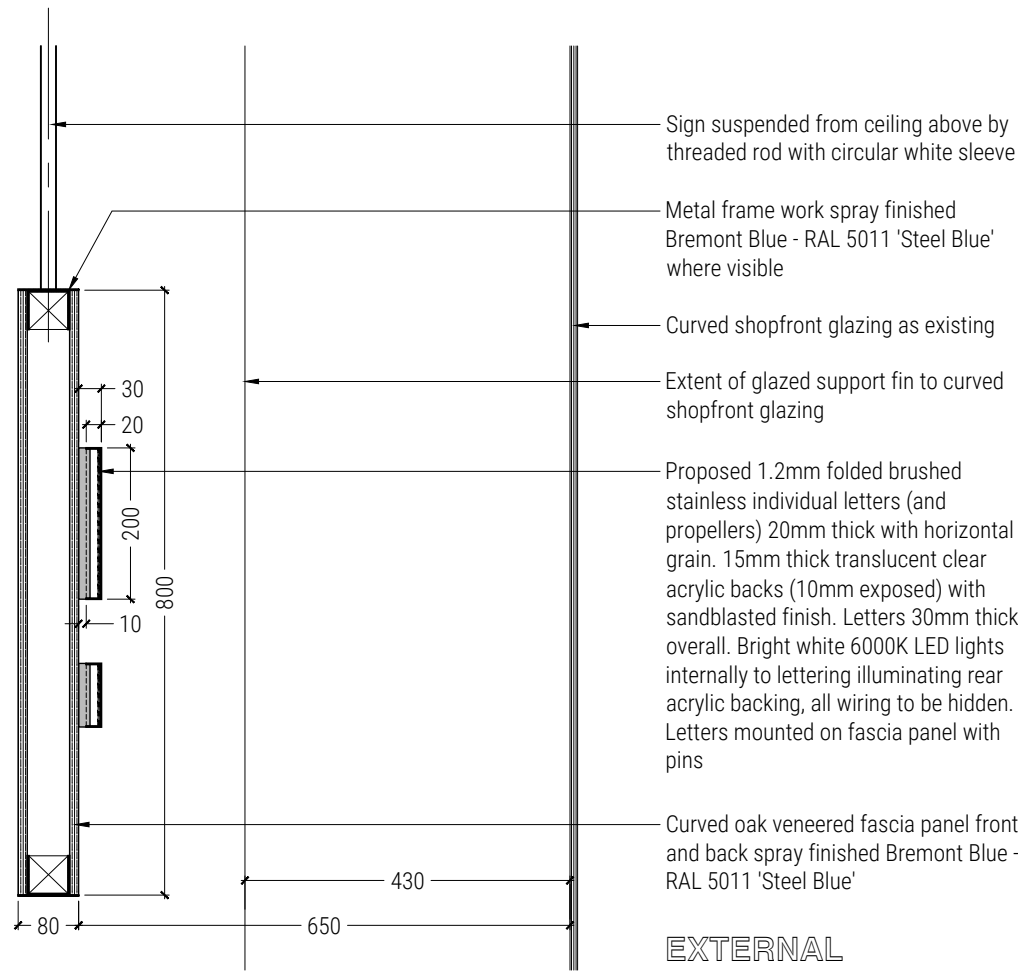

Section A - Through Main Fascia Sign

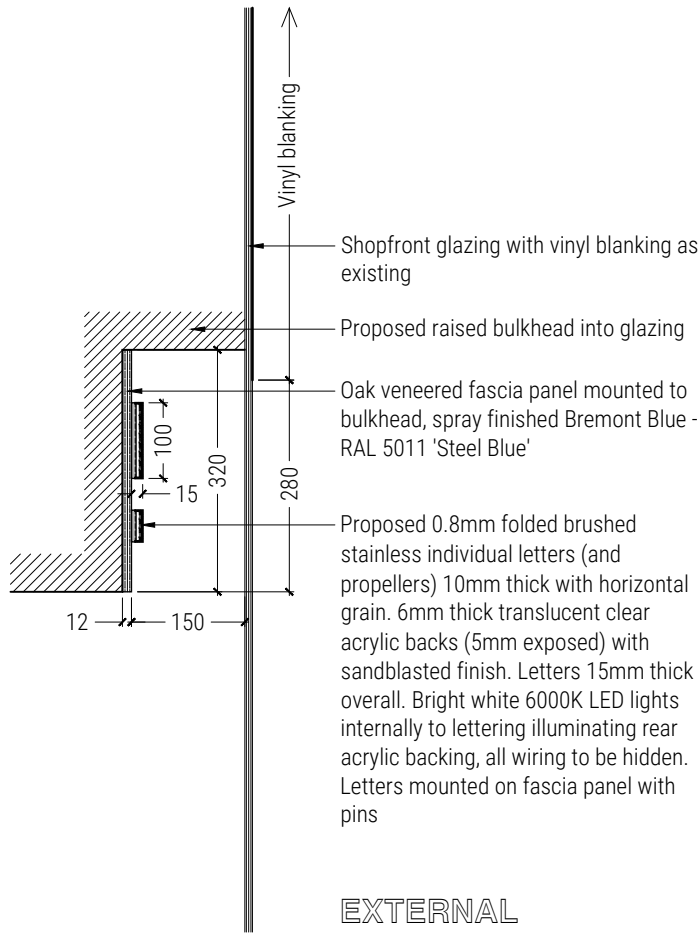

Section B - Through Window Display Fascia Sign

0mm 60mm  
PRINTED SIZE @ A3

CLIENT  
**BREMONT**

PROJECT  
BREMONT ACRESFIELD  
EXCHANGE STREET  
MANCHESTER  
M2

DRAWING TITLE  
PROPOSED SIGN DETAILS

PROJECT NUMBER 8021  
DATE AUGUST '21

SCALE 1:10 @ A3  
DRAWN BY RML

DRAWING NUMBER 8021-P-06  
REVISION -

DRAWING STATUS  
APPROVAL

RMLArchitecture  
FREEDOM WORKS CREATIVE HUB,  
UNIT 7 HOVE BUSINESS CENTRE,  
HOVE. BN3 6HA

SCALE - 1:10 @ A3  
0 0.2m 0.4m 0.6m 0.8m 1m