

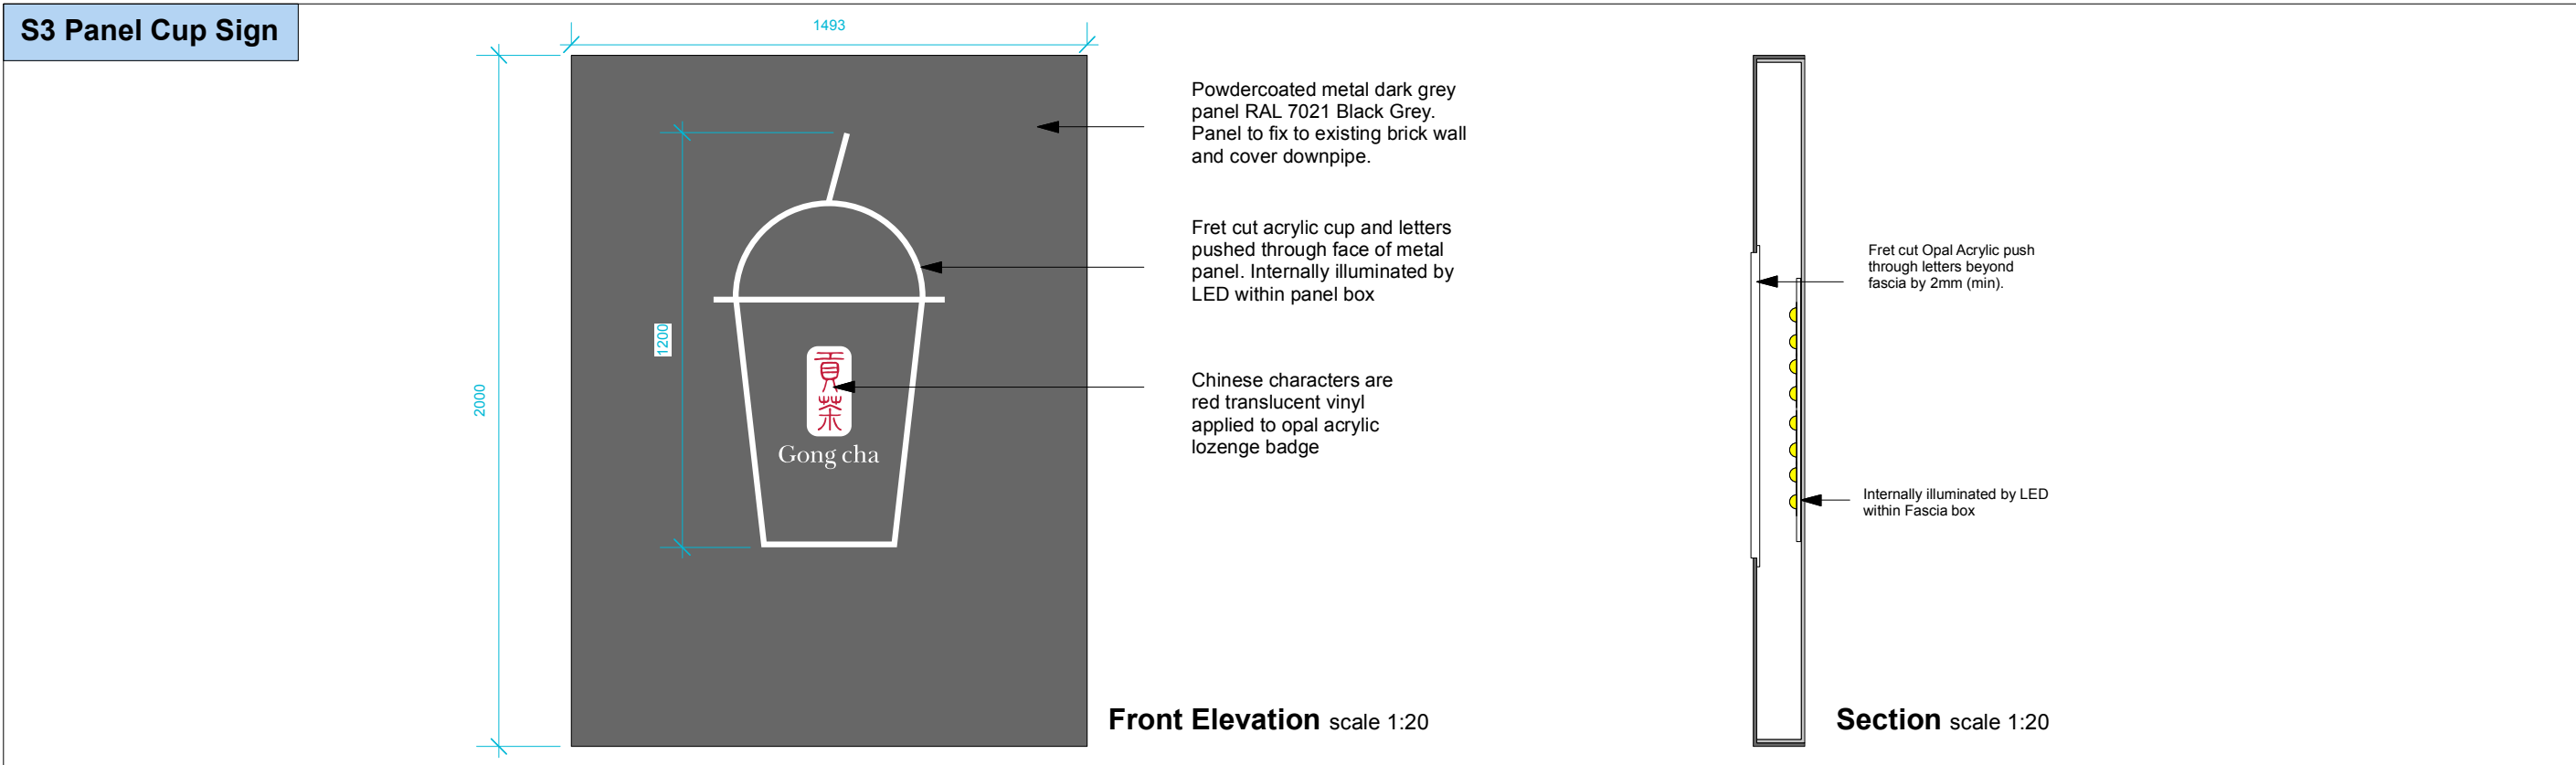


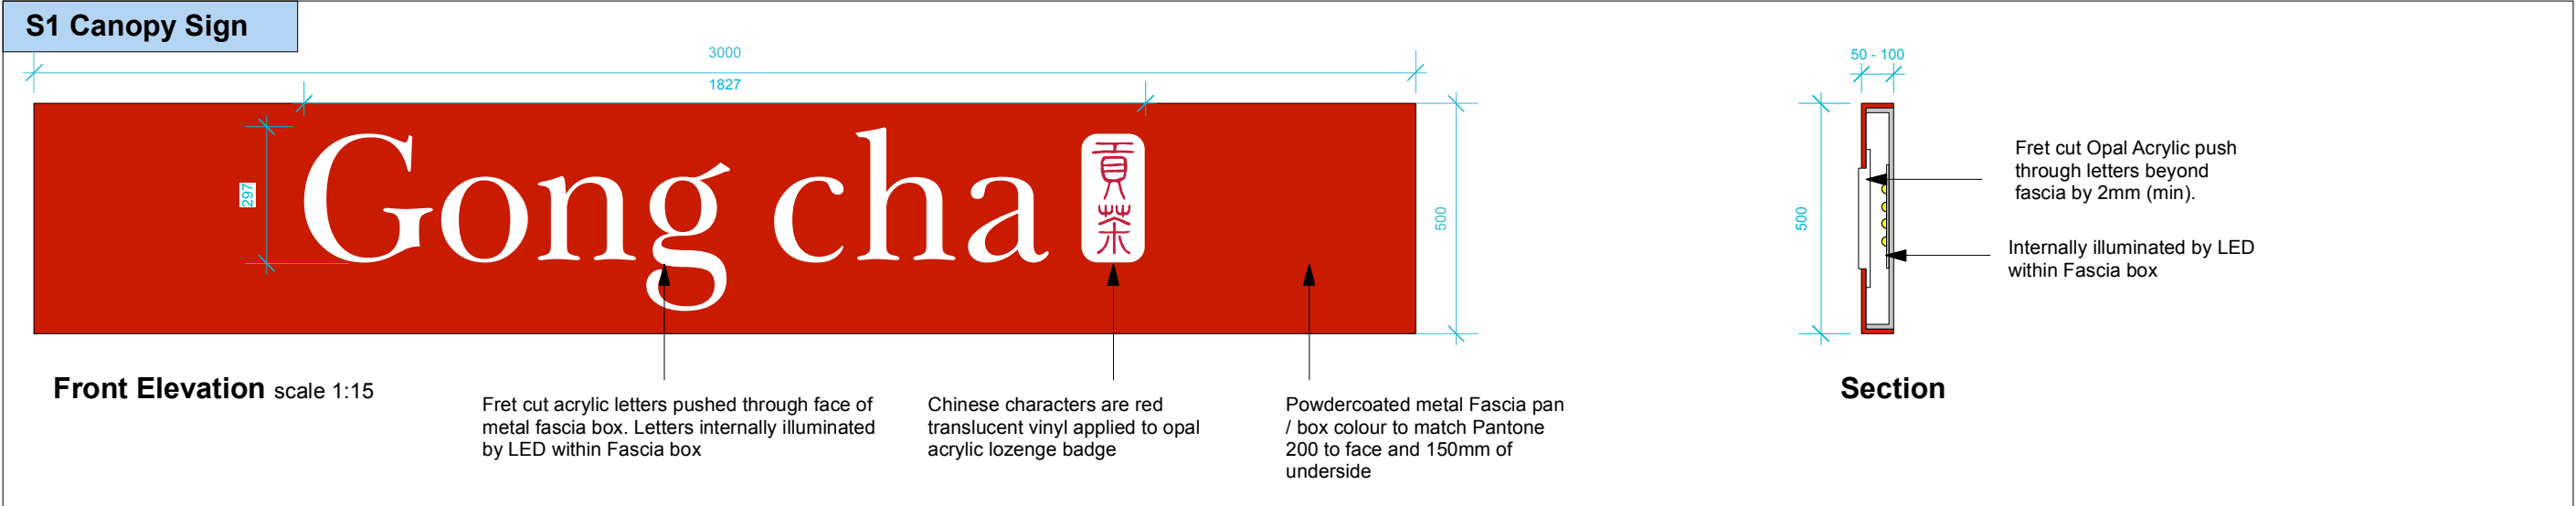

TESH CHAUHAN
SENIOR DESIGN CONSULTANT

t 07799 147022
@ teshretaildesign@gmail.com

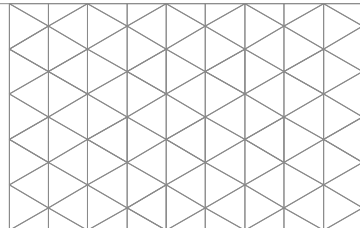

Client:
Gong cha ENGLAND & KAZUMI

Project:
MANCHESTER, Wilmslow Road

Title:
SIGNAGE DETAILS

Scale:
**1:15 & 1:20
@ A3**

Drawn Date:
31.08.21

Drawing No:
GC-MWR 09

Revised Date:

Revision:

Important Note:
All dimensions and levels on this drawing are to be checked on site by the contractor and any discrepancies reported to Tesh Chauhan Design, prior to commencement of any work. If in doubt ask!