


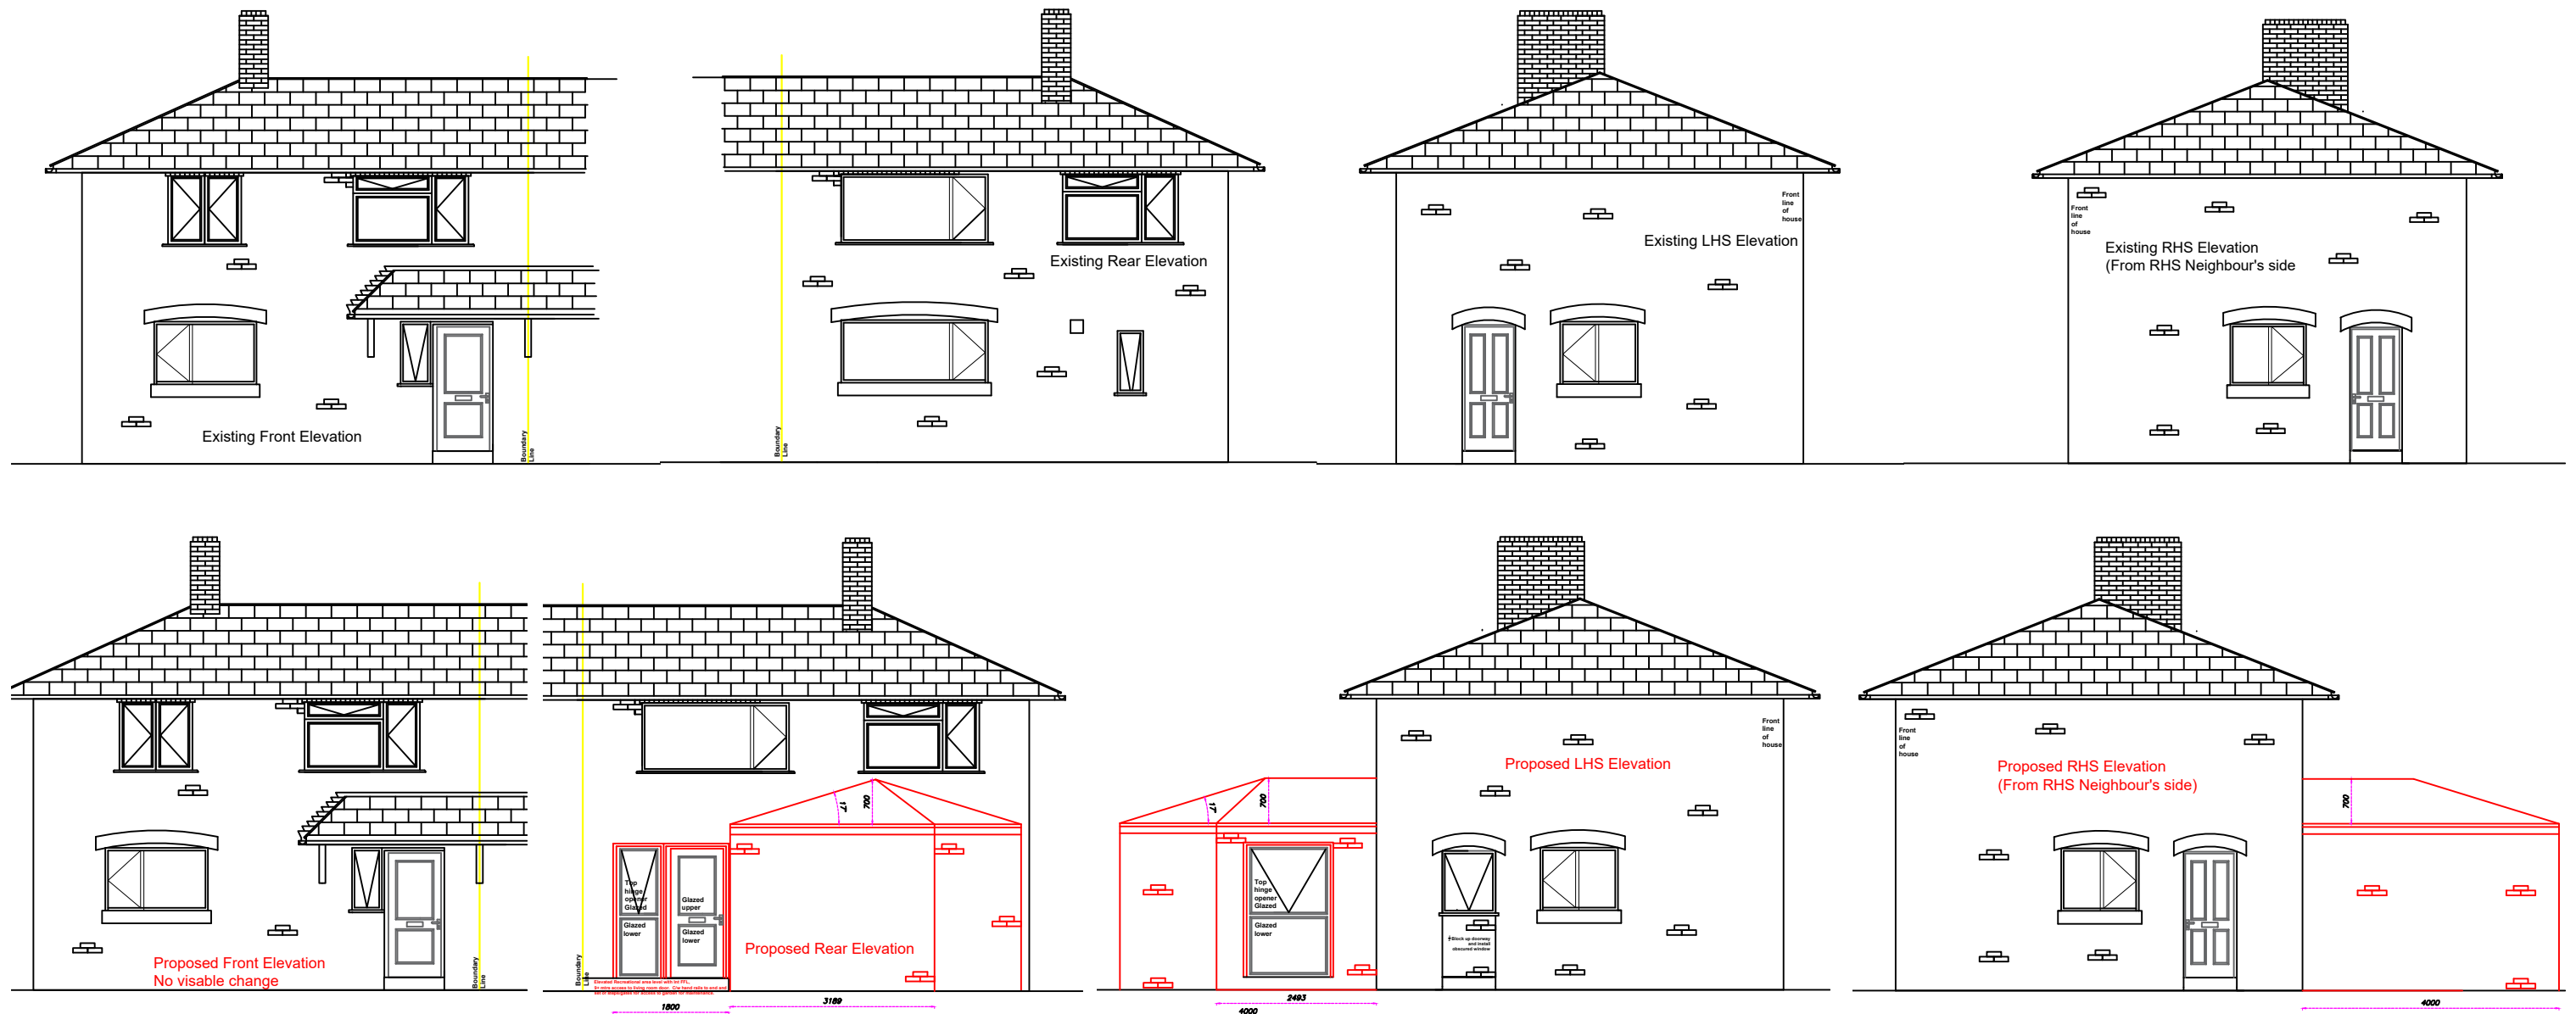

Date:	Revisions / Options			Neil Brickles - Technical Officer. Manchester Local Care Organisation. Directorate for Children and Families. Unit 1, 29 Poland St. Ancoats. Manchester. M4 6AZ neil.brickles@manchester.gov.uk Tel No : 0161 277 1704 - 07903 244482	Project - GF Bedroom and bathing Facilities. Rosaleen Gibbons 1 Woodcroft Avenue Manchester M19 1SF
06/05/2021	No.	Date.	Sig.		
	Opt#3	28/06/2021	NB		
	Opt: 3v1	06/09/2021	NB		
Scale / Paper:					
1 : 50 @ A3					

I agree to M.L.C.O.'s proposed plans

Signed

Date