



PROPOSED IMAGE

FRANCO MANCA
SOURDOUGH PIZZA

AWNING

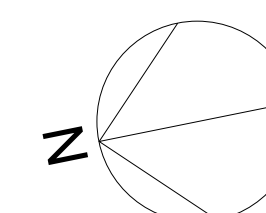
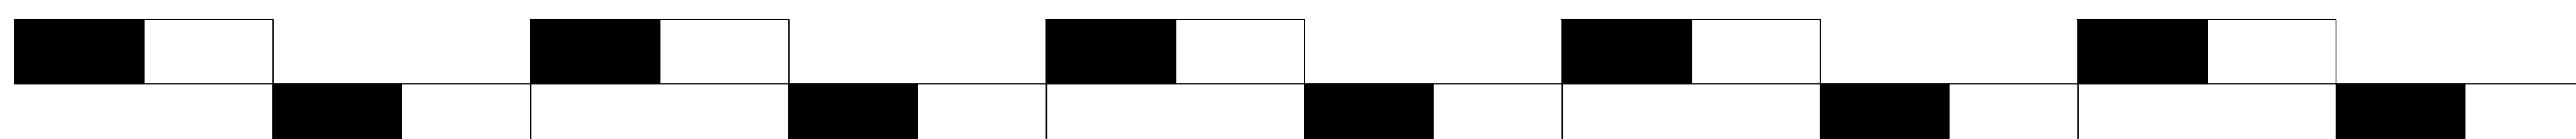
10217

Proposed Shopfront

1

5

10 m

[illegible]