




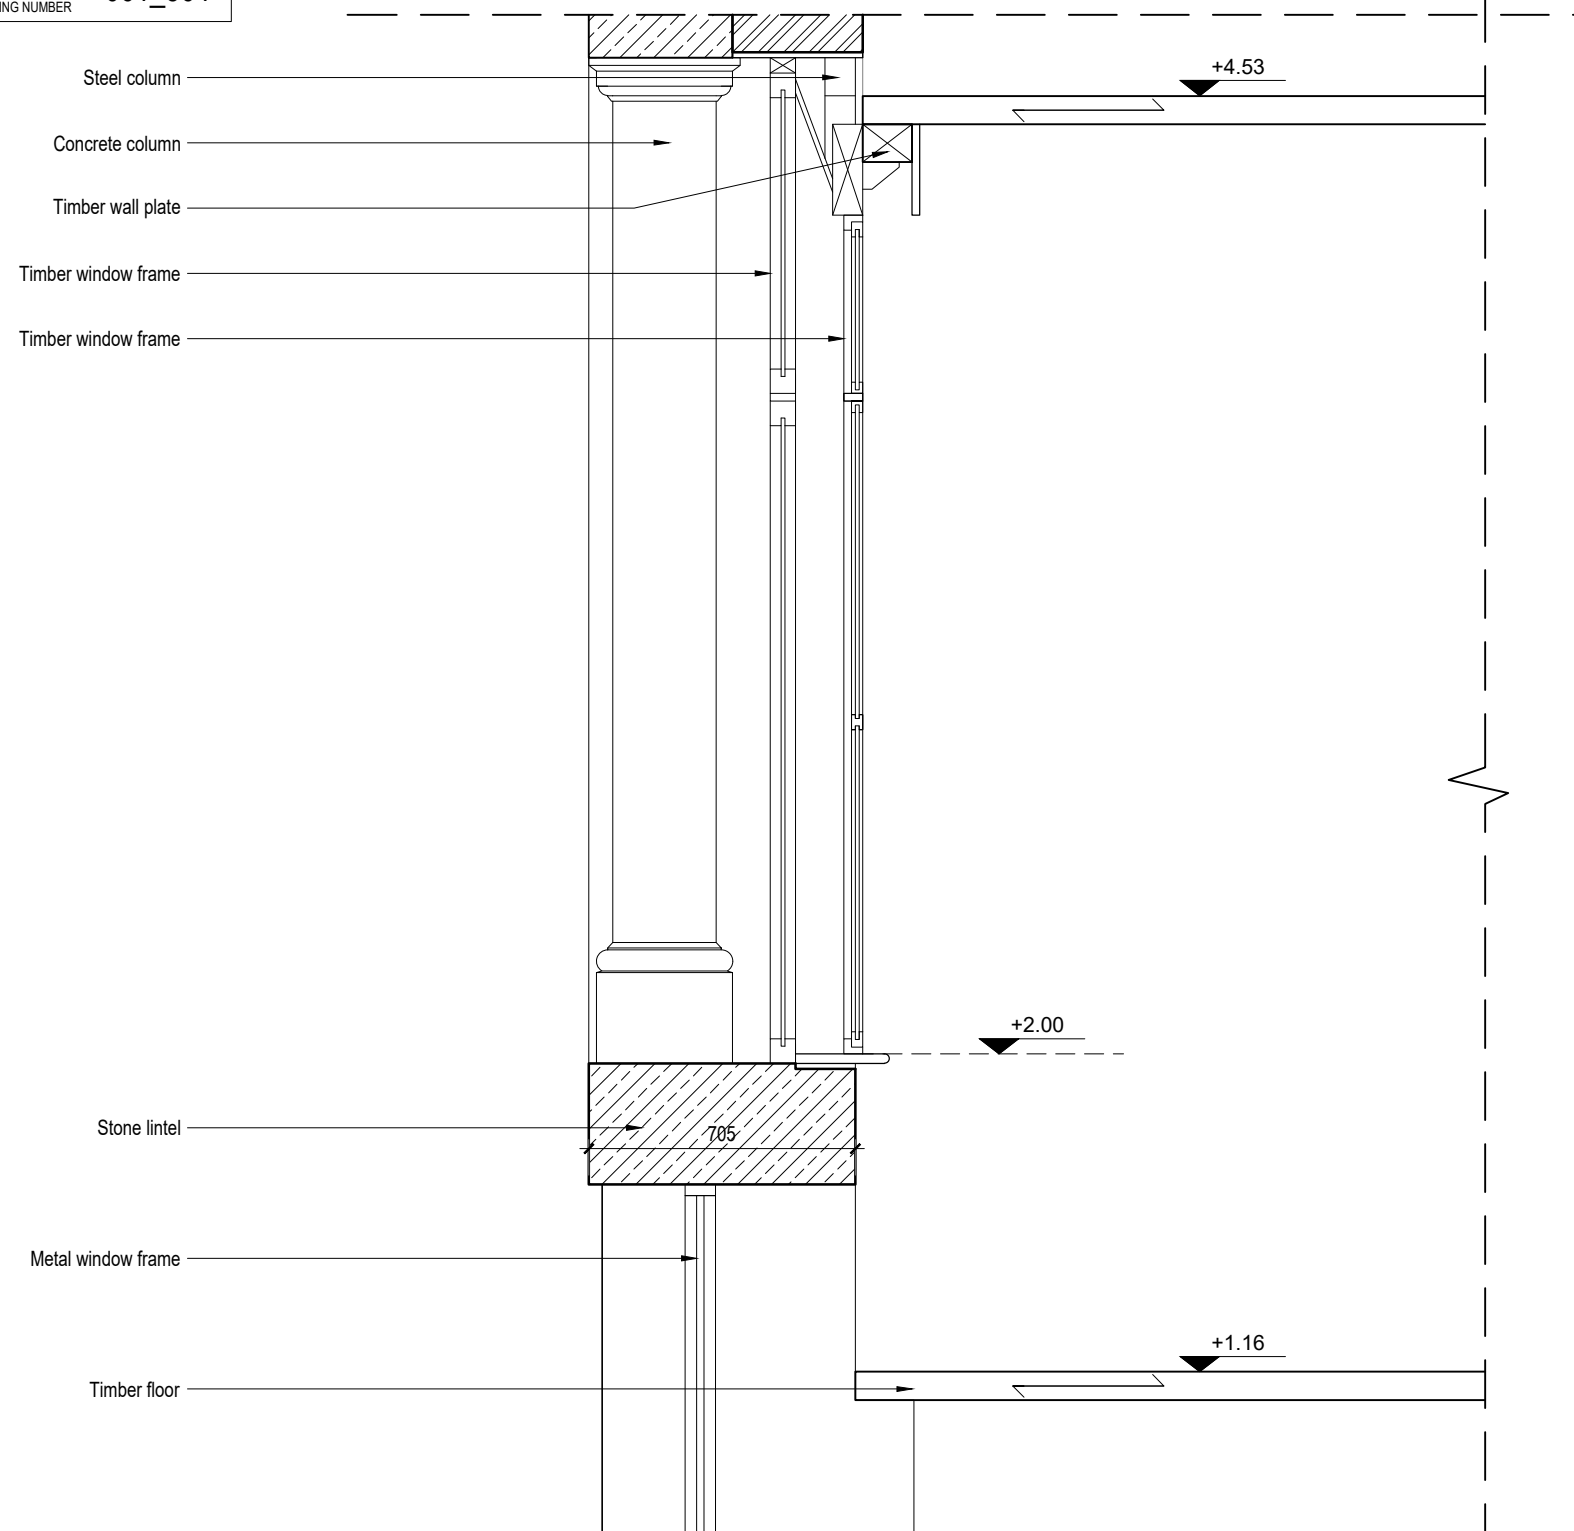


01: Existing Window Section, Upper Ground Floor in Bloom
Scale: 1:20 @ A2

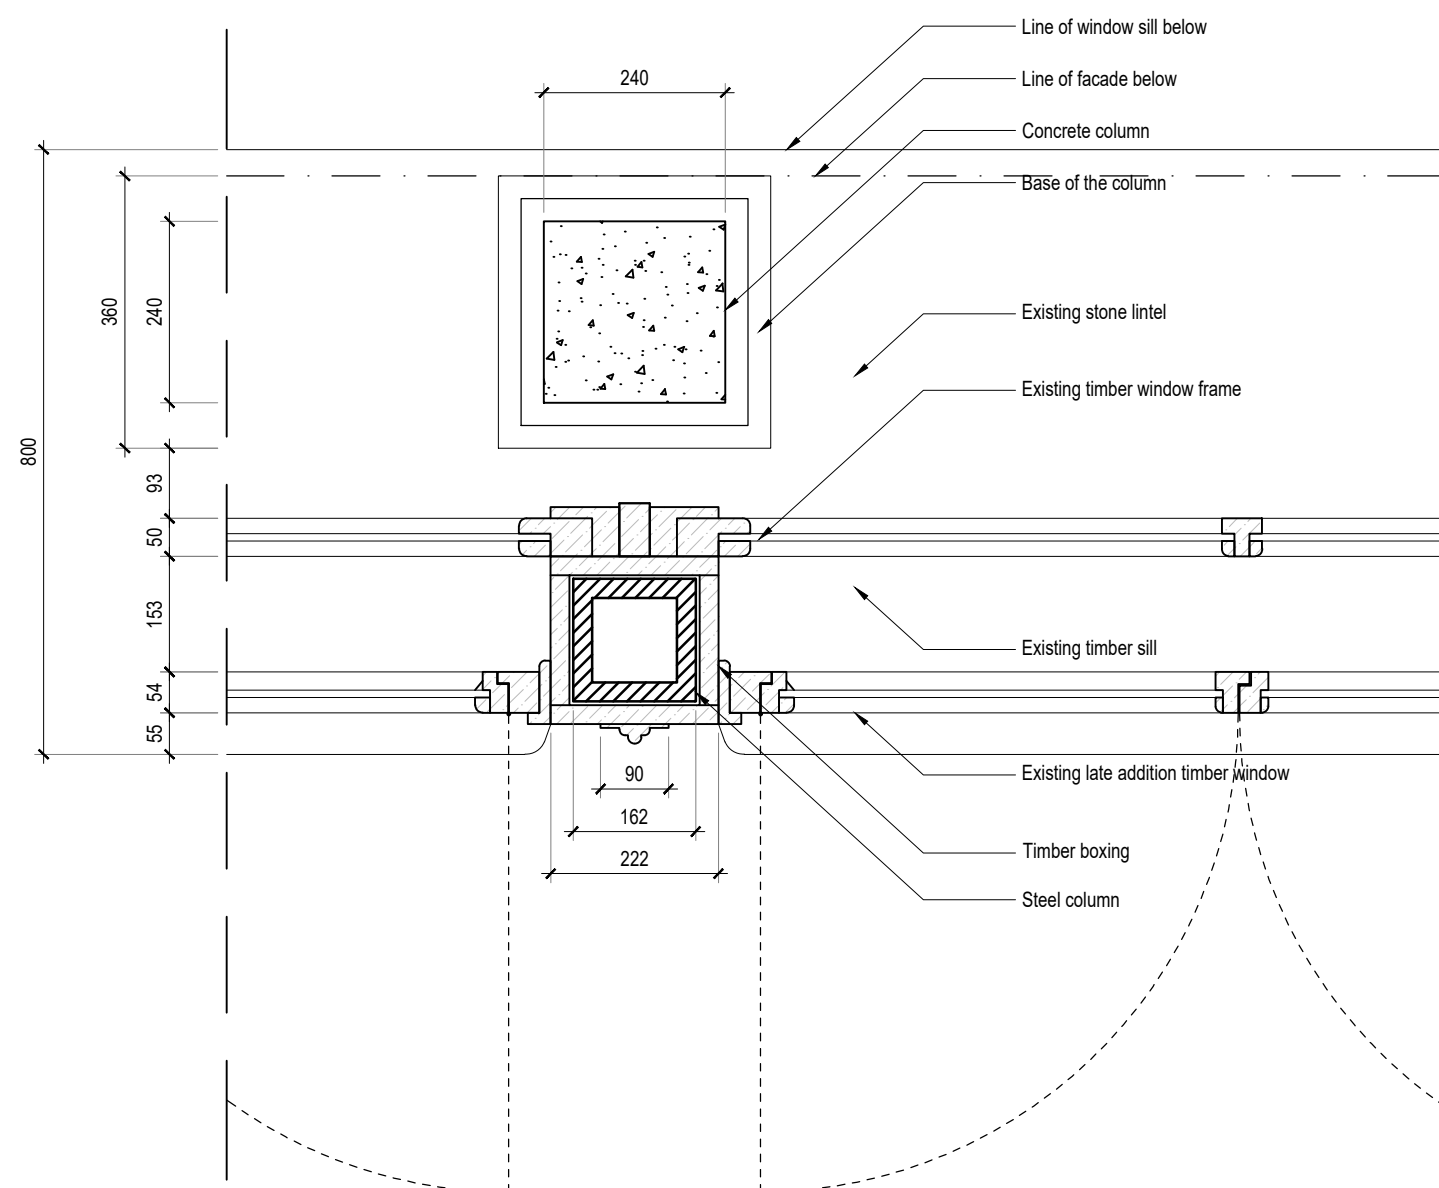


03: Existing Window Detail, Upper Ground Floor in Bloom
Scale: 1:10 @ A2

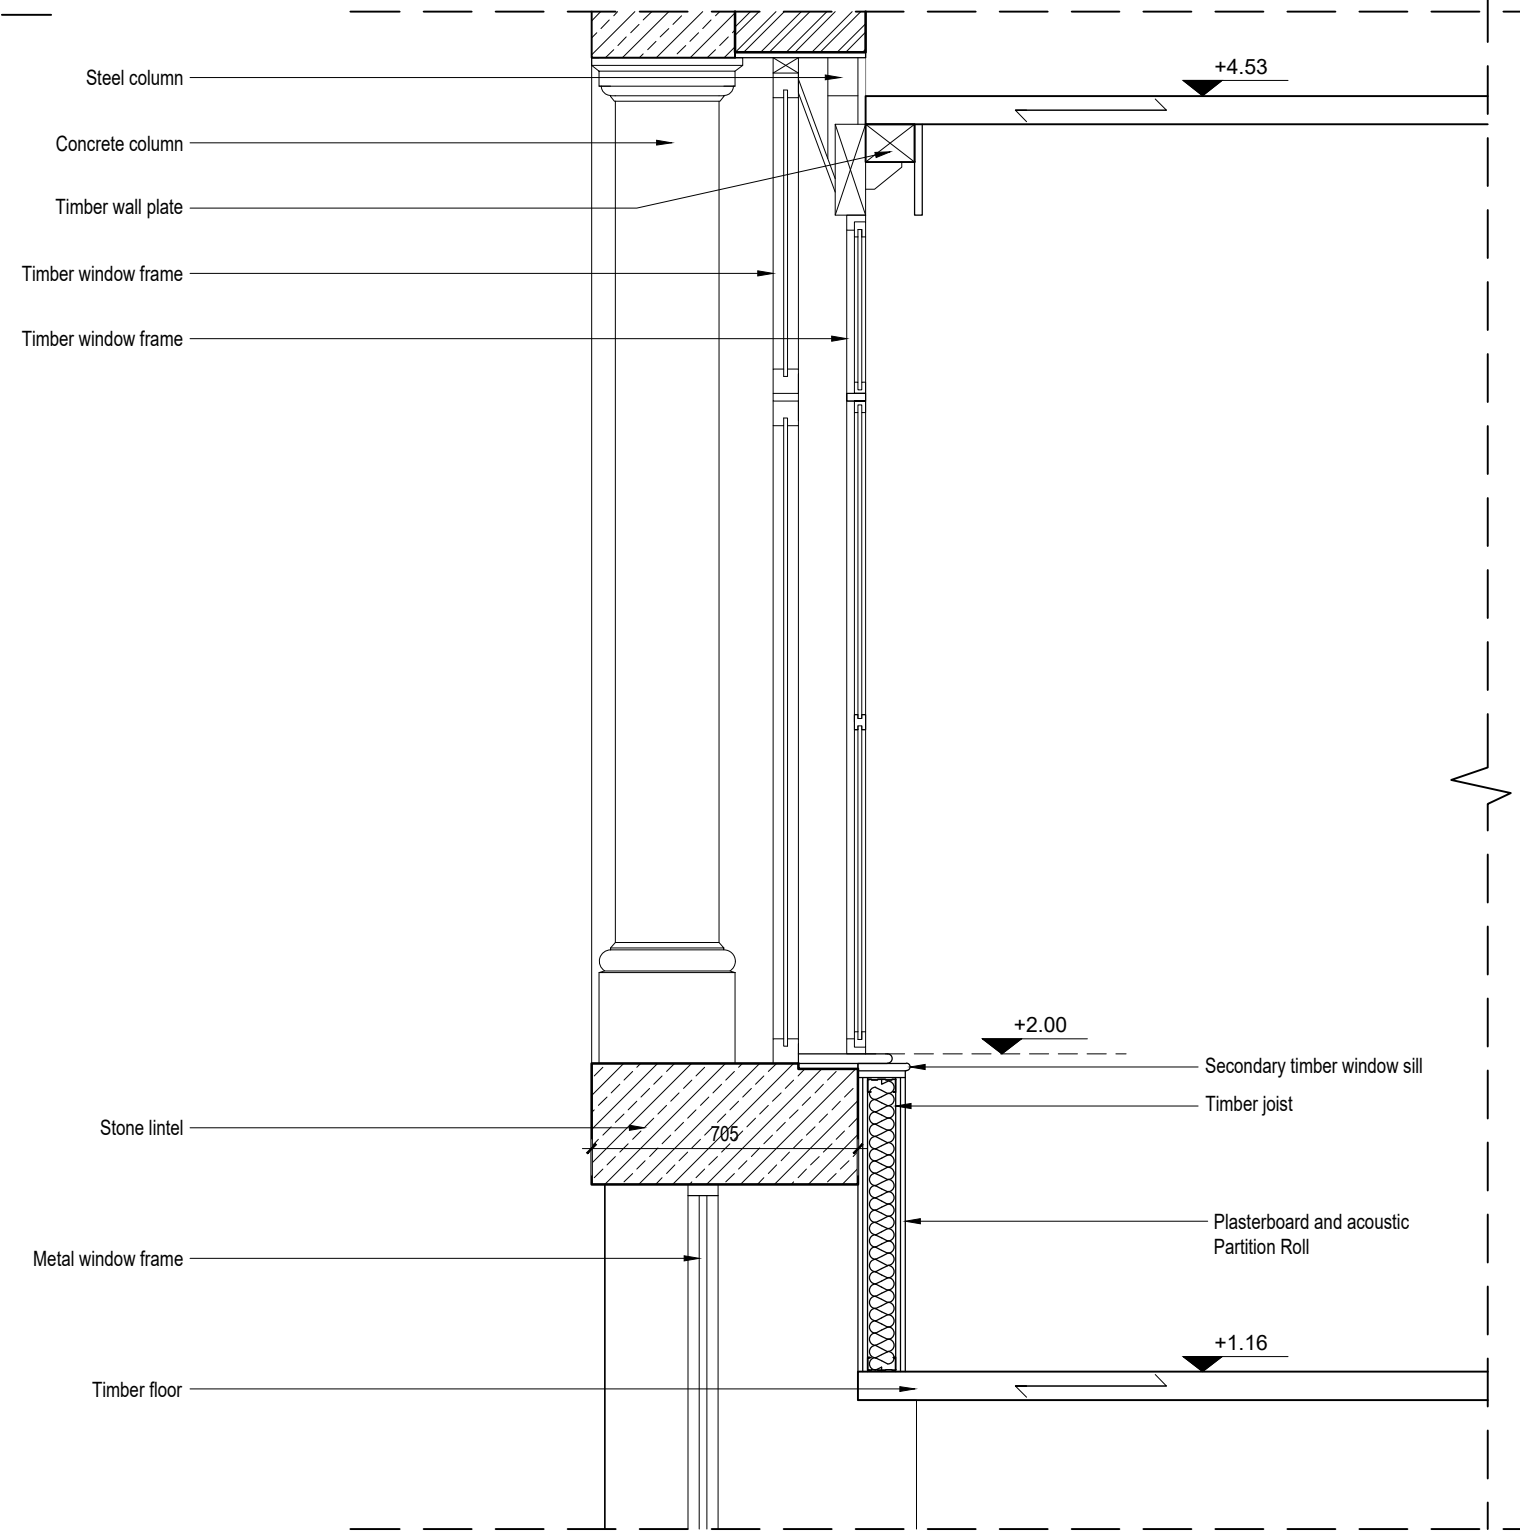

02: Proposed Window Section. Upper Ground Floor in Bloom
Scale: 1:20 @ A2

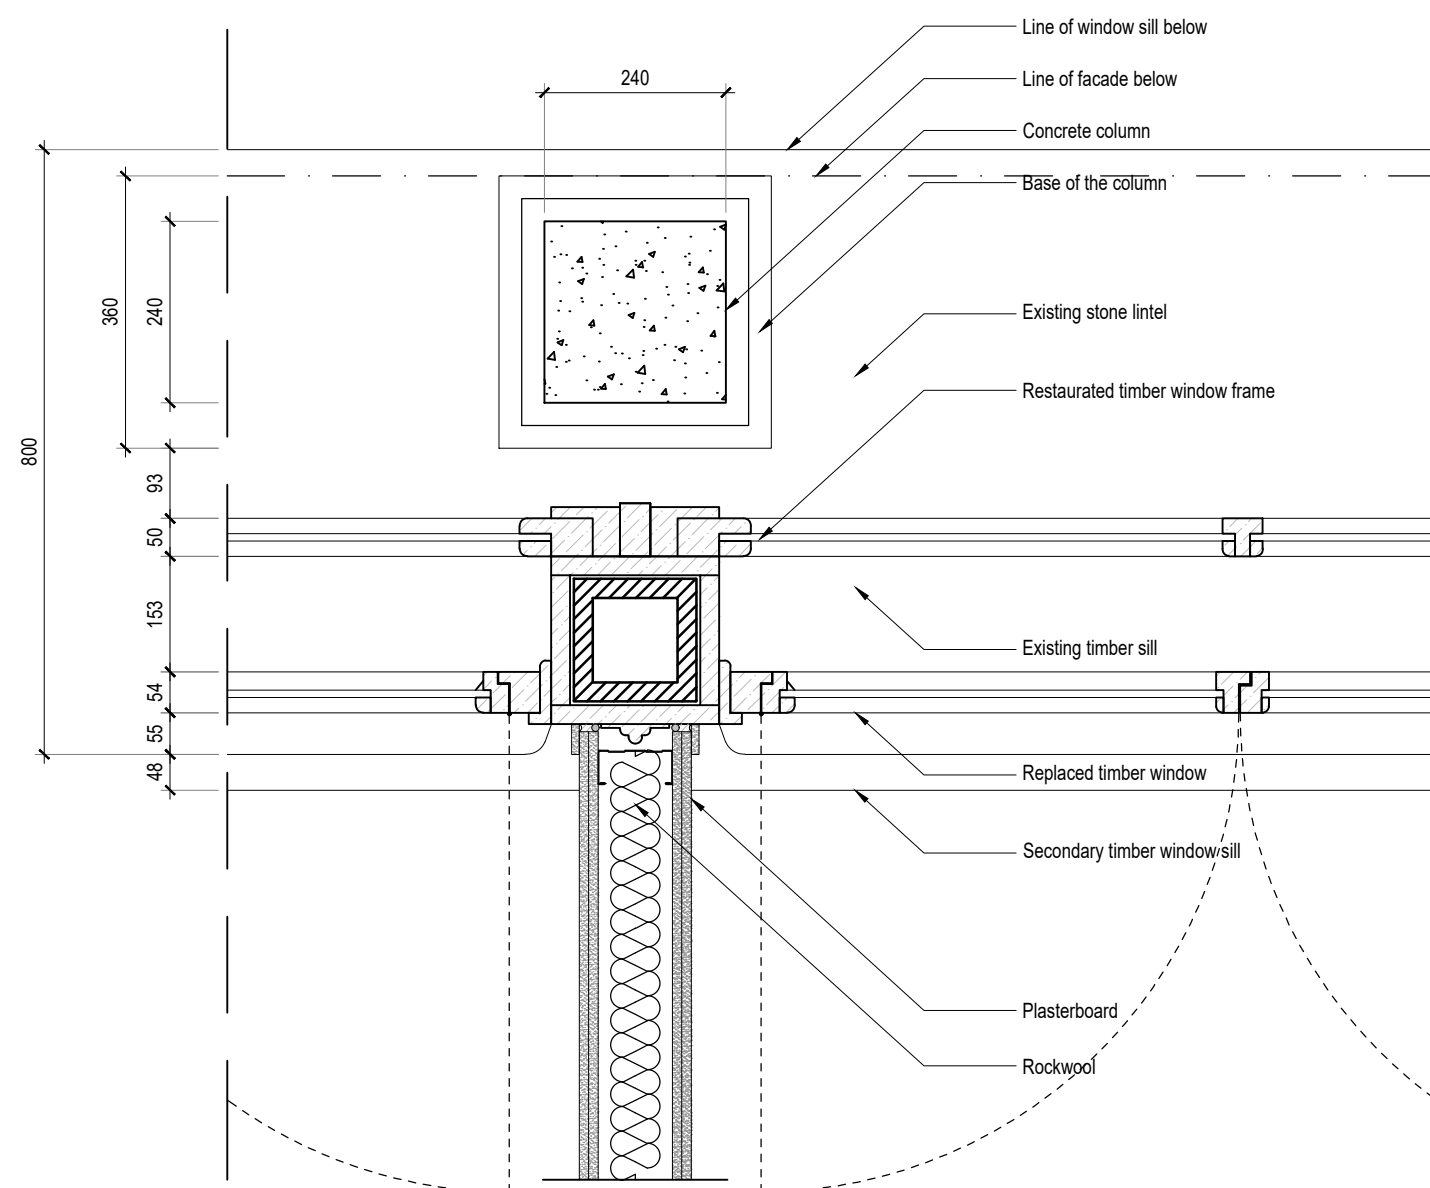

04: Proposed Window Detail and Wall Junction, Upper Ground Floor in Bloom
Scale: 1:10 @ A2

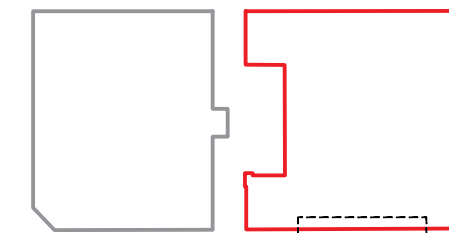

KEY PLAN

GENERAL NOTES

1. ALL DIMENSIONS ARE IN MILLIMETRES UNLESS OTHERWISE STATED
2. ALL LEVELS ARE IN METRES UNLESS OTHERWISE STATED
3. DIMENSIONS ARE NOT TO BE SCALED FROM THE DRAWING
4. ALL WORK TO BE CARRIED OUT IN ACCORDANCE WITH THE CURRENT EDITION OF THE BUILDING REGULATIONS 1991 (INCLUDING AMENDMENTS) AND ALL RELEVANT BRITISH STANDARDS/CODES OF PRACTICE
5. CHECK FOR ALL DIMENSIONS FOR THE CORRECT SETTING OUT OF THE WORKS ON SITE. ALL DIMENSIONS TO BE CHECKED PRIOR TO FABRICATION OF MATERIALS
6. THIS DRAWING IS TO BE READ IN CONJUNCTION WITH ALL RELEVANT DRAWINGS AND SPECIFICATIONS

REFERENCE DRAWINGS

- 001 - SITE LOCATION PLAN
- 100 - EXISTING & PROPOSED PLANS
- 200 - EXISTING & PROPOSED SECTIONS & ELEVATIONS
- 300 - CEILING PLANS
- 400 - M&E PLANS
- ▶ 500 - DETAILS
- 600 - FIRE PLANS
- 700 - TYPES OF WALLS PLANS
- 800 - ACOUSTIC PLANS
- 900 - STRIP OUT PLANS

A	Issued for planning	08-11-19	JK	SL	PD
REV	DESCRIPTION	DATE	BY	CHK	APP



CLIENT

BLOOM STREET PROJECT

11 BLOOM STREET
UPPER GROUND FLOOR
WINDOW DETAILS

PLANNING

DRAWING STATUS	
DRAWN AM	CHECKED AK
APPROVED IG	DATE JAN 2018

1:10 @ A2
SCALE

061_564
DRAWING NUMBER

A
REV