



rear



side

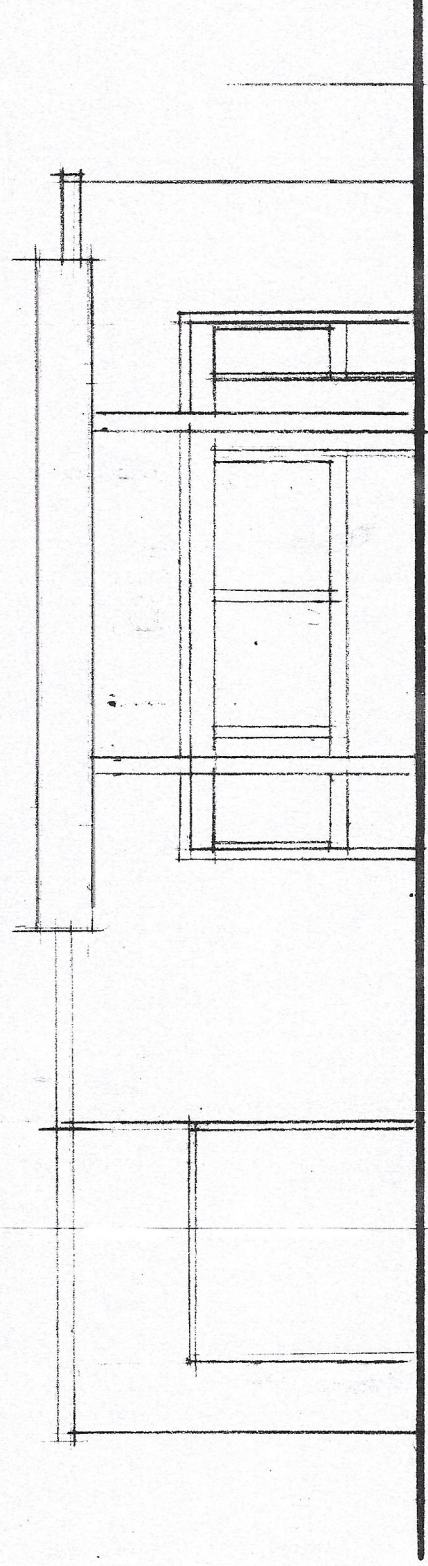

front

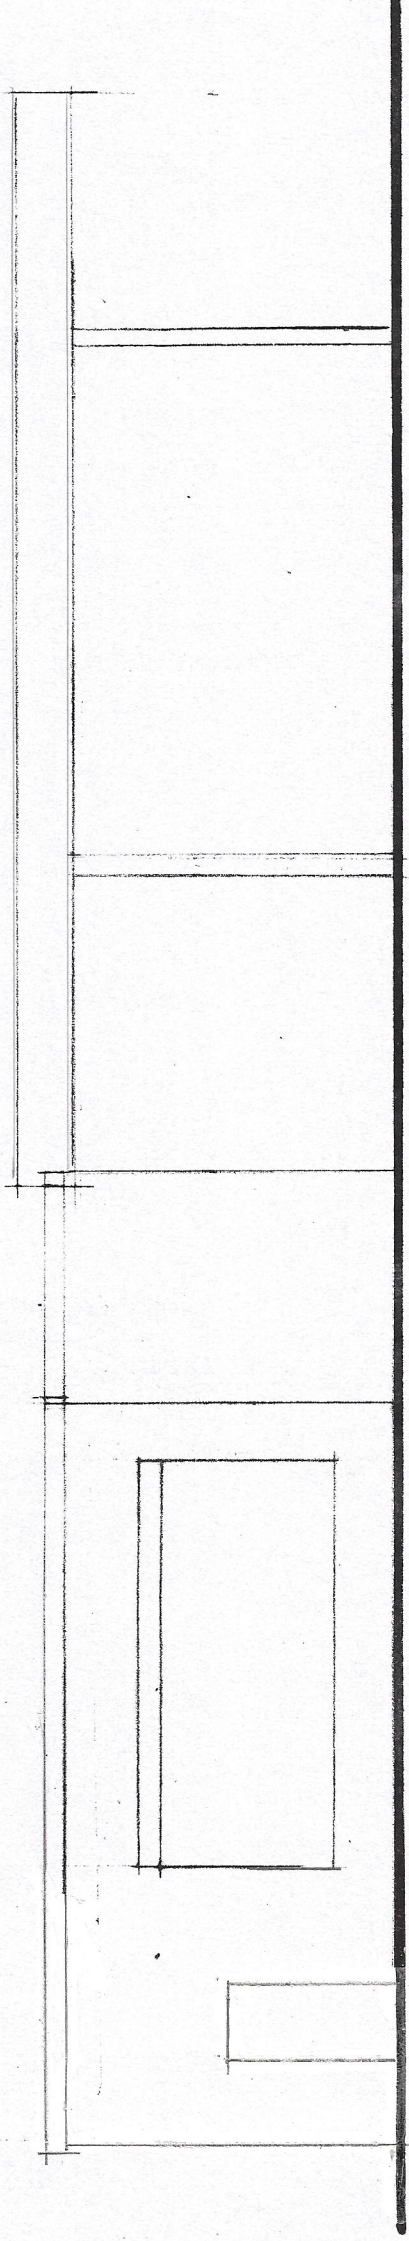

side

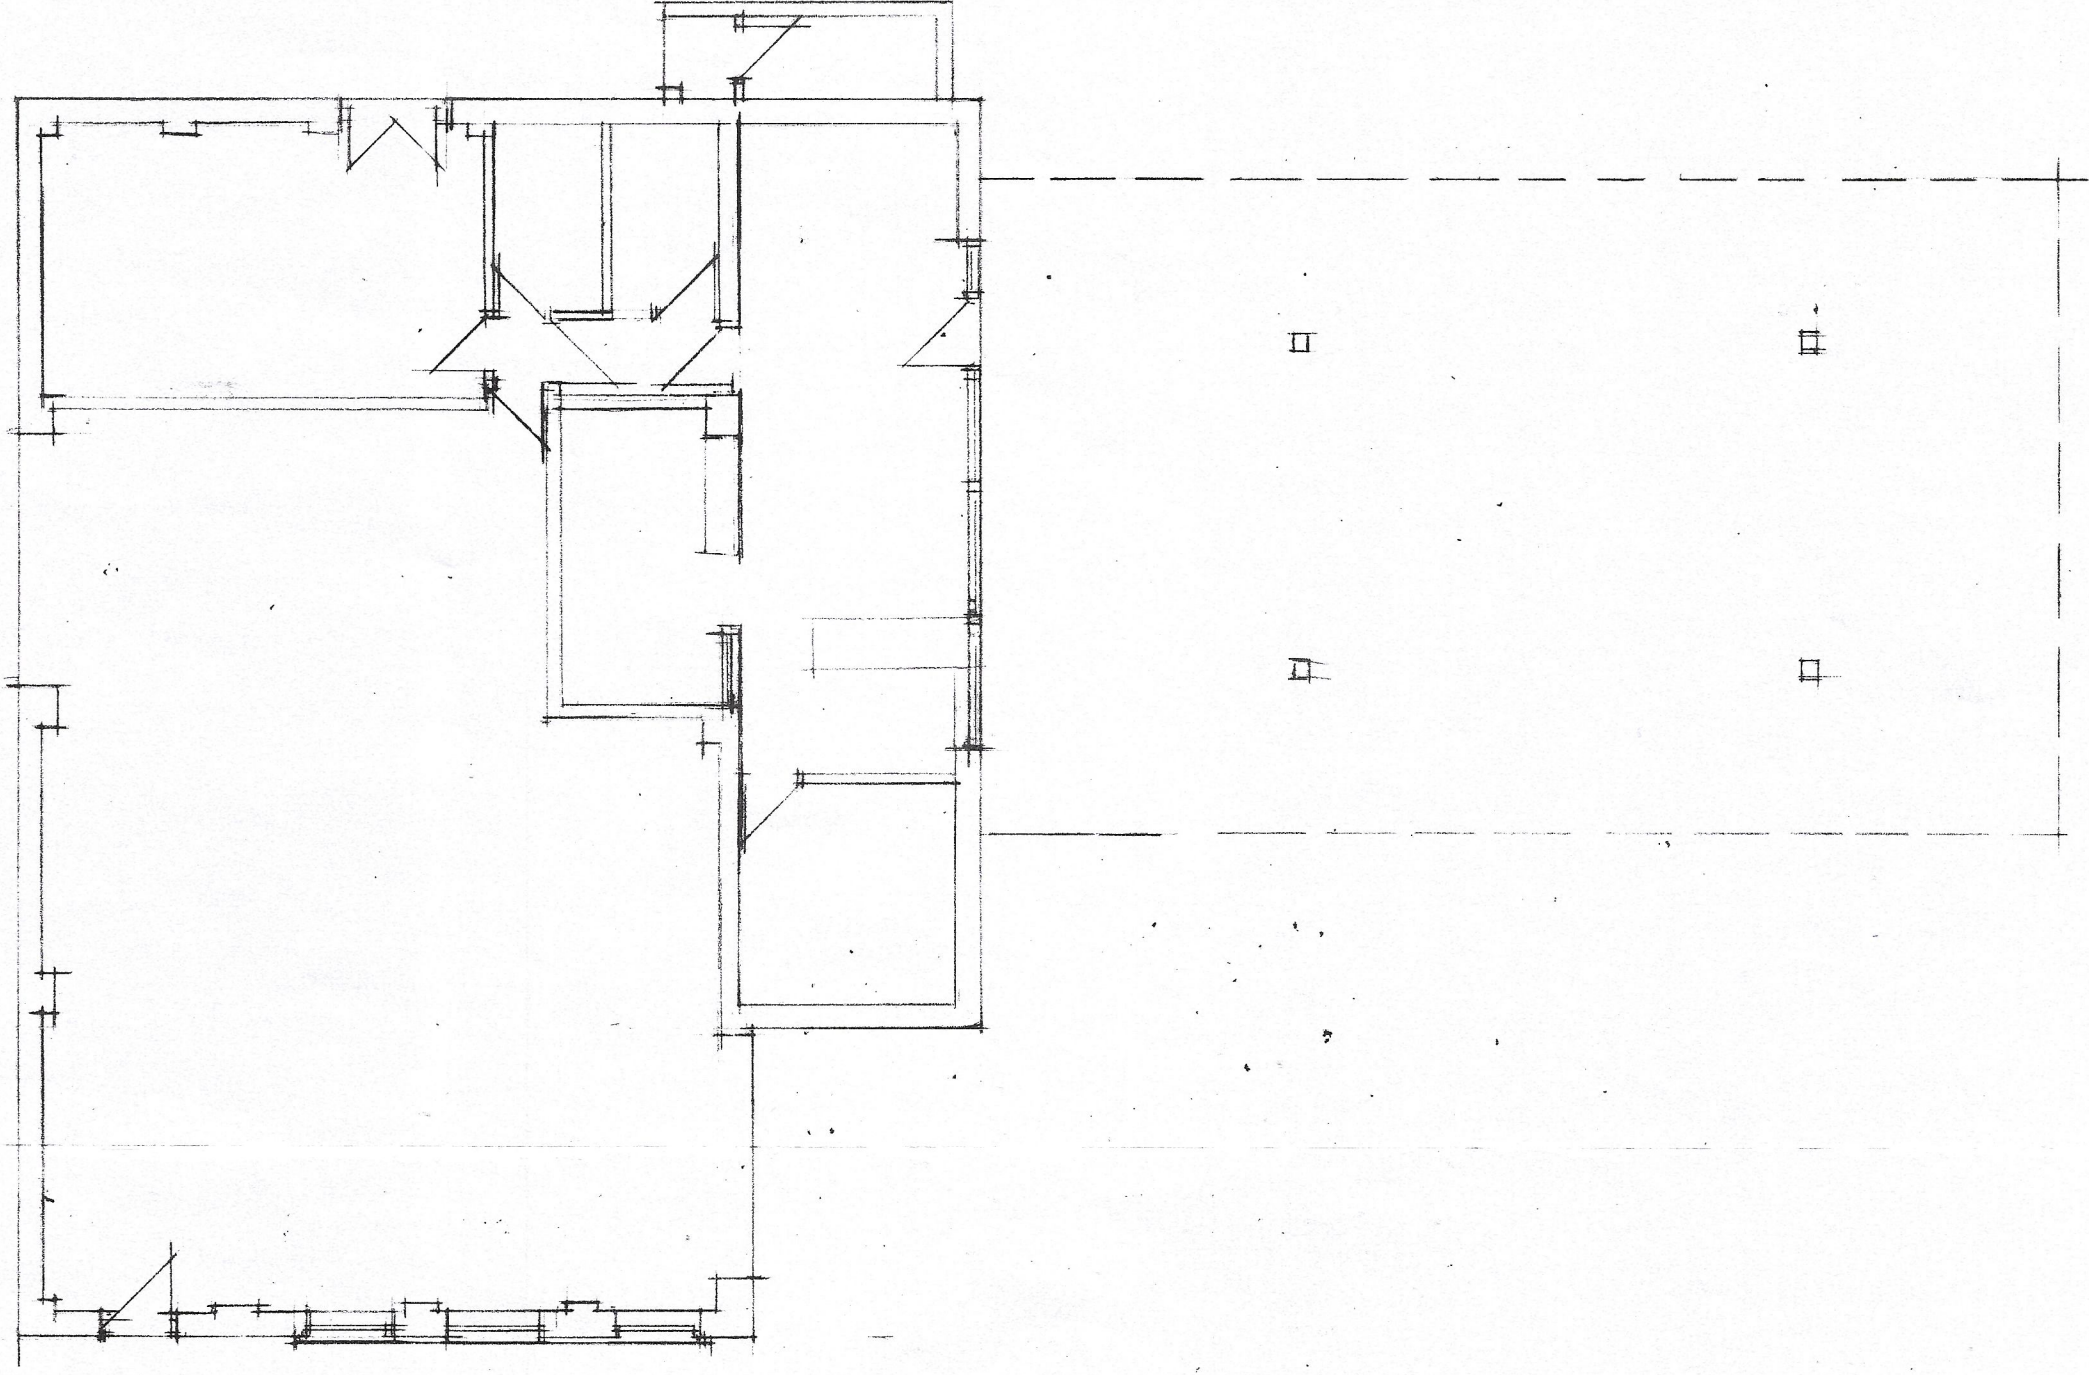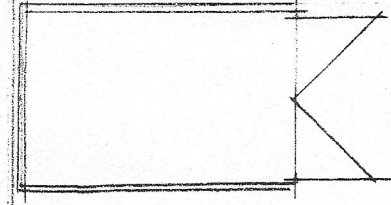

GROUND

CLIENT	SUPER QUICK SHINE									
	302 BARLOW MOOR ROAD									
	CHORLTON M21 8AY									
	JOB TITLE									
	RETENSION OF CANOPY AND MOBILE REFRESHMENT TRAILER									
DRG. TITLE	PLANS AND ELEVATIONS									
	AS EXISTING									
HOLBOROW + ORMESHER <i>Limited</i>										
architectural & interior design										
Station House Adams Hill Knutsford Cheshire WA16 6DN telephone : 01565 652275 fax : 01565 750501										
ISSUE	ORIGINAL	1	2	3	4	5	6	7		
REVISION										
DATE										
DRAWN										
CHECKED										
APPROVED										
SCALE	1:100 at A1									
DRAWING NUMBER	2147 / 21 / 01									