




1. DO NOT SCALE FROM THIS DRAWING – USE FIGURED DIMENSIONS ONLY
2. READ IN CONJUNCTION WITH ALL OTHER CONSULTANTS/SPECIALISTS DRAWINGS. REPORT ANY DISCREPANCIES BEFORE AFFECTED WORK COMMENCES
3. ALL SETTING OUT DIMENSIONS TO BE CHECKED ON SITE BY CONTRACTOR BEFORE WORK COMMENCES
4. THIS DRAWING REMAINS COPYRIGHT OF REID ARCHITECTS. COPY/DISTRIBUTE ONLY WITH CONSENT OF AUTHOR

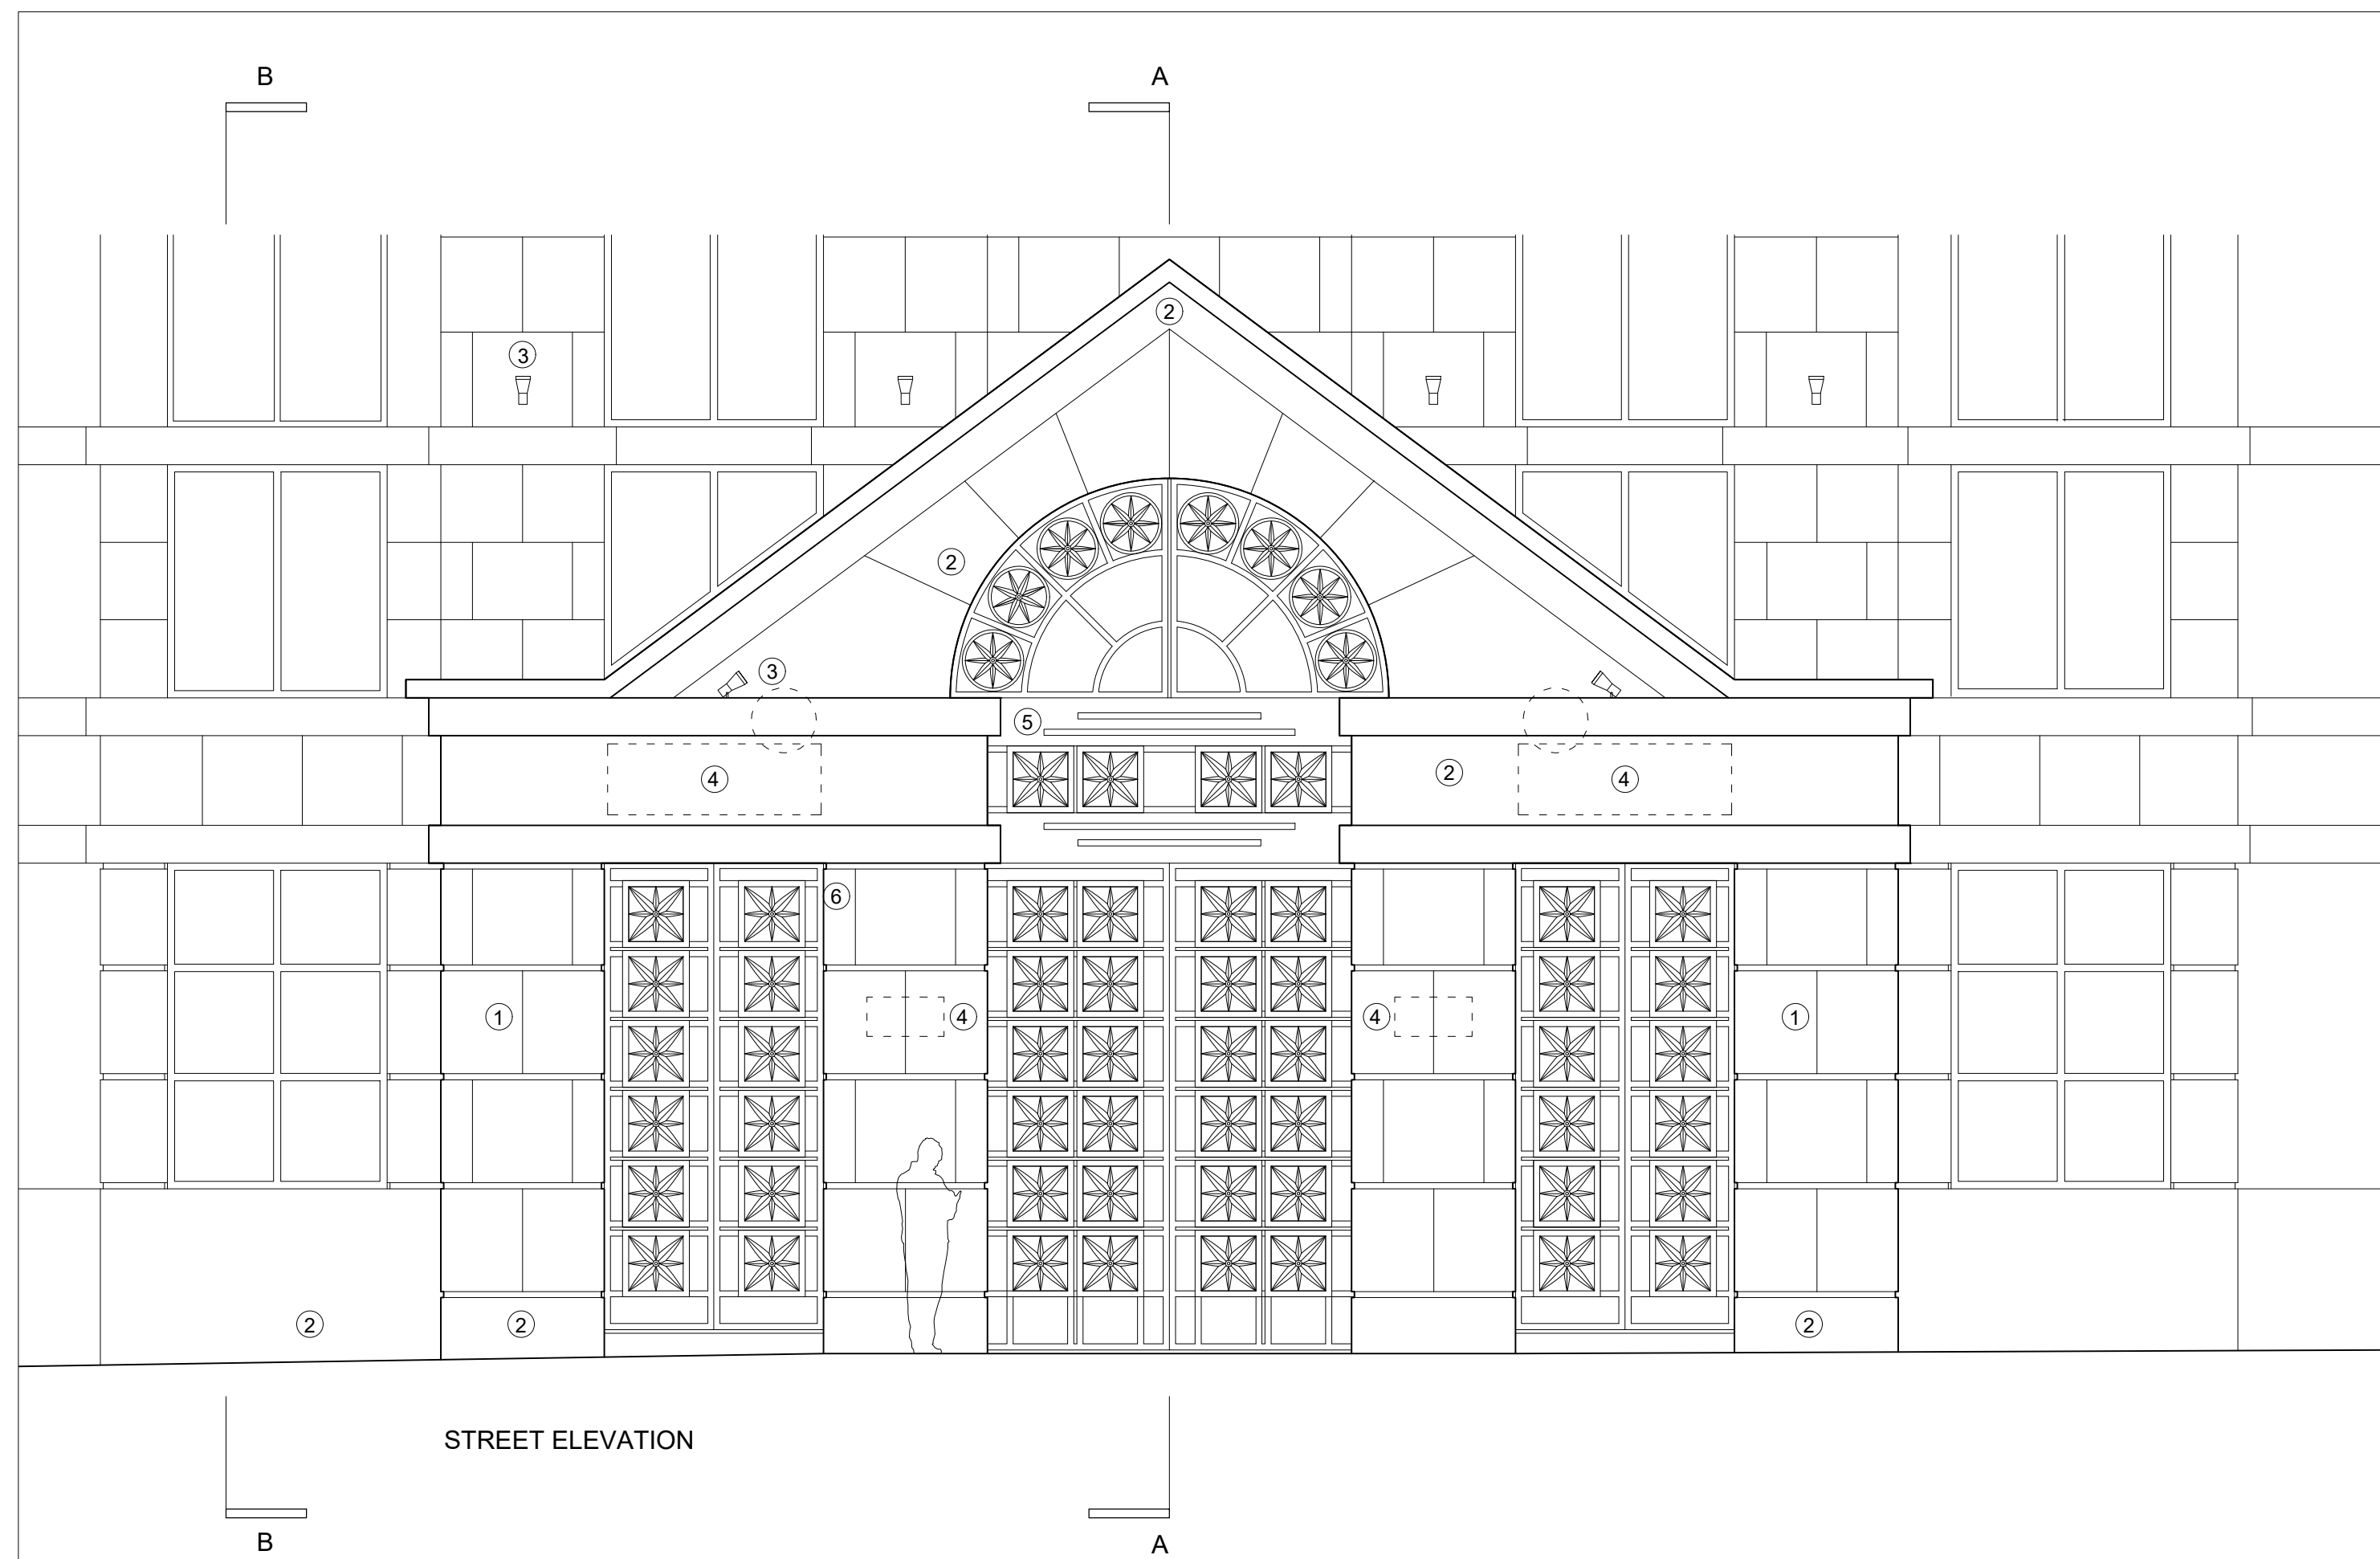


STREET ELEVATION

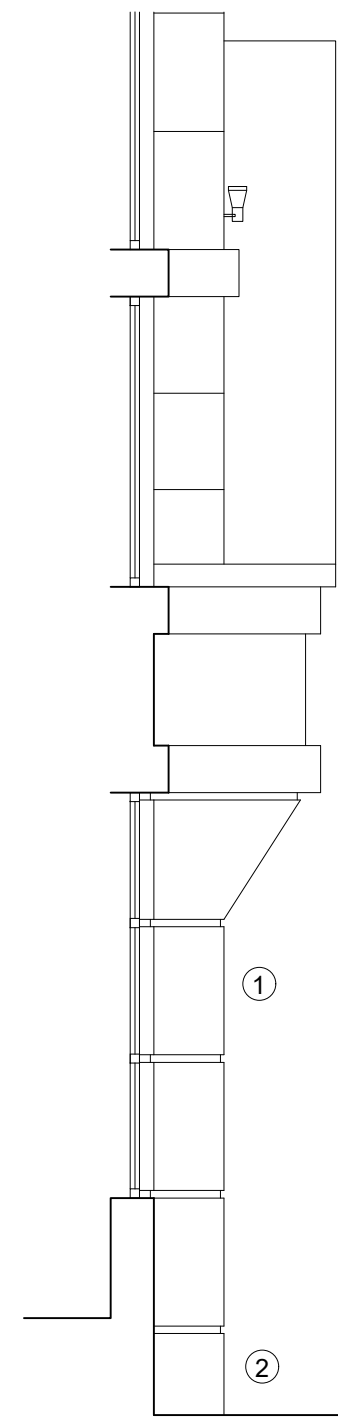

SECTION B-B

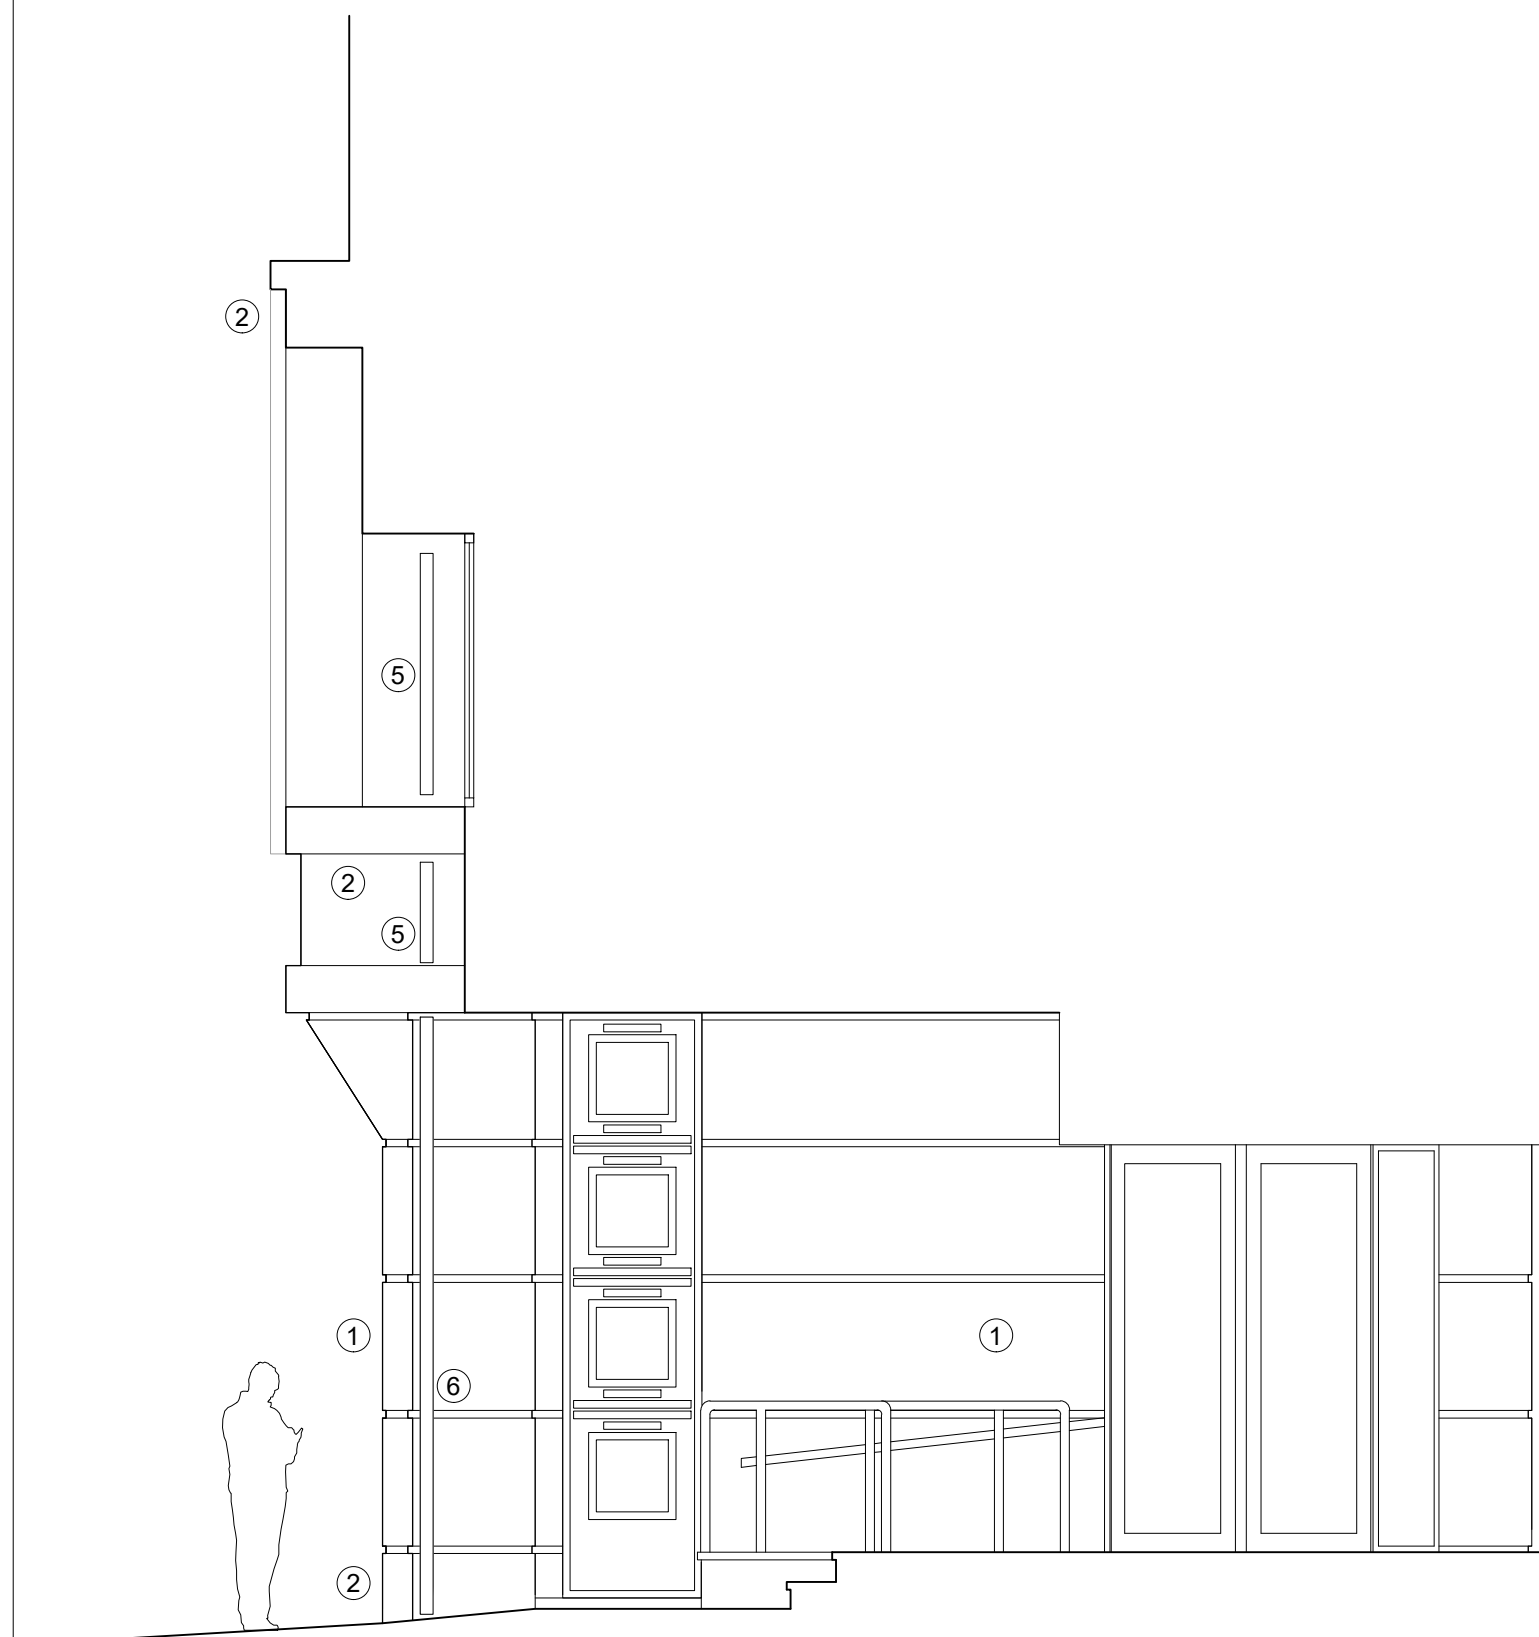

SECTION A-A

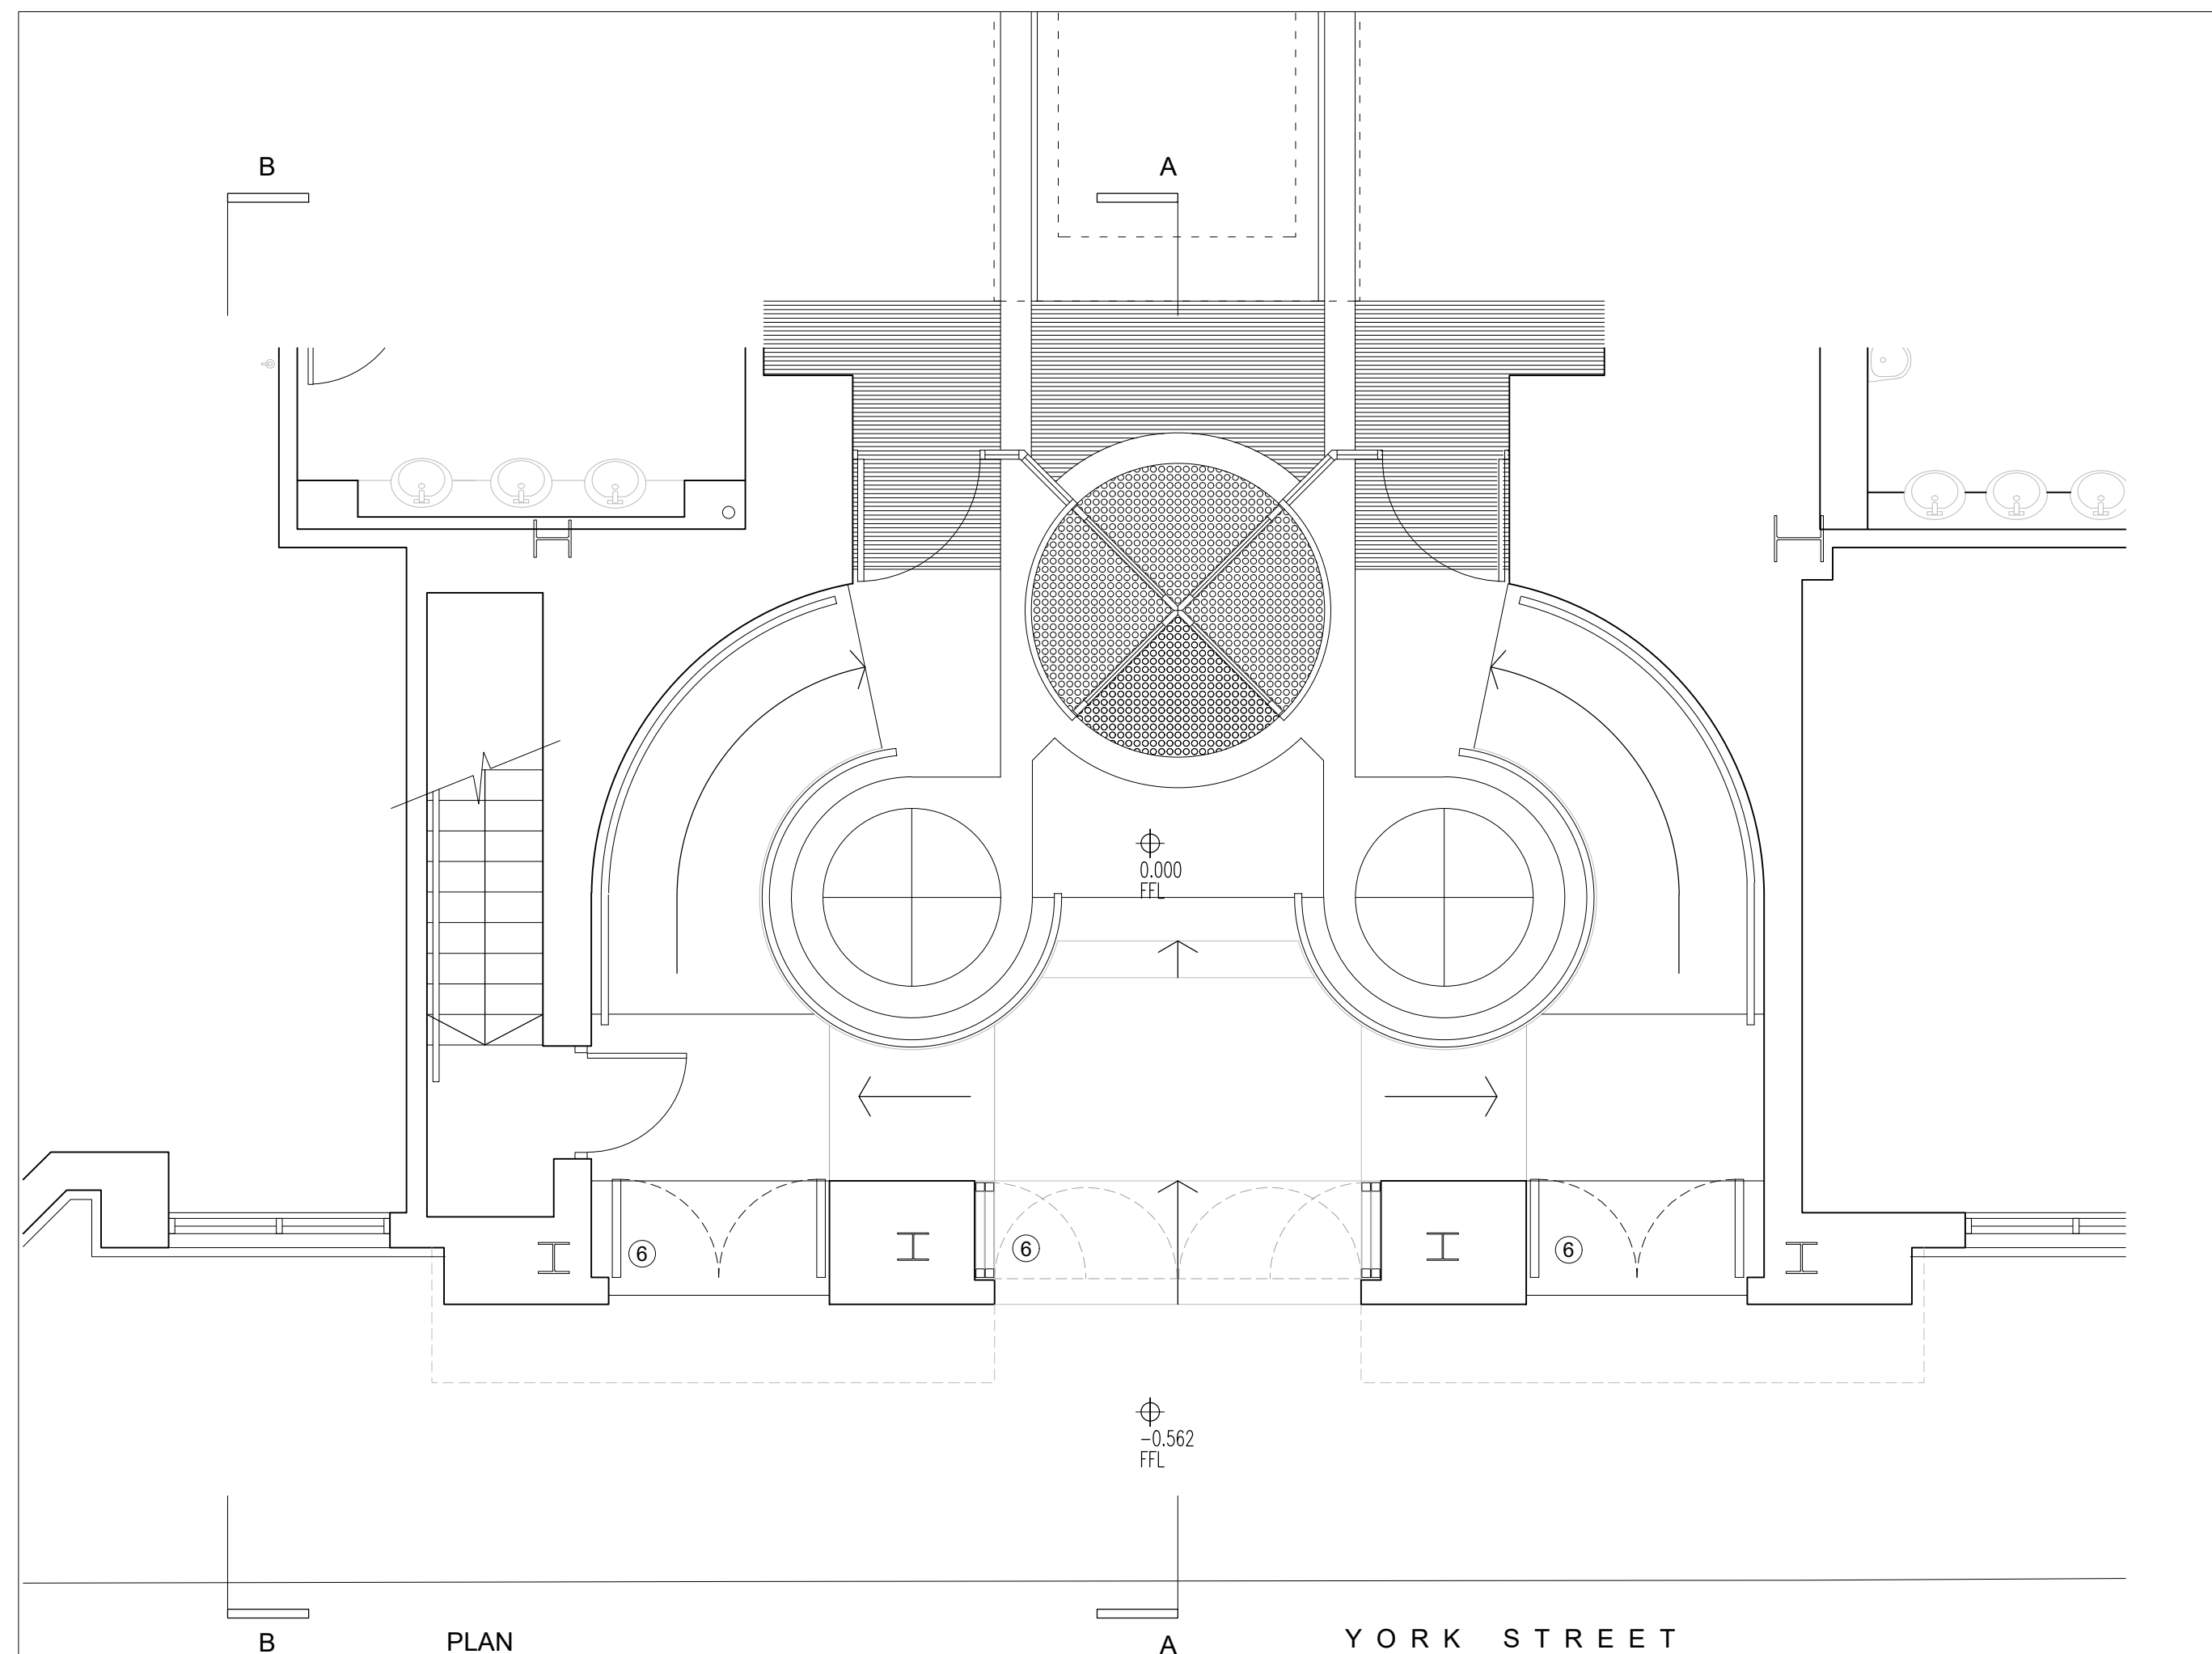


PLAN

YORK STREET



EXISTING MATERIAL/FIXTURES KEY

- ① SANDSTONE FACING
- ② GRANITE FACING/FEATURES/PLINTHS
- ③ EXISTING LIGHTING
- ④ EXISTING SIGNAGE
- ⑤ APPLIQUE DECORATIVE MILD STEEL METAL FRAMING
- ⑥ EXISTING HINGED MILD STEEL FRAMED OPEN GRILLE DOORS

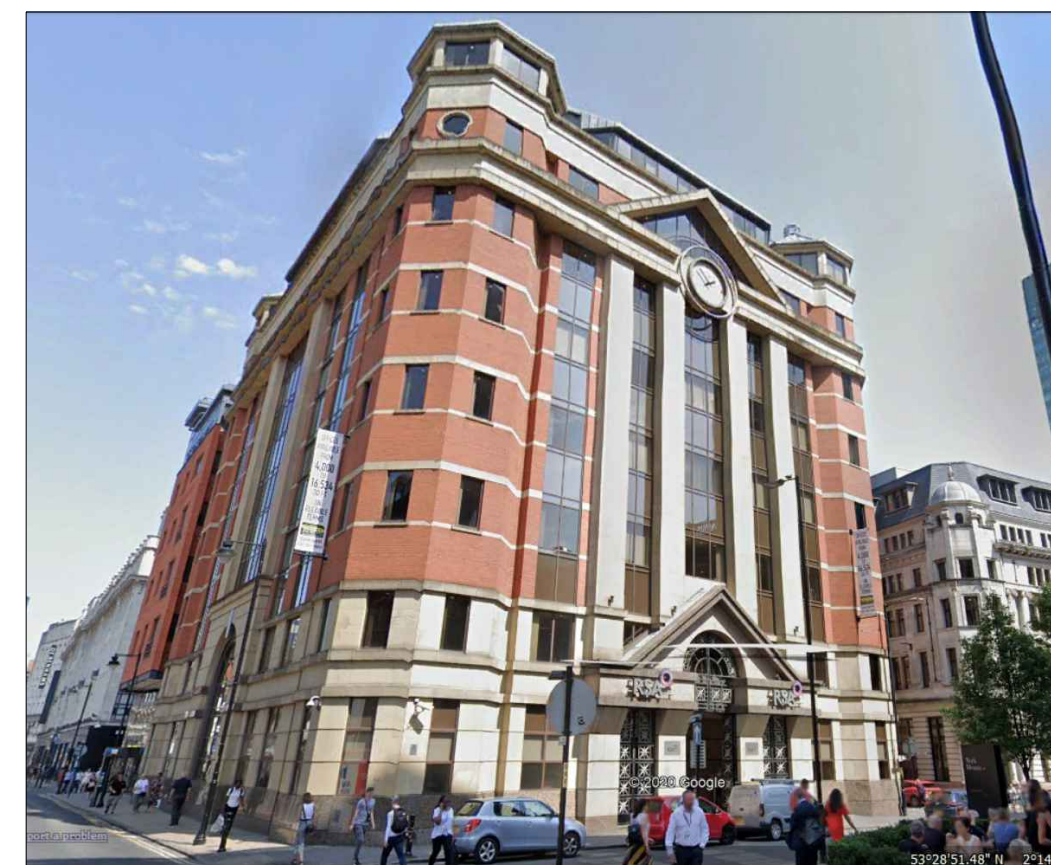

SITE PHOTOGRAPHY

rev. description

client ROYAL AND SUN ALLIANCE

project 17 YORK STREET

drawing title EXISTING YORK ST. ENTRANCE

drawing no. A.L.036

revision -

drawing status TENDER

scale 1:50 @ A1

date SEP 2021

checked -

Reid ArchitectsCarvers Warehouse, 77 Dale Street, Manchester, M1 2HG
T: +44 (0)161 234 0991 E: studio@reid-architects.com W: reid-architects.com