



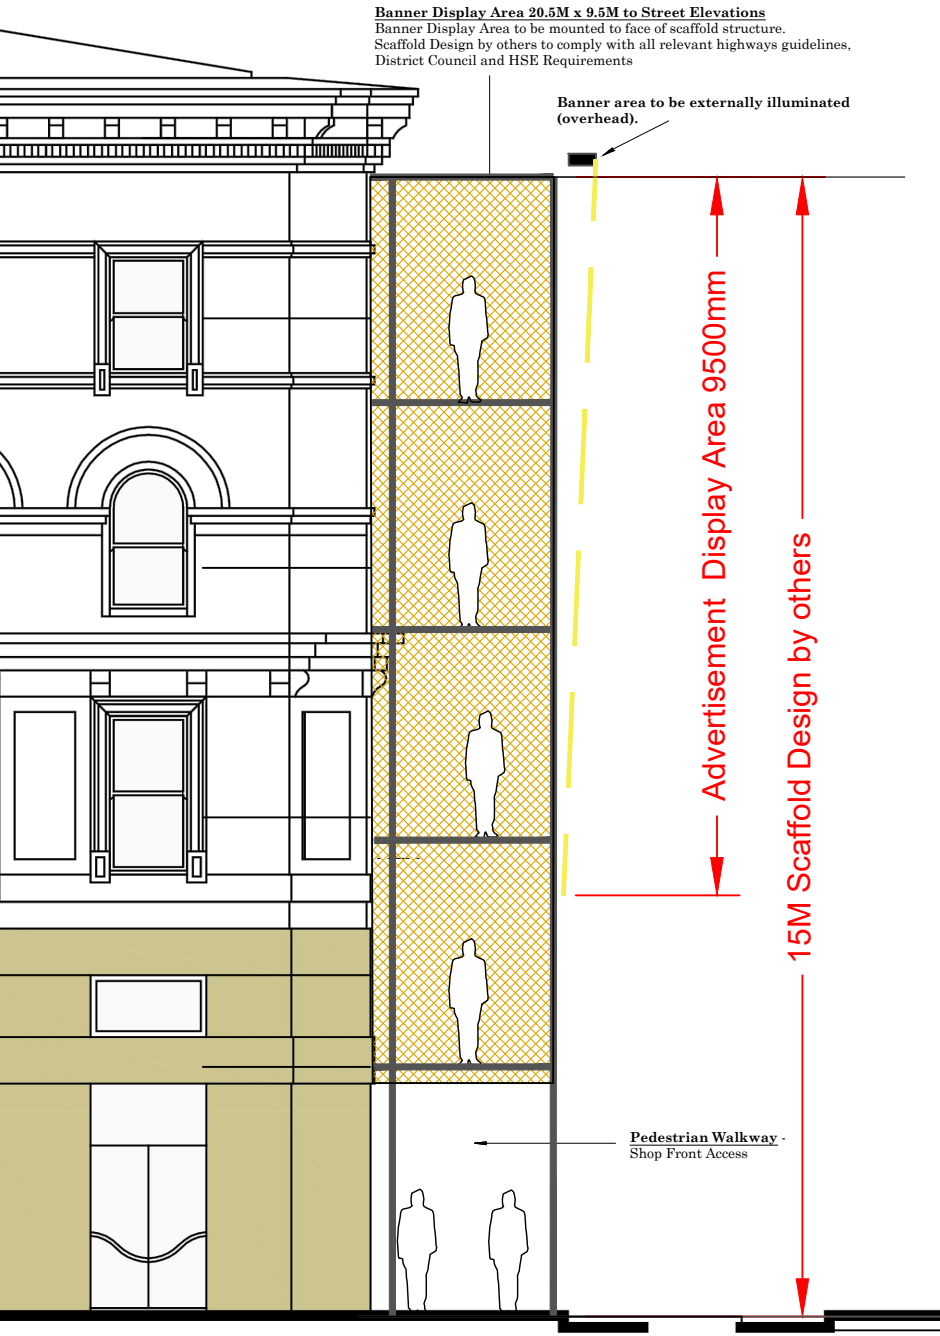


Proposed Typical Section Southmill Street  
Scale 1:100

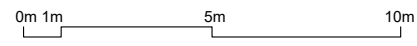

Scale Bar



Proposed Typical Section Peter Street  
Scale 1:100

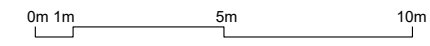

Scale Bar

© This Drawing & Design is the copyright of INFINITY and should not be reproduced without written consent.

Contractors are to check all levels & dimensions on site prior to site works commencing & report discrepancies to the Designers.

DO NOT SCALE THIS DRAWING

|                 | rev         | description                        |      | by | date     |
|-----------------|-------------|------------------------------------|------|----|----------|
| Project:        |             | 4 Peter Street, Manchester. M2 5QR |      |    |          |
| Title:          |             | Proposed Sections                  |      |    |          |
| Client:         |             | INFINITY                           |      |    |          |
| Drawn By:       | WRS         | Checked By:                        | MW   | on | 27/09/20 |
| Original Size:  | A3          | Project Number:                    | 1017 |    |          |
| Drawing Number: | INF/1017/05 |                                    |      |    |          |

