




revision: P01
date: 20210728
note: preliminary first issue

note:- Interfaces with existing structure and fabric to be confirmed by site checked dimensions. Any queries to be brought to the attention of the contract administrator

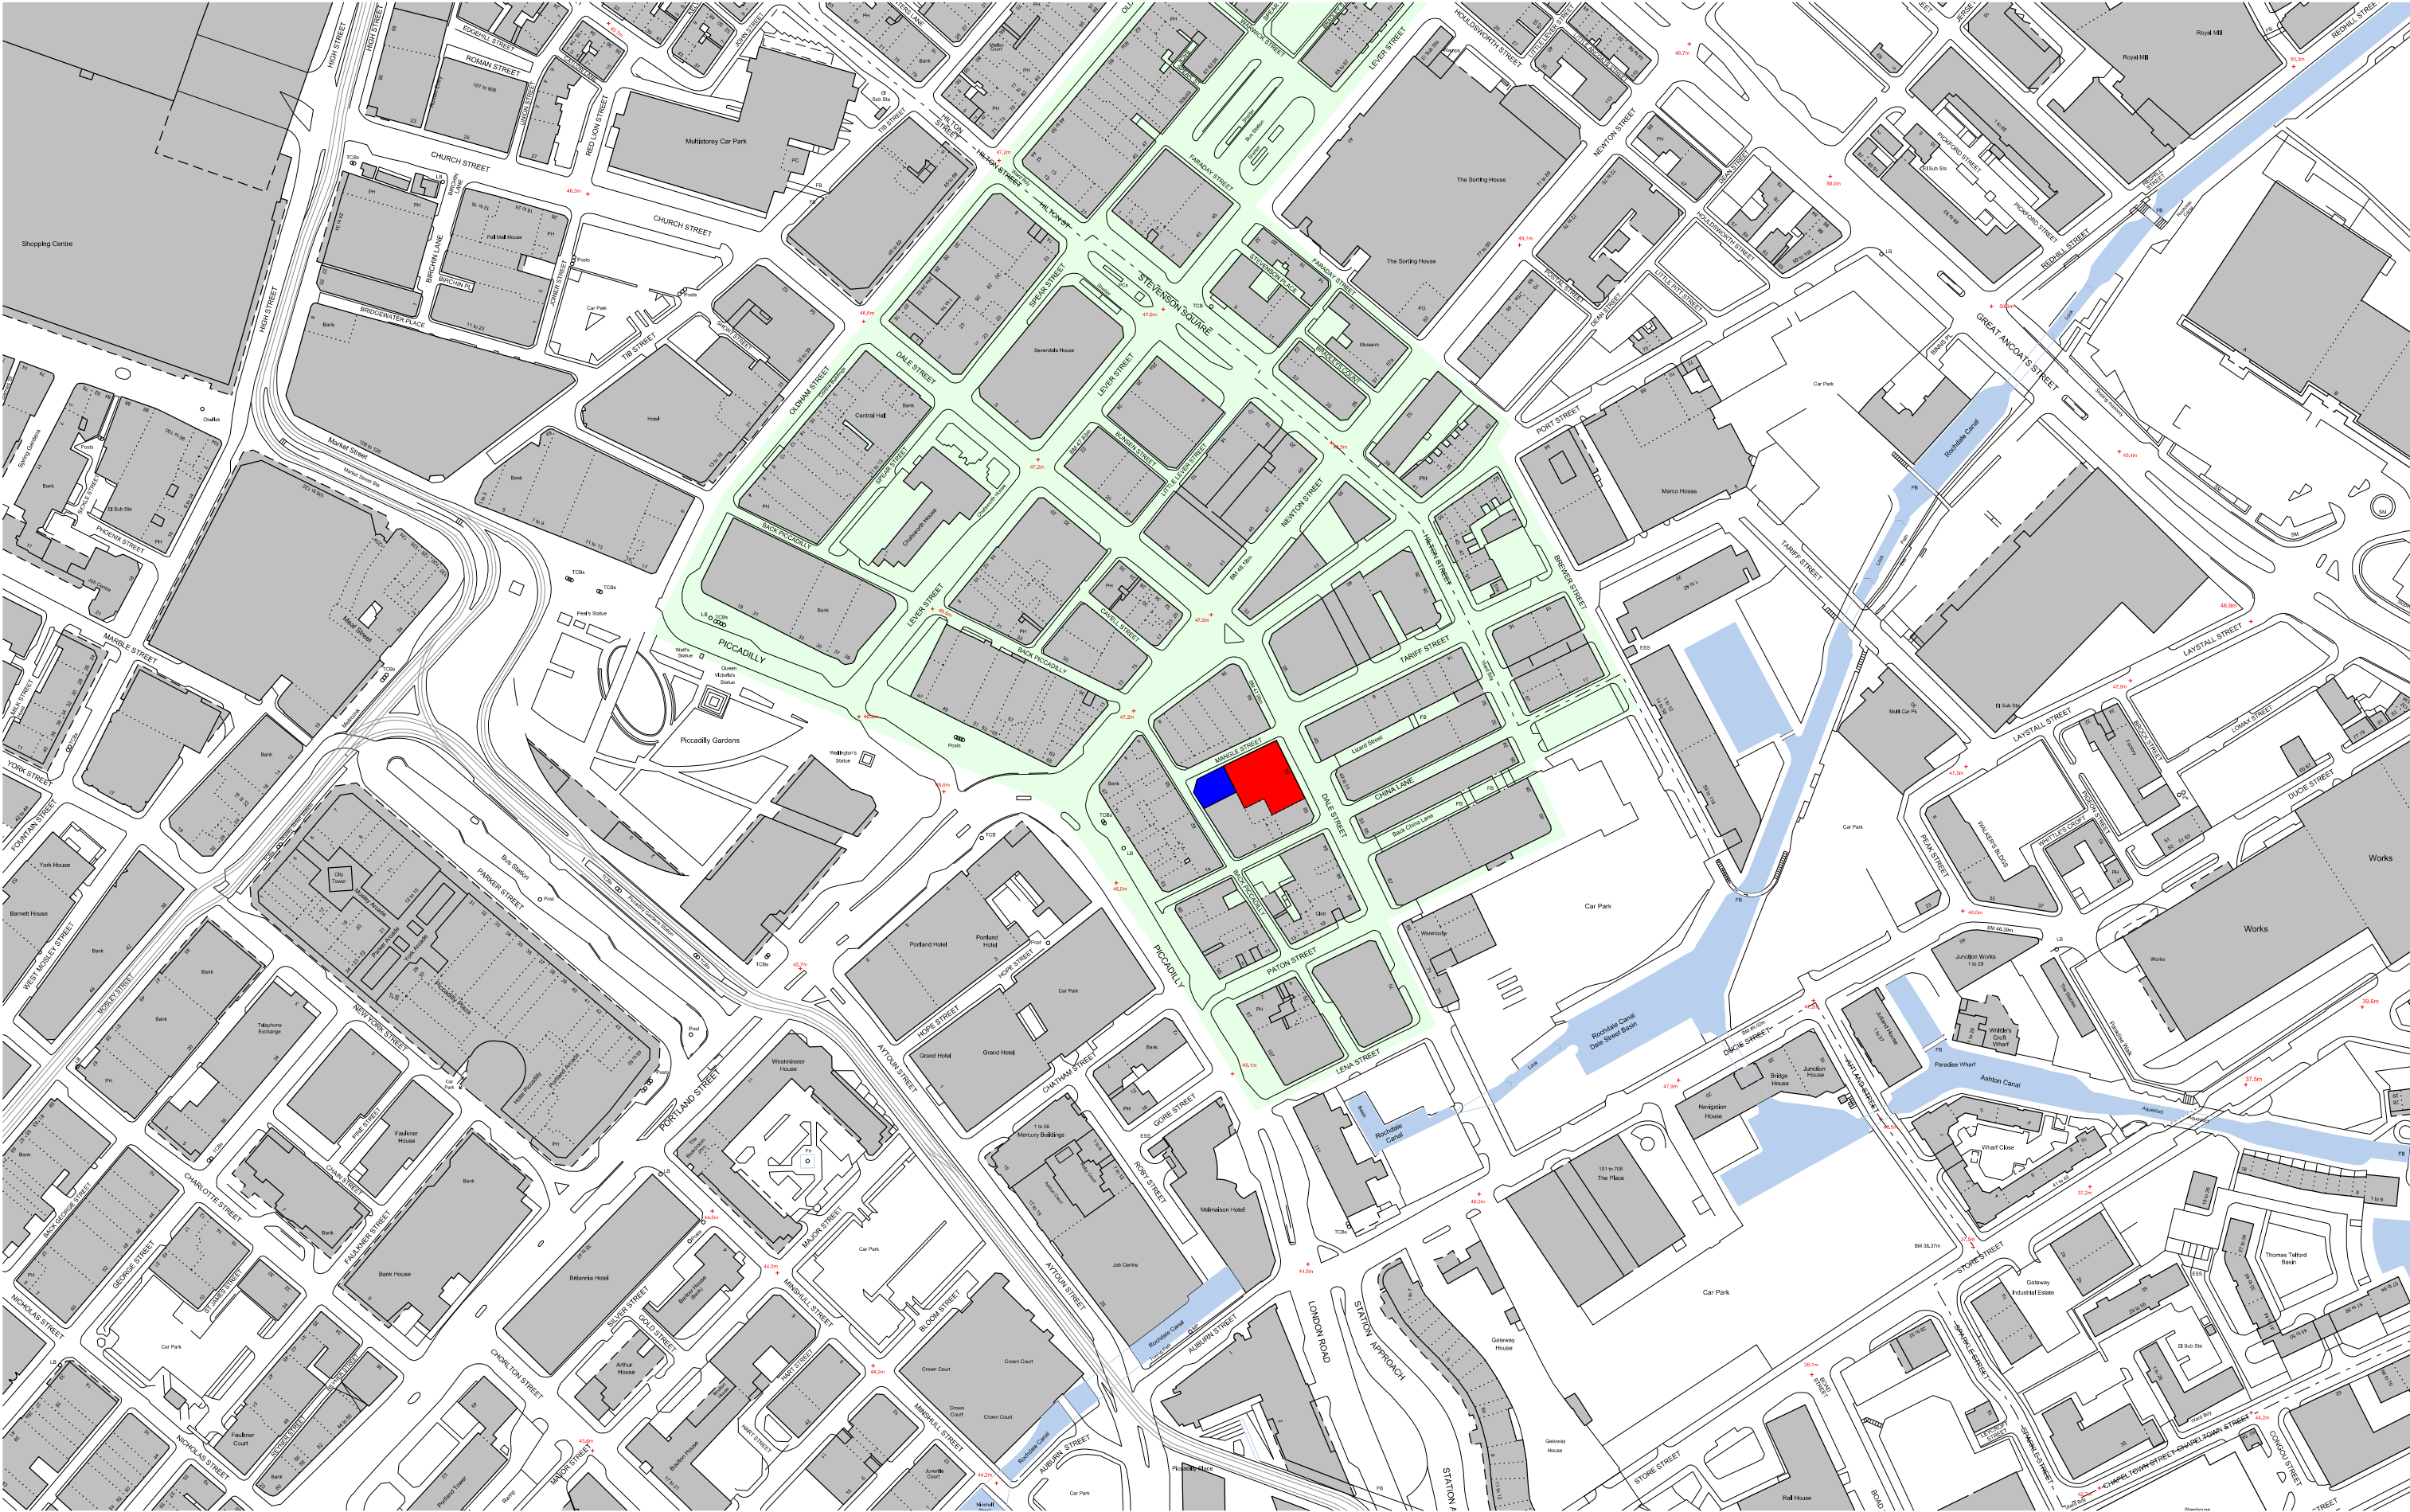

- 56 Dale Street, 'Finlays Warehouse' (application site)
- Development to land at rear of 56 Dale Street, 'Finlays Yard'
- Stevenson Square conservation area

project
finlay's yard, 2 mangle street, manchester
job no.
7403
title
city location plan
scale
1:2500 @ A3
drawing no.
al(05)0080

stephenson hamilton risley
STUDIO
3 riverside mews
4 commercial street
manchester, M15 4RQ
www.shr.studio
email@shr.studio
0161 832 0244