



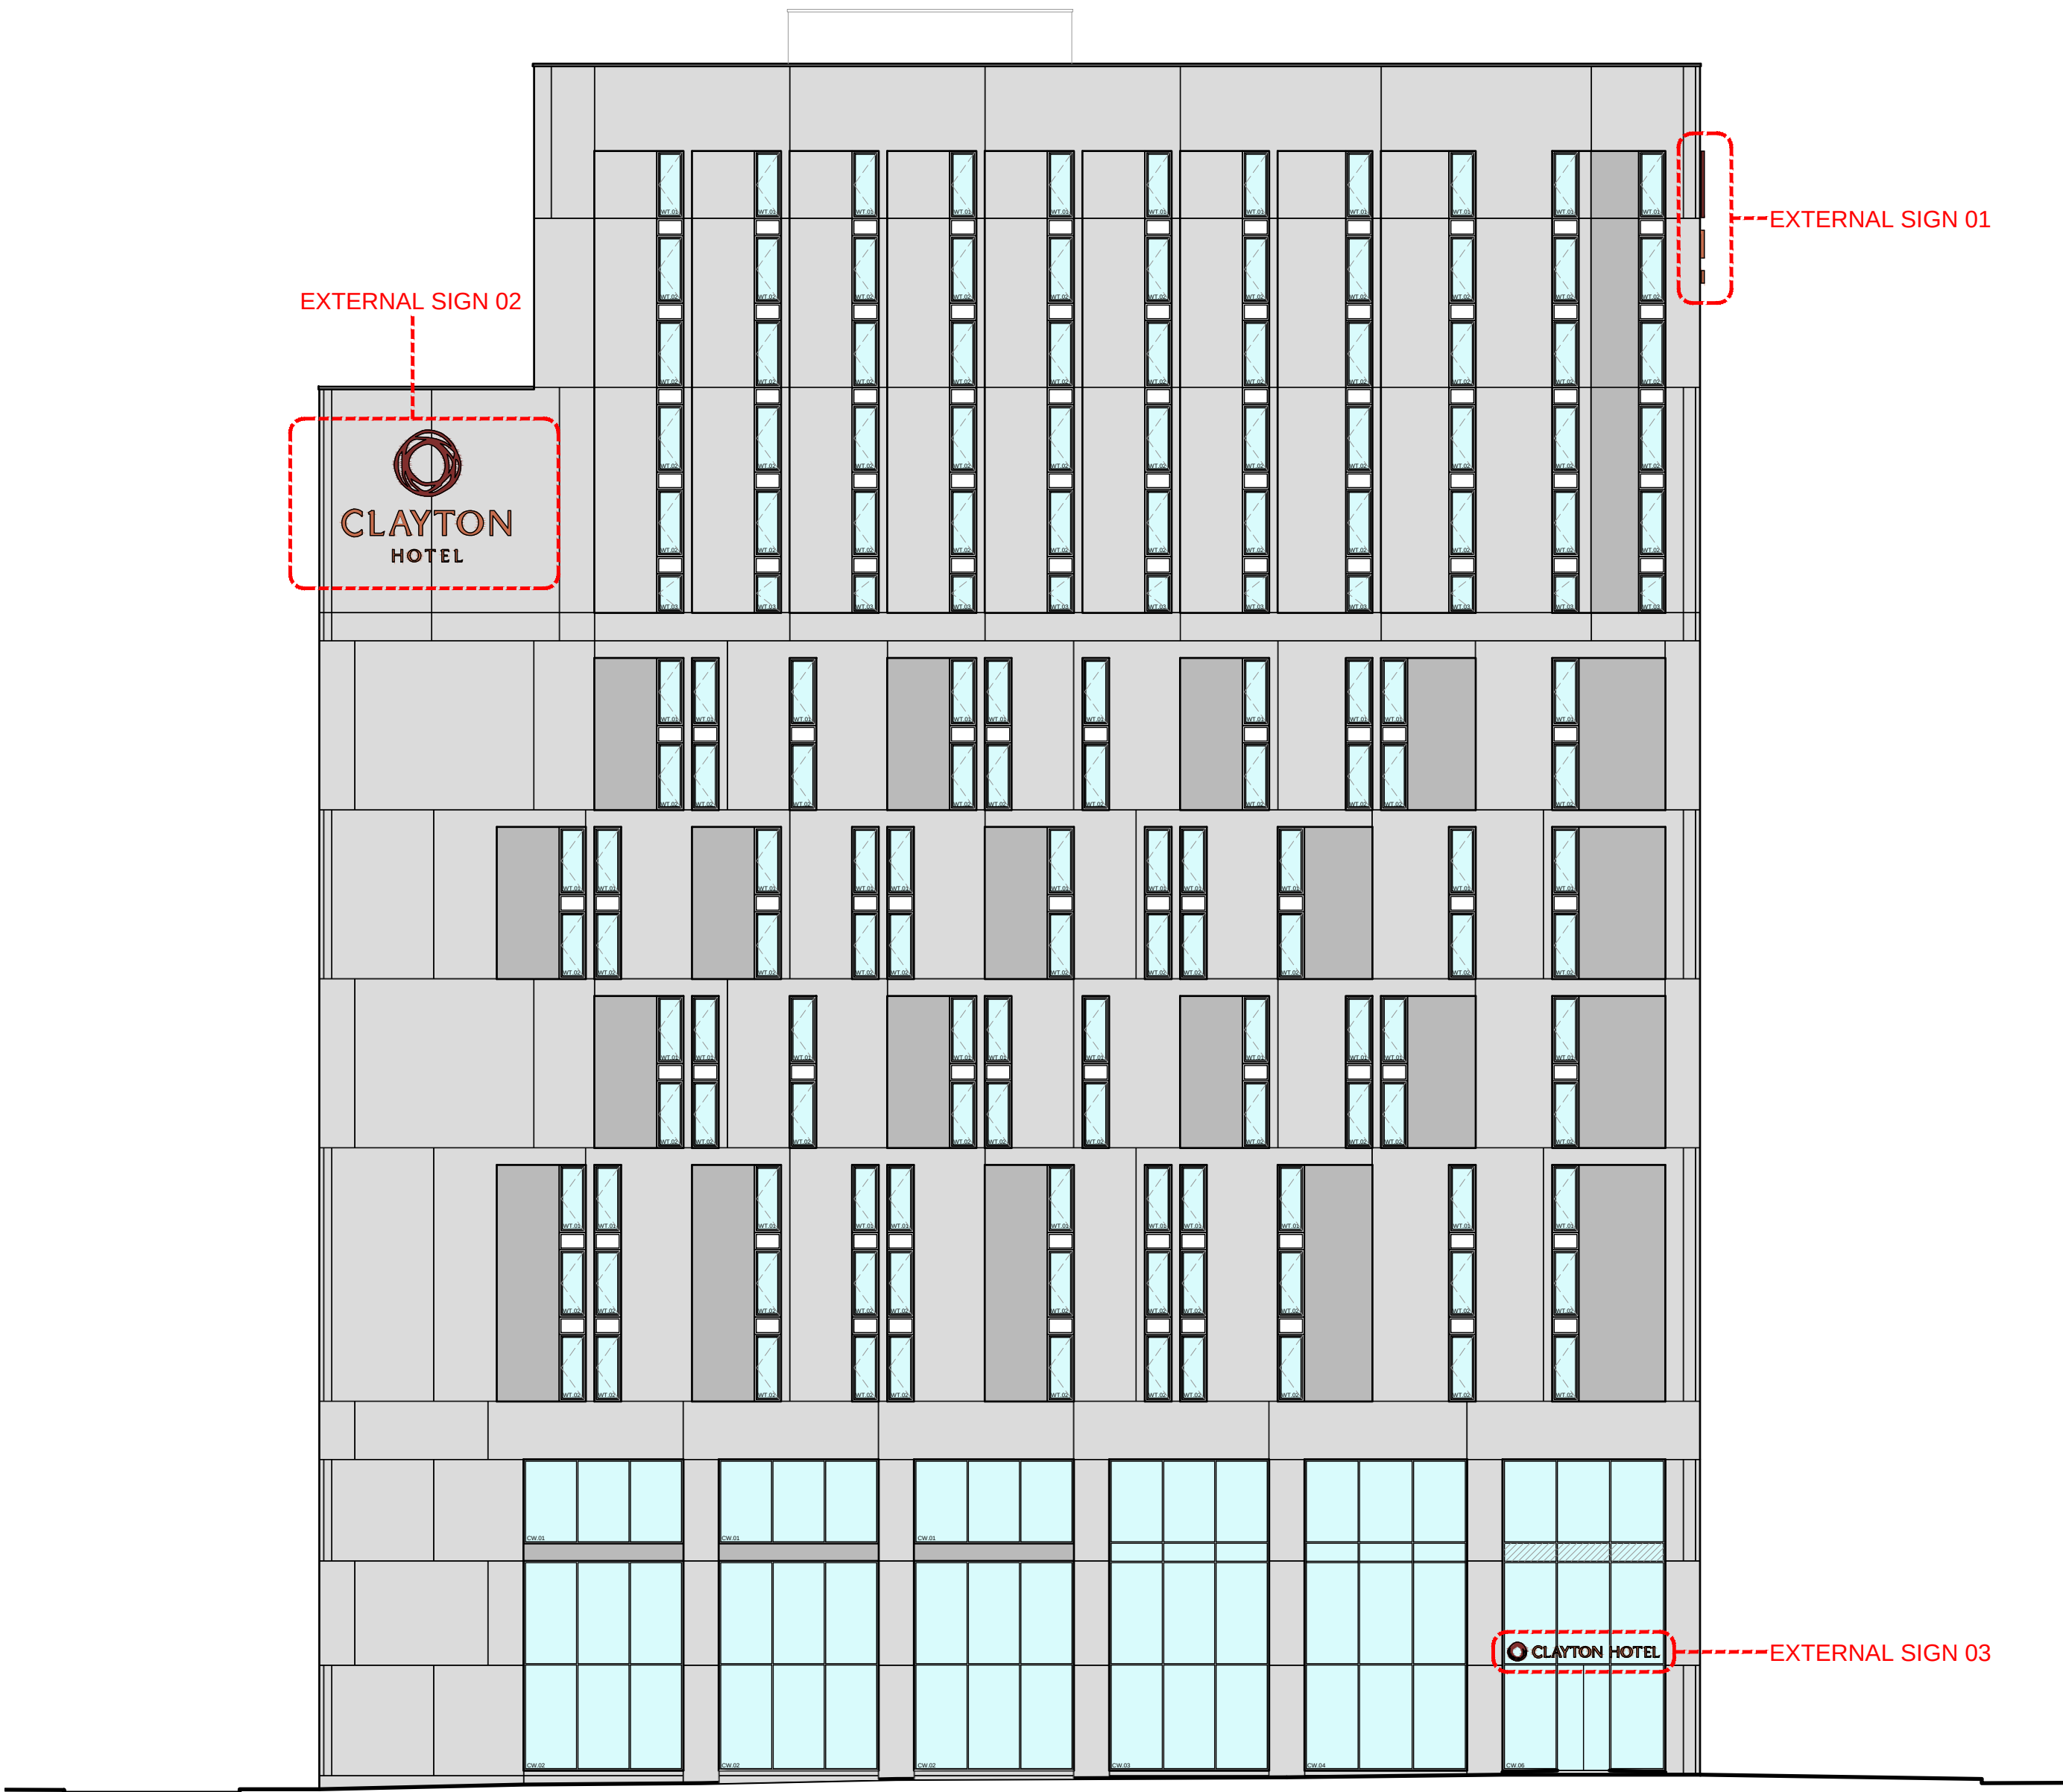

SACKVILLE STREET ELEVATION

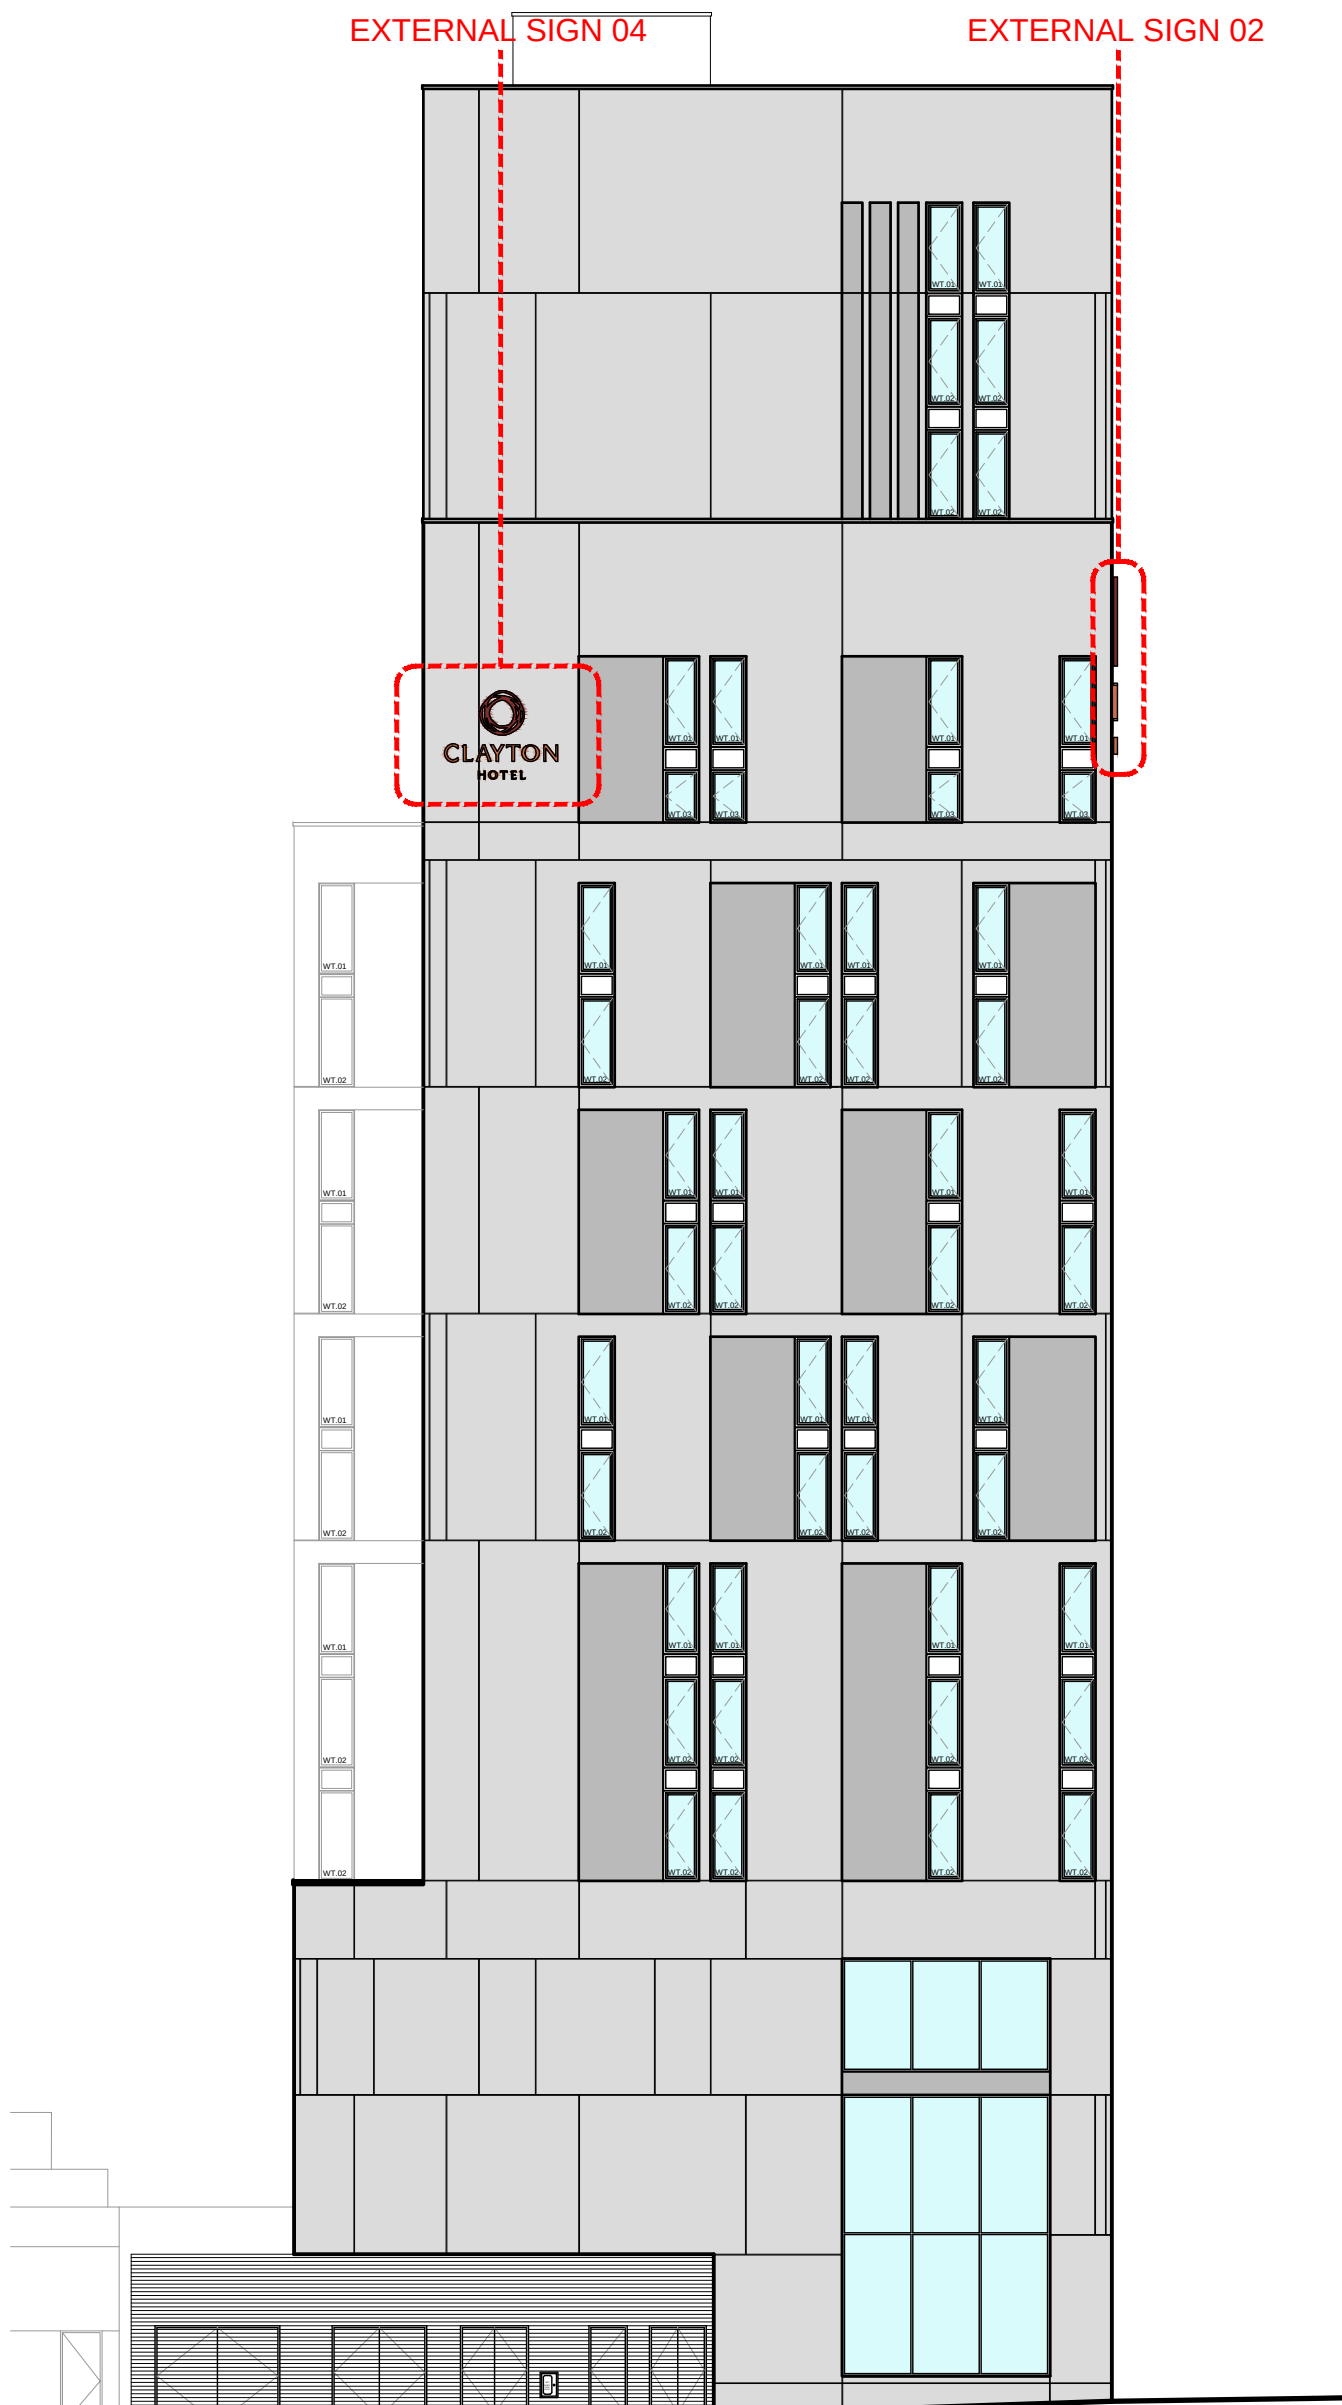

PORTLAND STREET ELEVATION




MAJOR STREET ELEVATION



SIGN 1 AND 2
HIGH LEVEL - PORTLAND ST AND SACKVILLE ST ELEVATIONS

MATERIAL - METAL (EG. ALUMINIUM)
COLOURS - PANTONE 7624C / PANTONE 7618C
FIXING - INDIVIDUAL CUT OUTS AND WALL MOUNTED
ILLUMINATION - BACKLIT UPON PHOTOVOLTAIC ACTIVATION

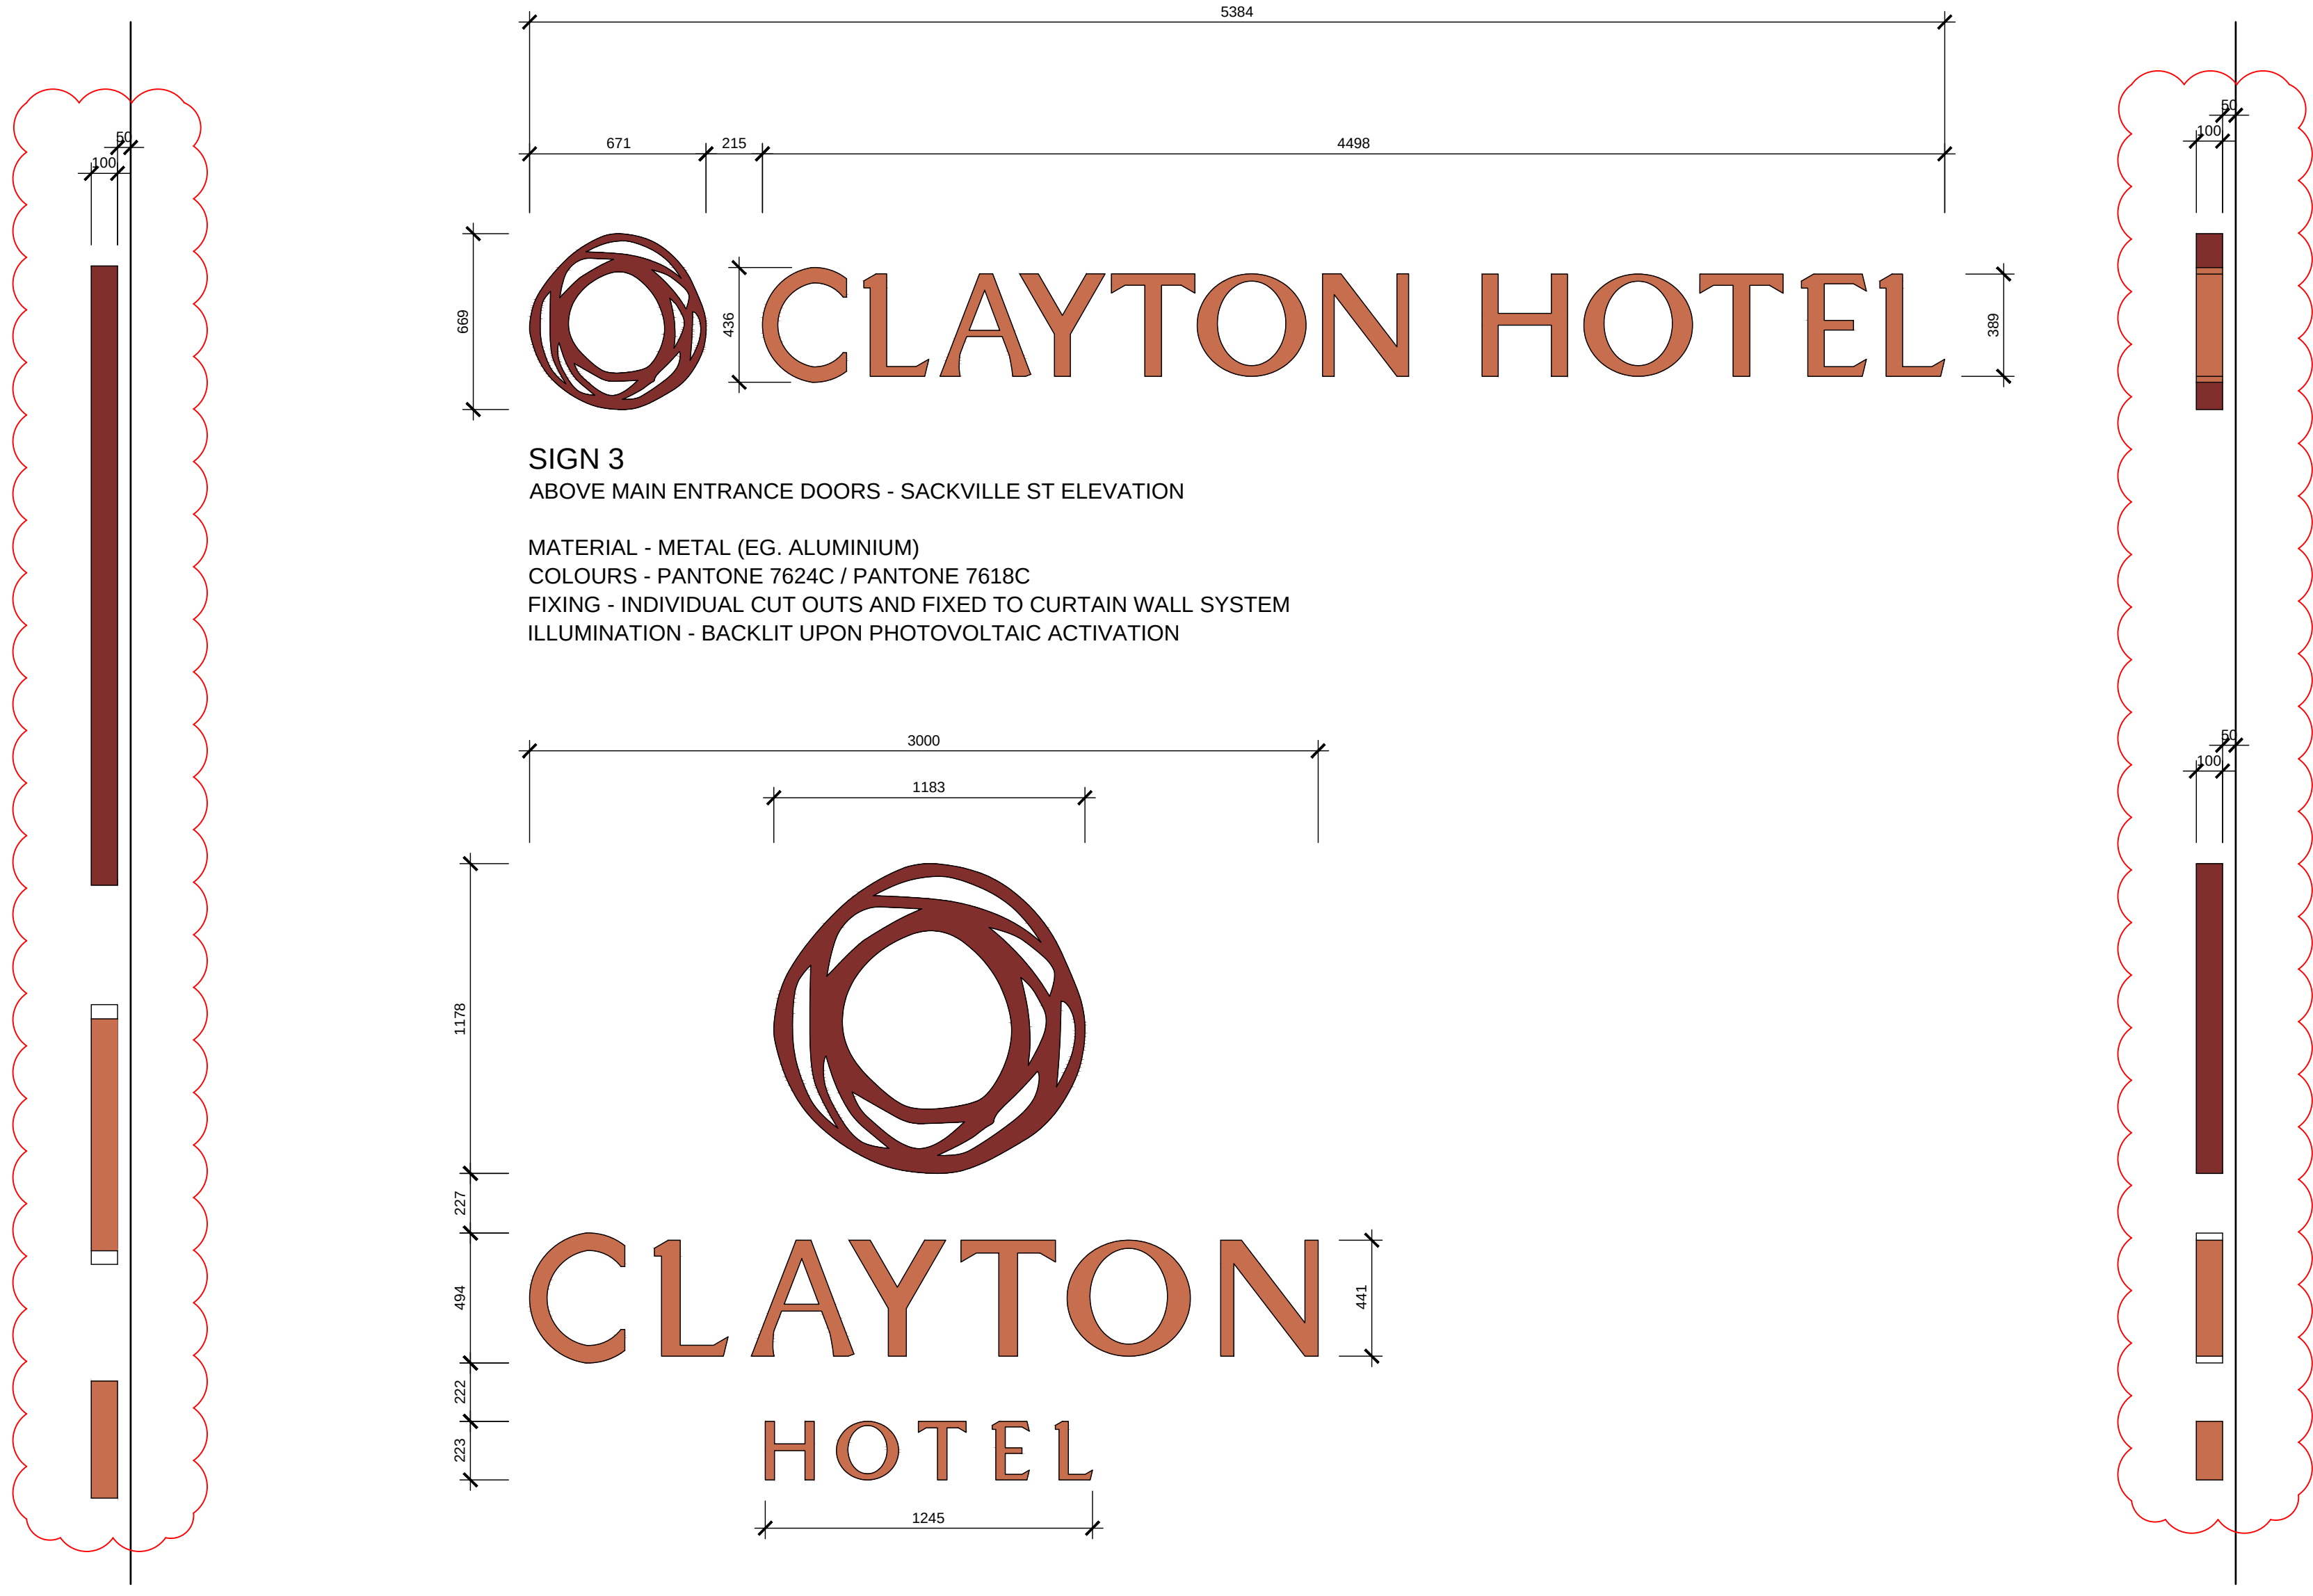

SIGN 4
HIGH LEVEL - MAJOR ST ELEVATION

MATERIAL - METAL (EG. ALUMINIUM)
COLOURS - PANTONE 7624C / PANTONE 7618C
FIXING - INDIVIDUAL CUT OUTS AND WALL MOUNTED
ILLUMINATION - BACKLIT UPON PHOTOVOLTAIC ACTIVATION

GENERAL NOTES:

ALL DIMENSIONS ARE TO BE CHECKED ON SITE WITH ANY DISCREPANCIES REPORTED TO THE ARCHITECT PRIOR TO THE WORKS BEING CARRIED OUT.

ALL WORKS ARE TO BE IN ACCORDANCE WITH THE PLANNING APPROVAL AND ANY SUBSEQUENT APPROVED LOCAL AUTHORITY PLANNING CORRESPONDENCE INCLUDING DRAWINGS, DOCUMENTS AND REPORTS.

ALL WORKS ARE TO COMPLY WITH THE BUILDING REGULATIONS, BRITISH STANDARDS, CODE OF PRACTICE, AND ANY LOCAL STATUTORY REQUIREMENTS.

ALL WORKS ARE TO COMPLY WITH CURRENT HEALTH AND SAFETY LEGISLATION, H.S.E. RECOMMENDATIONS/GUIDANCE AND THE CURRENT C.D.M. REGULATIONS.

THIS DRAWING IS TO BE READ IN CONJUNCTION WITH LEACH RHODES WALKER ARCHITECTS GENERAL ARRANGEMENT (L CODE) DRAWINGS, TOGETHER WITH RELEVANT DETAILED (A CODE) DRAWINGS AND SPECIFICATIONS.

FOR ALL STRUCTURAL WORKS REFER TO THE STRUCTURAL ENGINEERS INFORMATION.

FOR ALL MECHANICAL AND ELECTRICAL WORKS REFER TO THE MECHANICAL AND ELECTRICAL ENGINEERS INFORMATION.

FOR ALL ABOVE GROUND DRAINAGE WORKS REFER TO THE PUBLIC HEALTH ENGINEERS INFORMATION.

ALL PRODUCTS SPECIFIED ARE TO BE INSTALLED STRICTLY IN ACCORDANCE WITH THE MANUFACTURERS RECOMMENDATIONS, SPECIFICATION AND DETAILS.

SIGNAGE NOTES:

THIS DRAWING SHOULD BE USED FOR INDICATIVE PURPOSES ONLY.

THIS DRAWING SHOULD BE READ IN CONJUNCTION WITH THE LATEST CLAYTON HOTELS SIGNAGE GUIDELINES DOCUMENT.

EXACT DETAILS OF ALL SIGNAGE ARE TO BE PROVIDED BY THE CHOSEN SPECIALIST SIGNAGE CONTRACTOR AND APPROVED BY DALATA PRIOR TO INSTALLATION.

ALL SIGNAGE IS SUBJECT TO APPROVAL FROM THE LOCAL PLANNING AUTHORITY.

LeachRhodesWalker
Architects

info@lrw.co.uk | www.lrw.co.uk
50 Deansgate Place Manchester M3 5LH

Manchester London Bucharest
+44 (0)161 833 0211 +44 (0)207 2012160 +40 (21) 650 4024

PROPERTY ALLIANCE GROUP			
55 PORTLAND STREET MANCHESTER			
Project No	7684	Drawing No	L(00)42
Rev			A
EXTERNAL SIGNAGE ELEVATIONS & DETAILS			
Date	1:200/20 @ A0	Drawn by	PS
Drawn by	PS	Checked by	PS
Project of note			
Author	Checker	Approver	Constructor