




1. Front - Existing

1 : 100




2. Rear - Existing

1 : 100

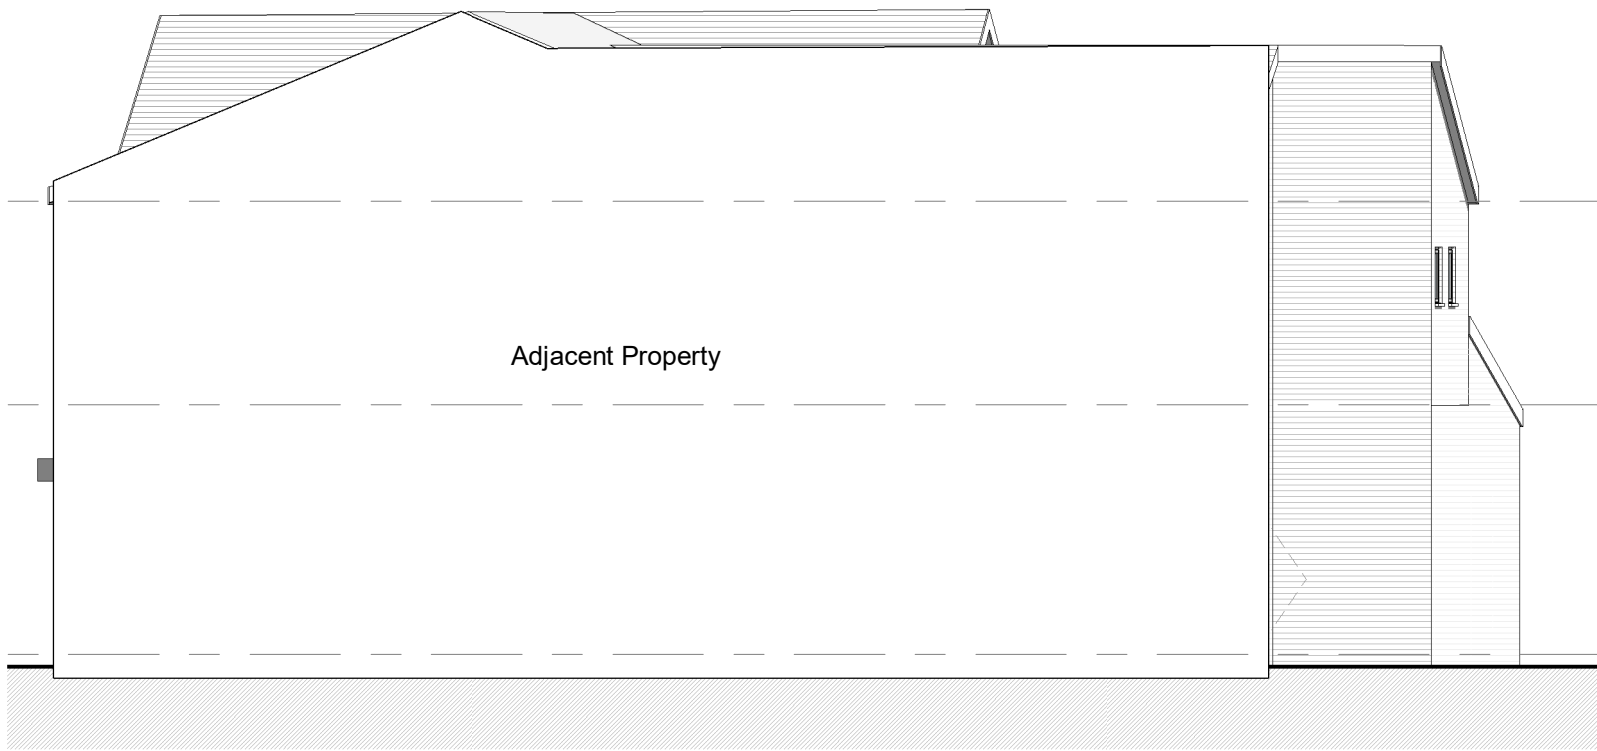


3. Right Side - Existing

1 : 100

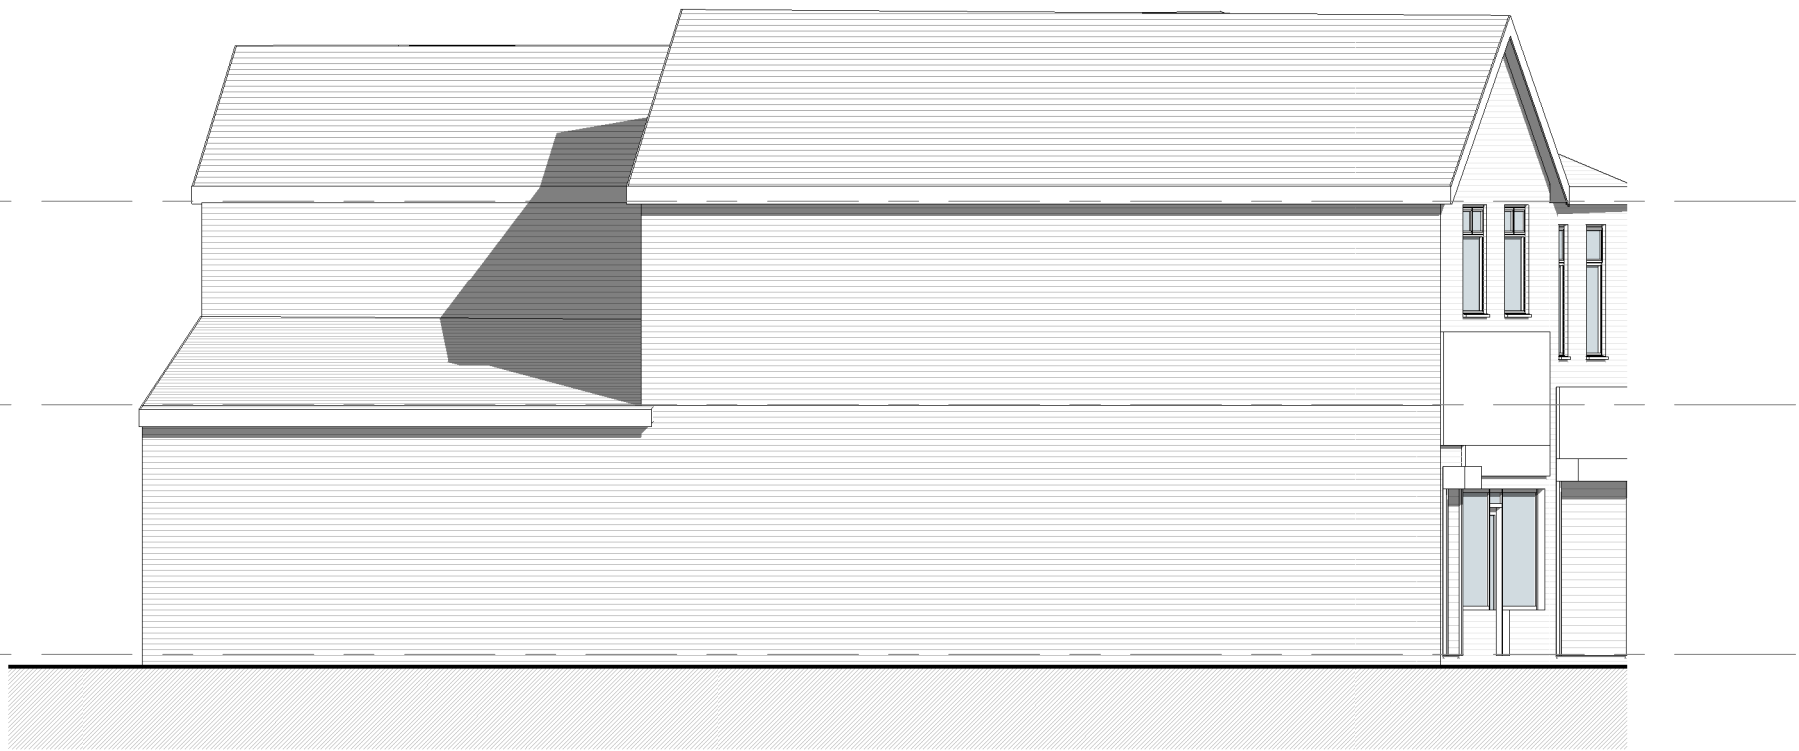


4. Left side - Existing

1 : 100

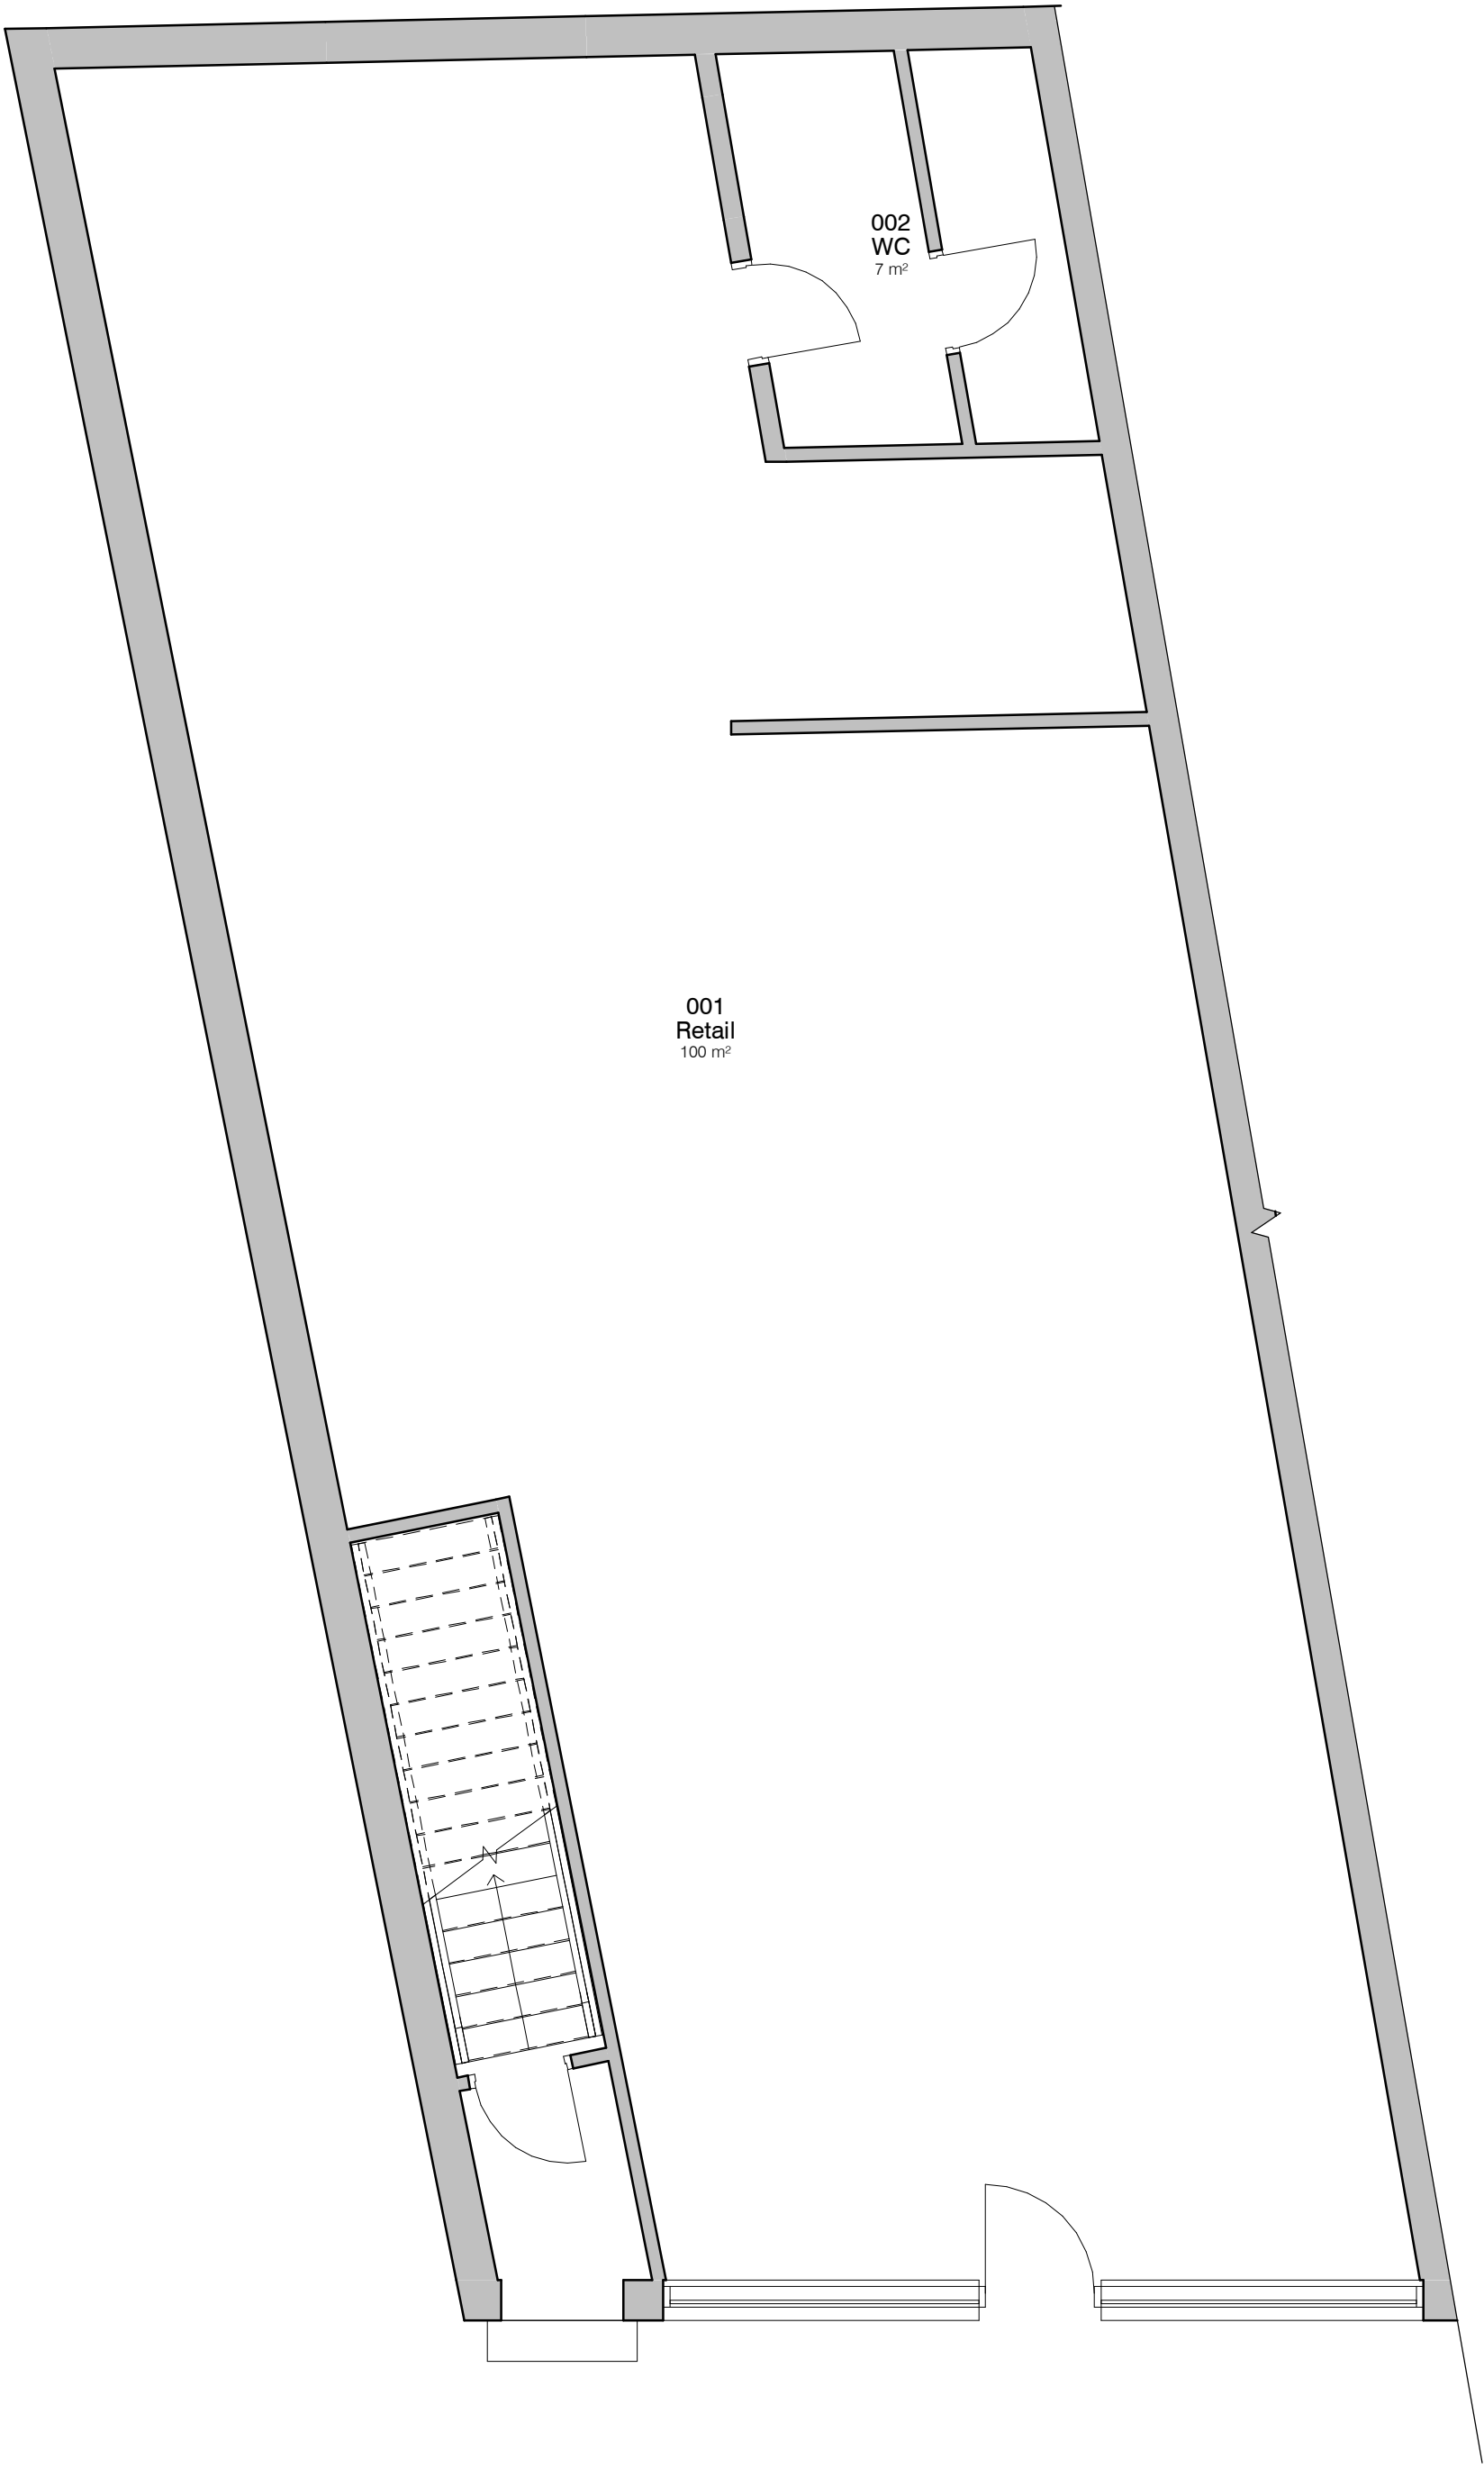



5. Level 0 - GA Existing

1 : 50

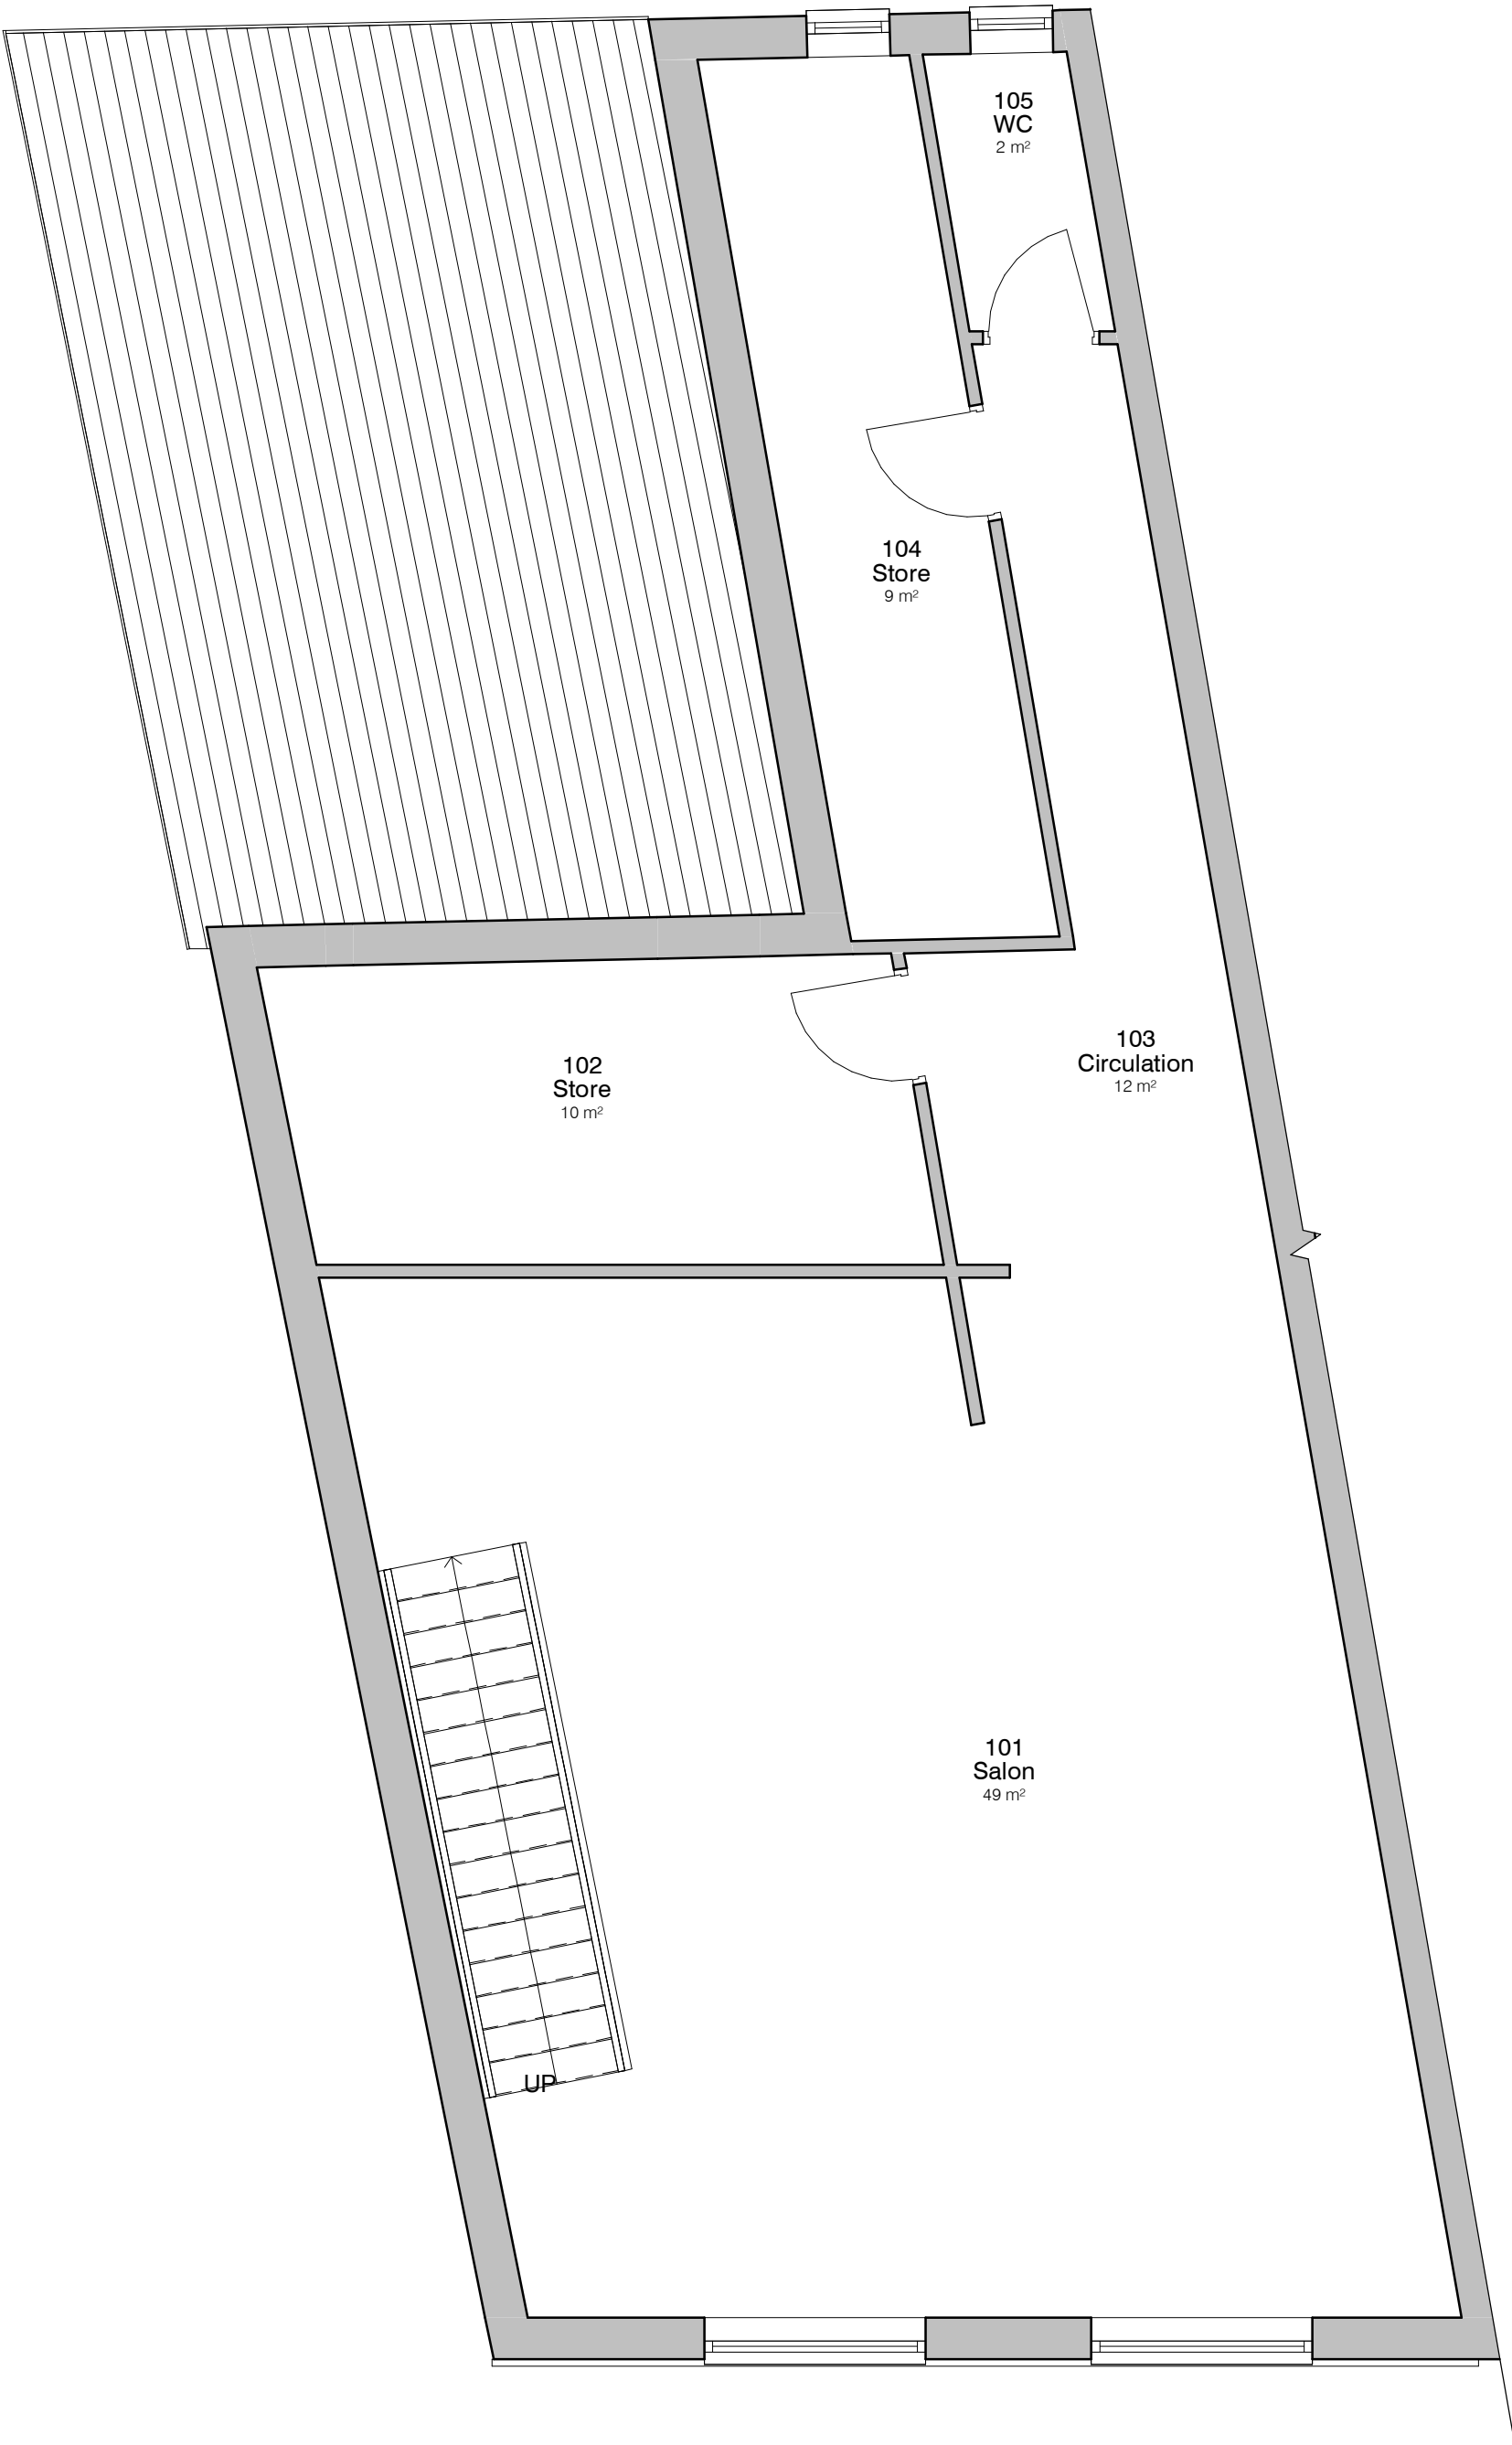

6. Level 1 - GA Existing

1 : 50

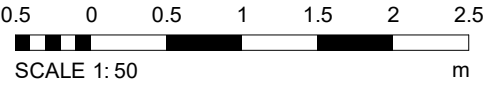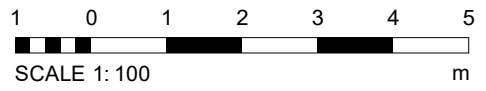

PROJECT	SCALE	DATE	BY
149 Fog Lane	As indicated	13 JULY 2021	AP
CLIENT	STATUS	PROJECT NO.	DRAWING NO.
Mr.Ebbing	PLANNING	DA21060.	002.1.
TITLE	REV.	DATE	BY
Existing GA Plans and Elevations	1		
NOTES			
THIS DRAWING MUST NOT BE REPRODUCED WITHOUT WRITTEN CONSENT. ALL DIMENSIONS AND MATERIALS SHALL BE CHECKED AND CONFIRMED BY THE ARCHITECT. ALL DIMENSIONS SHALL BE TO THE EXTERIOR FACE UNLESS OTHERWISE SPECIFIED. 