




1 Location Plan
1:1250

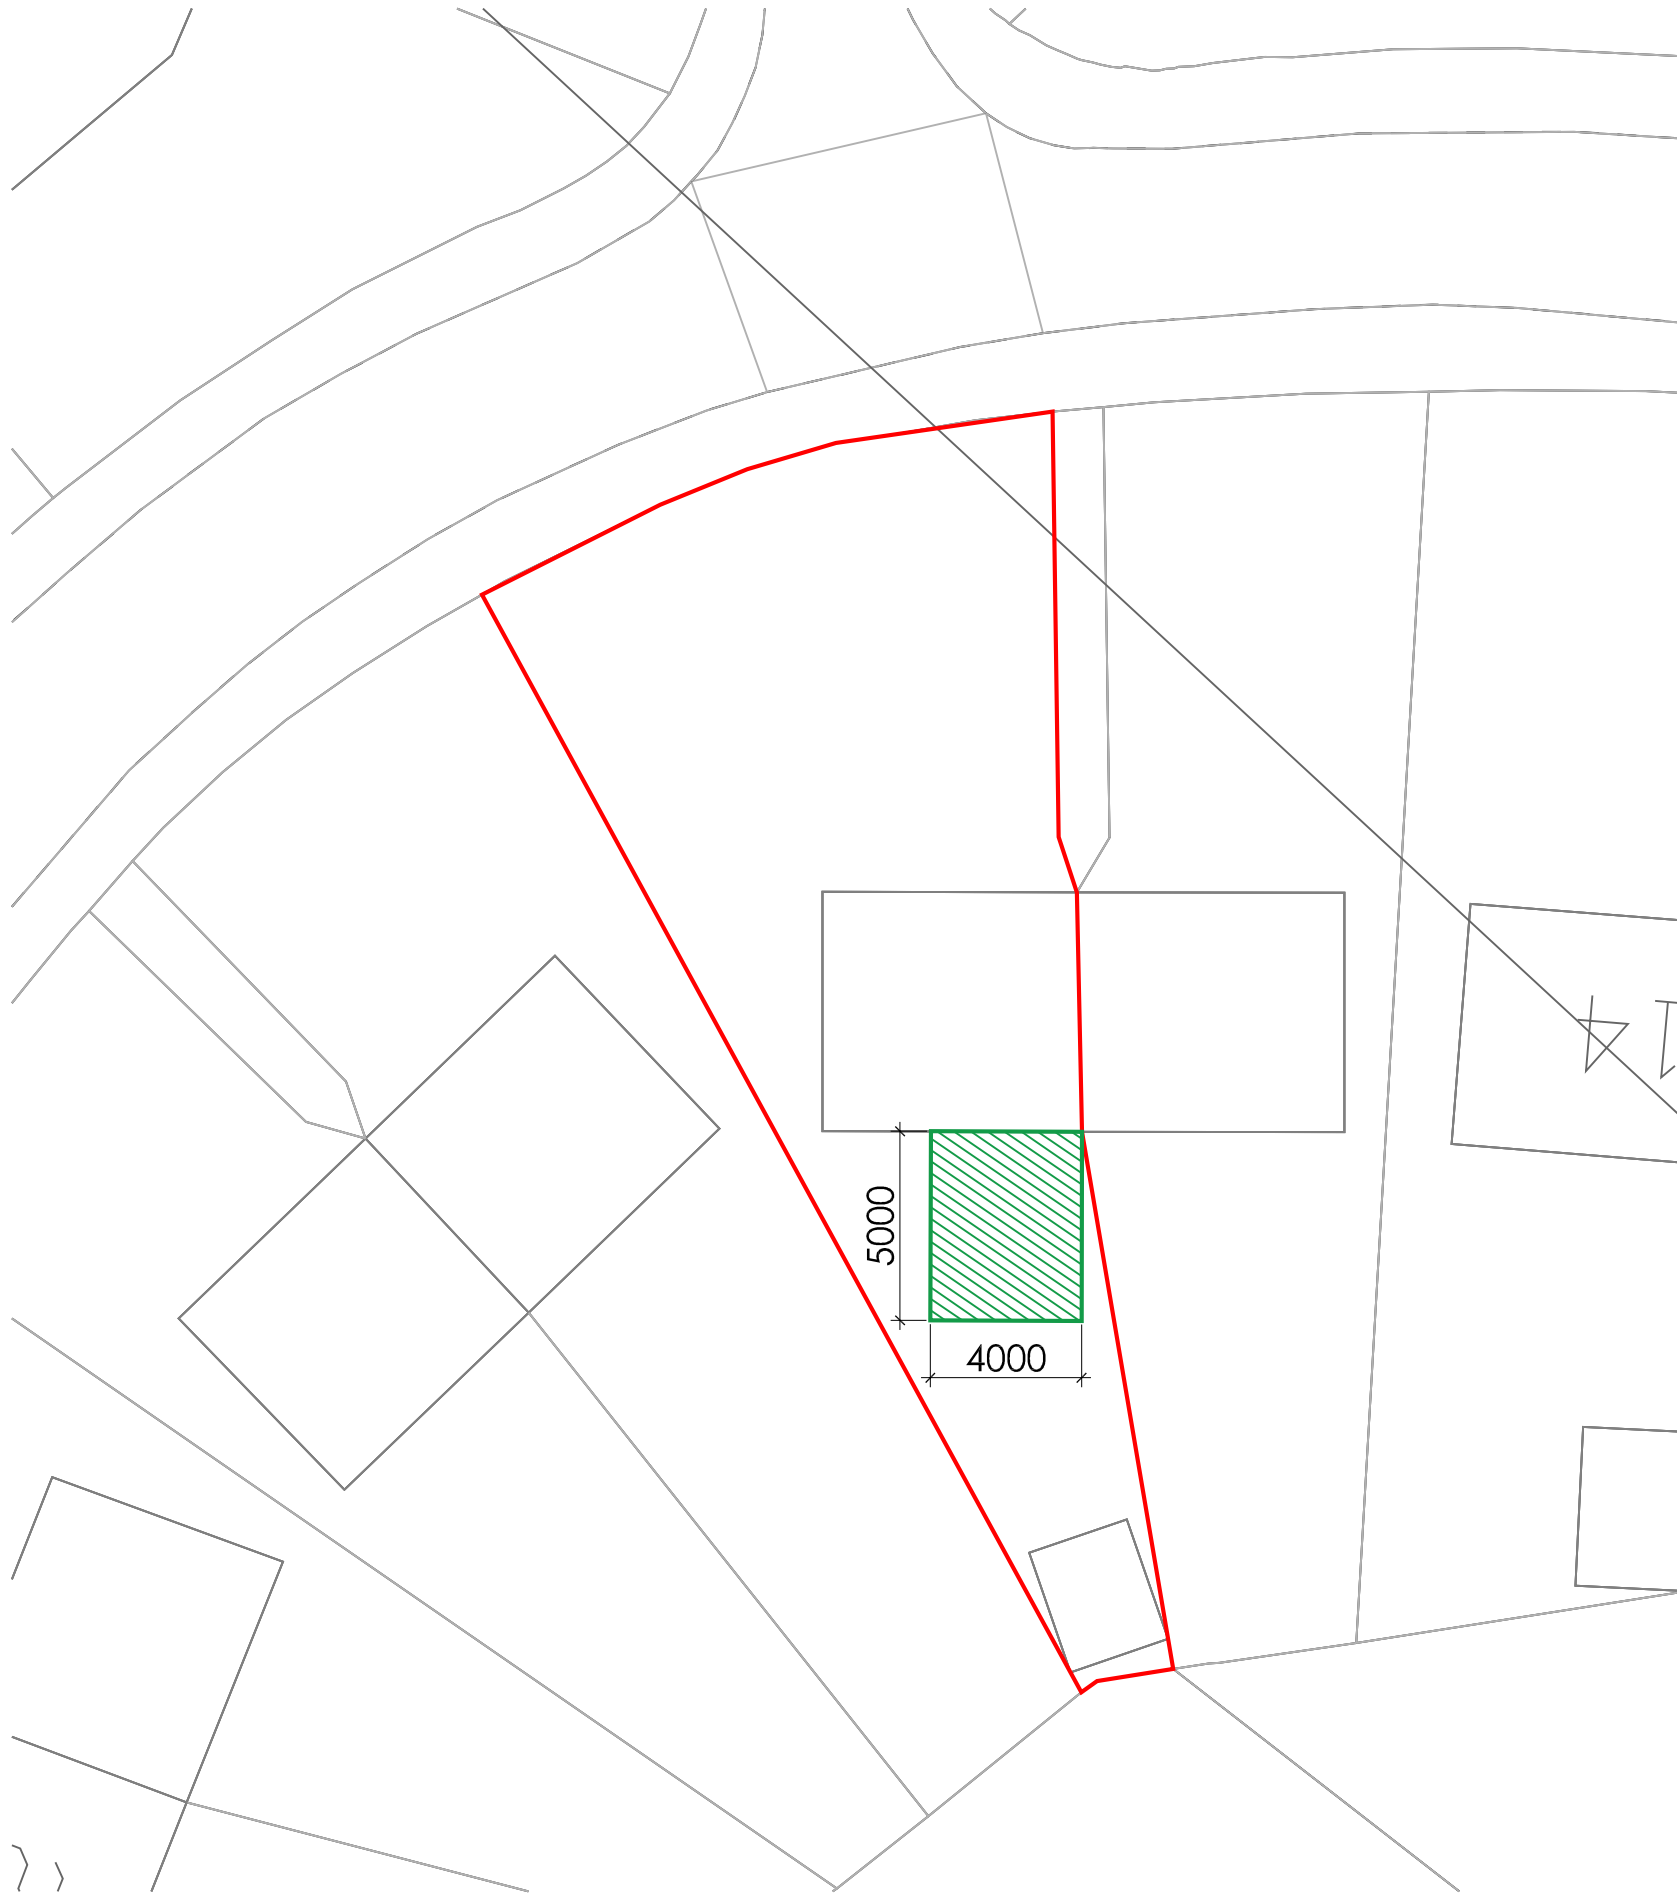

2 Proposed Block Plan
1:200



General Notes
Do not scale from drawing. Use marked dimensions.
To be read in conjunction with all other Consultant's drawings.
The Architect to be immediately notified of any discrepancies.
Copyright on this drawing retained by the Architect.

LEGEND

— SITE BOUNDARY

A	17.08.21	SA	-	SH	Planning Submission
-	16.08.21	SA	-	SH	Issued for information
No.	Date	Dwn	Chk	App	Revision or reason for issue

Client
Bulbul Khanam

create*it***studios**

Architect
Create It Studios (NI) Ltd
Universal Square | Devonshire Street North | Manchester | M12 6JH
0161 374 5165
www.createitstudios.co.uk
info@createitstudios.co.uk

Project Title
**10 Sandown Crescent, Gorton
M18 7WG**

Scale / North Point
**1:1250 @A3
1:200 @A3**

Drawing Title
**LOCATION PLAN &
PROPOSED BLOCK PLAN**

Drawing Number
SK-A-G100-P-00
Drawing Status
Preliminary

Revision
A