


© This Drawing & Design is the copyright of INFINITY and should not be reproduced without written consent.


Contractors are to check all levels & dimensions on site prior to site works commencing & report discrepancies to the Designers.

DO NOT SCALE THIS DRAWING

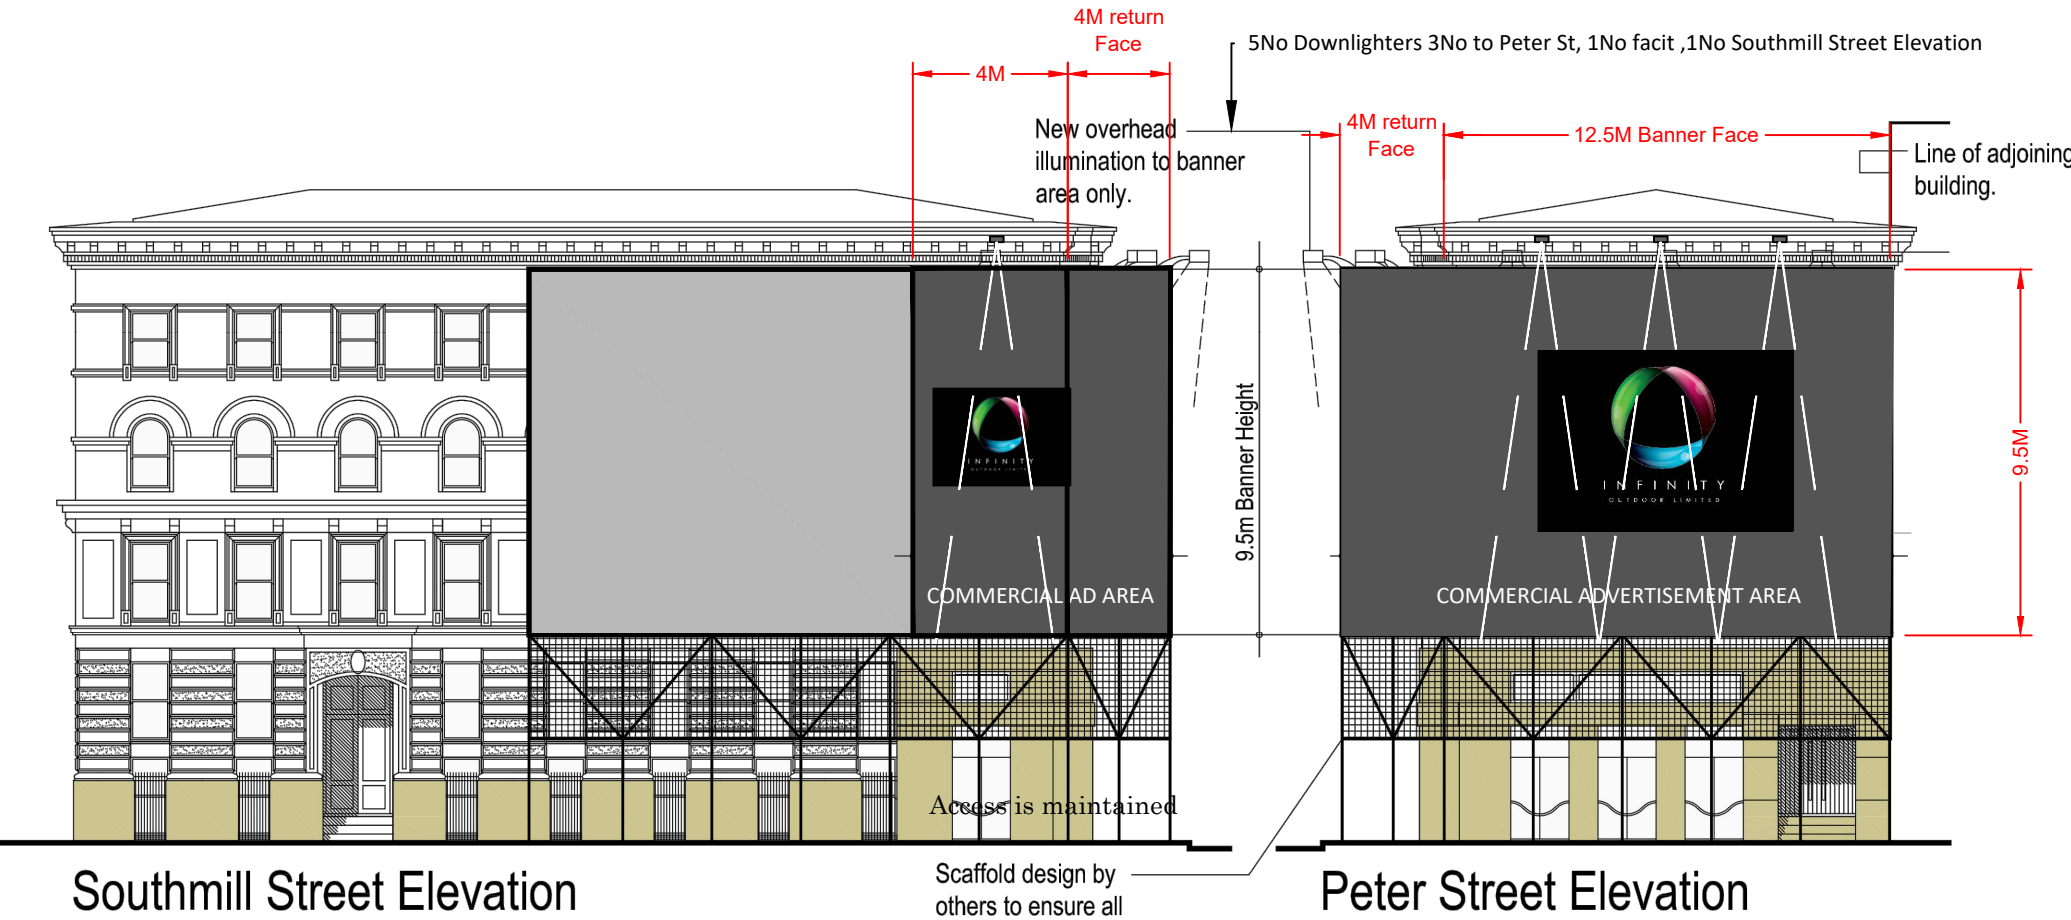

Elevations as Proposed

Scale 1:200

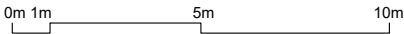

Scale Bar

rev		description	by	date
Project:		4 Peter Street, Manchester. M2 5QR		
Title:		Proposed Elevations		
Client:		INFINITY		
Drawn By:		WRS	Checked By:	MW on 27/09/20
Original Size:		A3	Project Number:	1017
Drawing Number:		INF/1017/03		

