

Notes

GENERAL NOTES

THE CONTRACTOR IS ADVISED TO VISIT THE SITE PRIOR TO ALL LOCAL CONDITIONS & RESTRICTIONS LIKELY TO AFFECT THE EXECUTION OF THE WORKS. NO CLAIMS ARISING FROM FAILURE TO DO SO WILL BE CONSIDERED.

THIS DRAWING IS TO BE READ IN CONJUNCTION WITH ALL OTHER DRAWINGS, SCHEDULES & SPECIFICATIONS RELATING TO THE PROJECT AND ANY DISCREPANCIES NOTIFIED TO THE CONTRACT ADMINISTRATOR IMMEDIATELY.

THE CONTRACTOR IS TO CHECK ALL DIMENSIONS ON SITE PRIOR TO COMMENCING WORKS OR ORDERING ANY MATERIALS. DO NOT SCALE OFF DRAWINGS..

ALL WORKMANSHIP AND MATERIALS TO COMPLY WITH BUILDING REGULATIONS, BRITISH STANDARDS, CODES OF PRACTICE, MANUFACTURERS INSTRUCTIONS, AGREEMENT CERTIFICATES ETC. ALL MATERIALS SHALL BE SUITABLE FOR PURPOSE.

- THE CONTRACTOR IS TO MAKE GOOD ALL
- THE CONTRACTOR TO CHECK AND VERIFY ALL BUILDING AND SITE DIMENSIONS, LEVELS AND SEWER INVERT LEVELS AT CONECTION POINTS BEFORE WORK COMMENCES.
 - THIS DRAWING MUST BE READ WITH AND CHECKED AGAINST ANY STRUCTURAL OR SPECIALIST DRAWINGS PROVIDED.
 - THE CONTRACTOR IS TO COMPLY IN ALL ASPECTS WITH THE CURRENT BUILDING REGULATIONS WHETHER OT NOT SPECIFICALLY STATED ON THESE DRAWINGS
 - NO DIMENSIONS ARE TO BE SCALED FROM THIS DRAWING. ALL DIMENSION TO BE CHECKED BEFORE WORK COMMENCES AND ANY DISCREPANCY TO BE REPORTED TO CLIENT.
 - ALL WORKS TO COMPLY WITH THE WORKMANSHIP CLAUSES IN BS8000 SERIES AND TO BE IN FULL COMPLIANCE WITH BUILDING REGULATIONS
 - CONTRACTOR IS TO NOTIFY BUILDING CONTROL AT THE APPROPRIATE STAGES IN CONSTRUCTION - NECESSARY FOR THEM TO DETERMINE THE WORKS STATUTORY COMPLIANCE.

WORKS DISTURBED.

THE CONTRACTOR TO COMPLY WITH CDM REGULATIONS AND HEALTH AND SAFETY REQUIREMENTS WHERE APPROPRIATE.

Proposed Drainage route to existing Main Sewer


Rev	Description	Date	Dr by	App by
original by	date created			
NK	04/08/2020		NK	



NK Architectural Services
Office 02, 1st Floor
227 Finney Lane, Heald Green
Cheshire
SK9 6PT
01756824647
www.nkarchitecturalservices.co.uk
enquiries@nkarchitecturalservices.co.uk

client name	MR KHALID
project	894 WILMSLOW ROAD - TWO STOREY SIDE AND SINGLE STOREY REAR EXTENSION
drawing	PROPOSED GF, 1ST FFL AND LOF FLOOR GA PLAN
computer file	C:\Users\NKARK\Dropbox\NKARC\894 WILMSLOW ROAD - KHALID\894 WILMSLOW ROAD - Option 3 2.2.rvt
plot date	
project number	2021.0042.2241
scale	1 : 50 @A1
drawing number	A100
rev	A
issue status	


This drawing is to be read in conjunction with all related drawings. All dimensions must be checked and verified on site before commencing any work or producing shop drawings. The originator should be notified immediately of any discrepancy. This drawing is copyright and remains the property of NK Architectural Services.

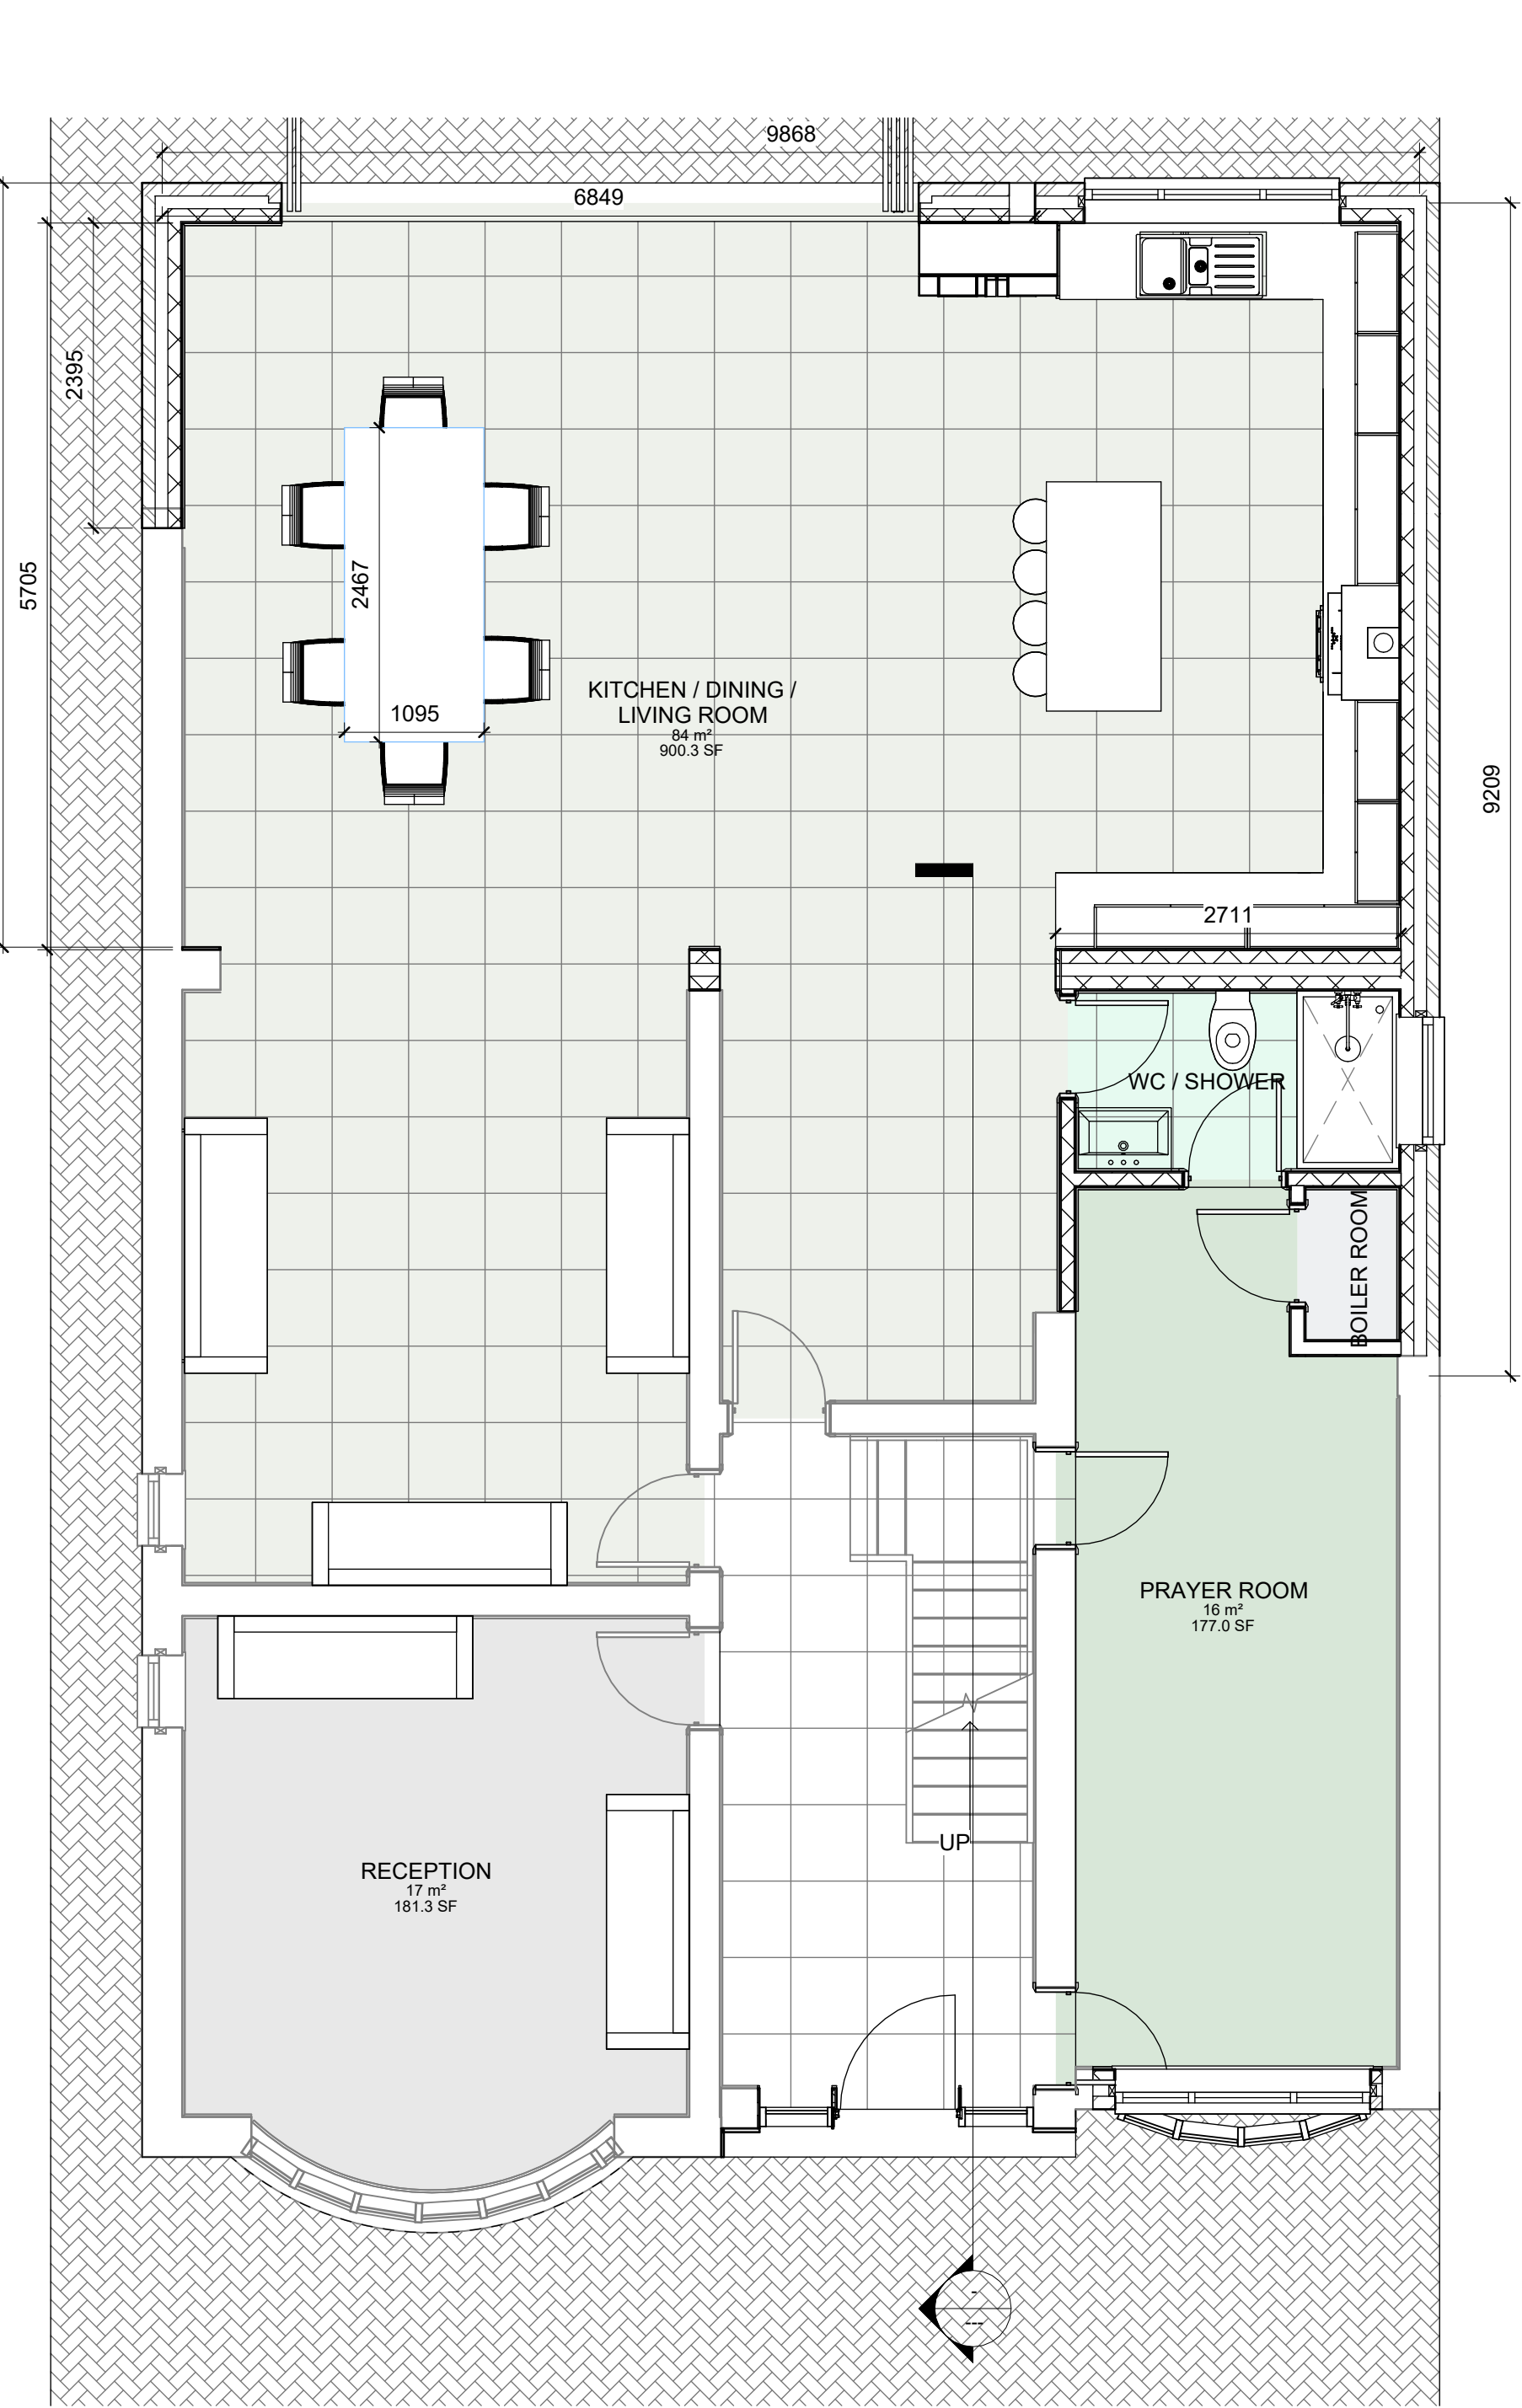

1 GF PROPOSED
1 : 50

Room Area Legend


- BOILER ROOM
- KITCHEN / DINING / LIVING ROOM
- PRAYER ROOM
- RECEPTION
- WC / SHOWER

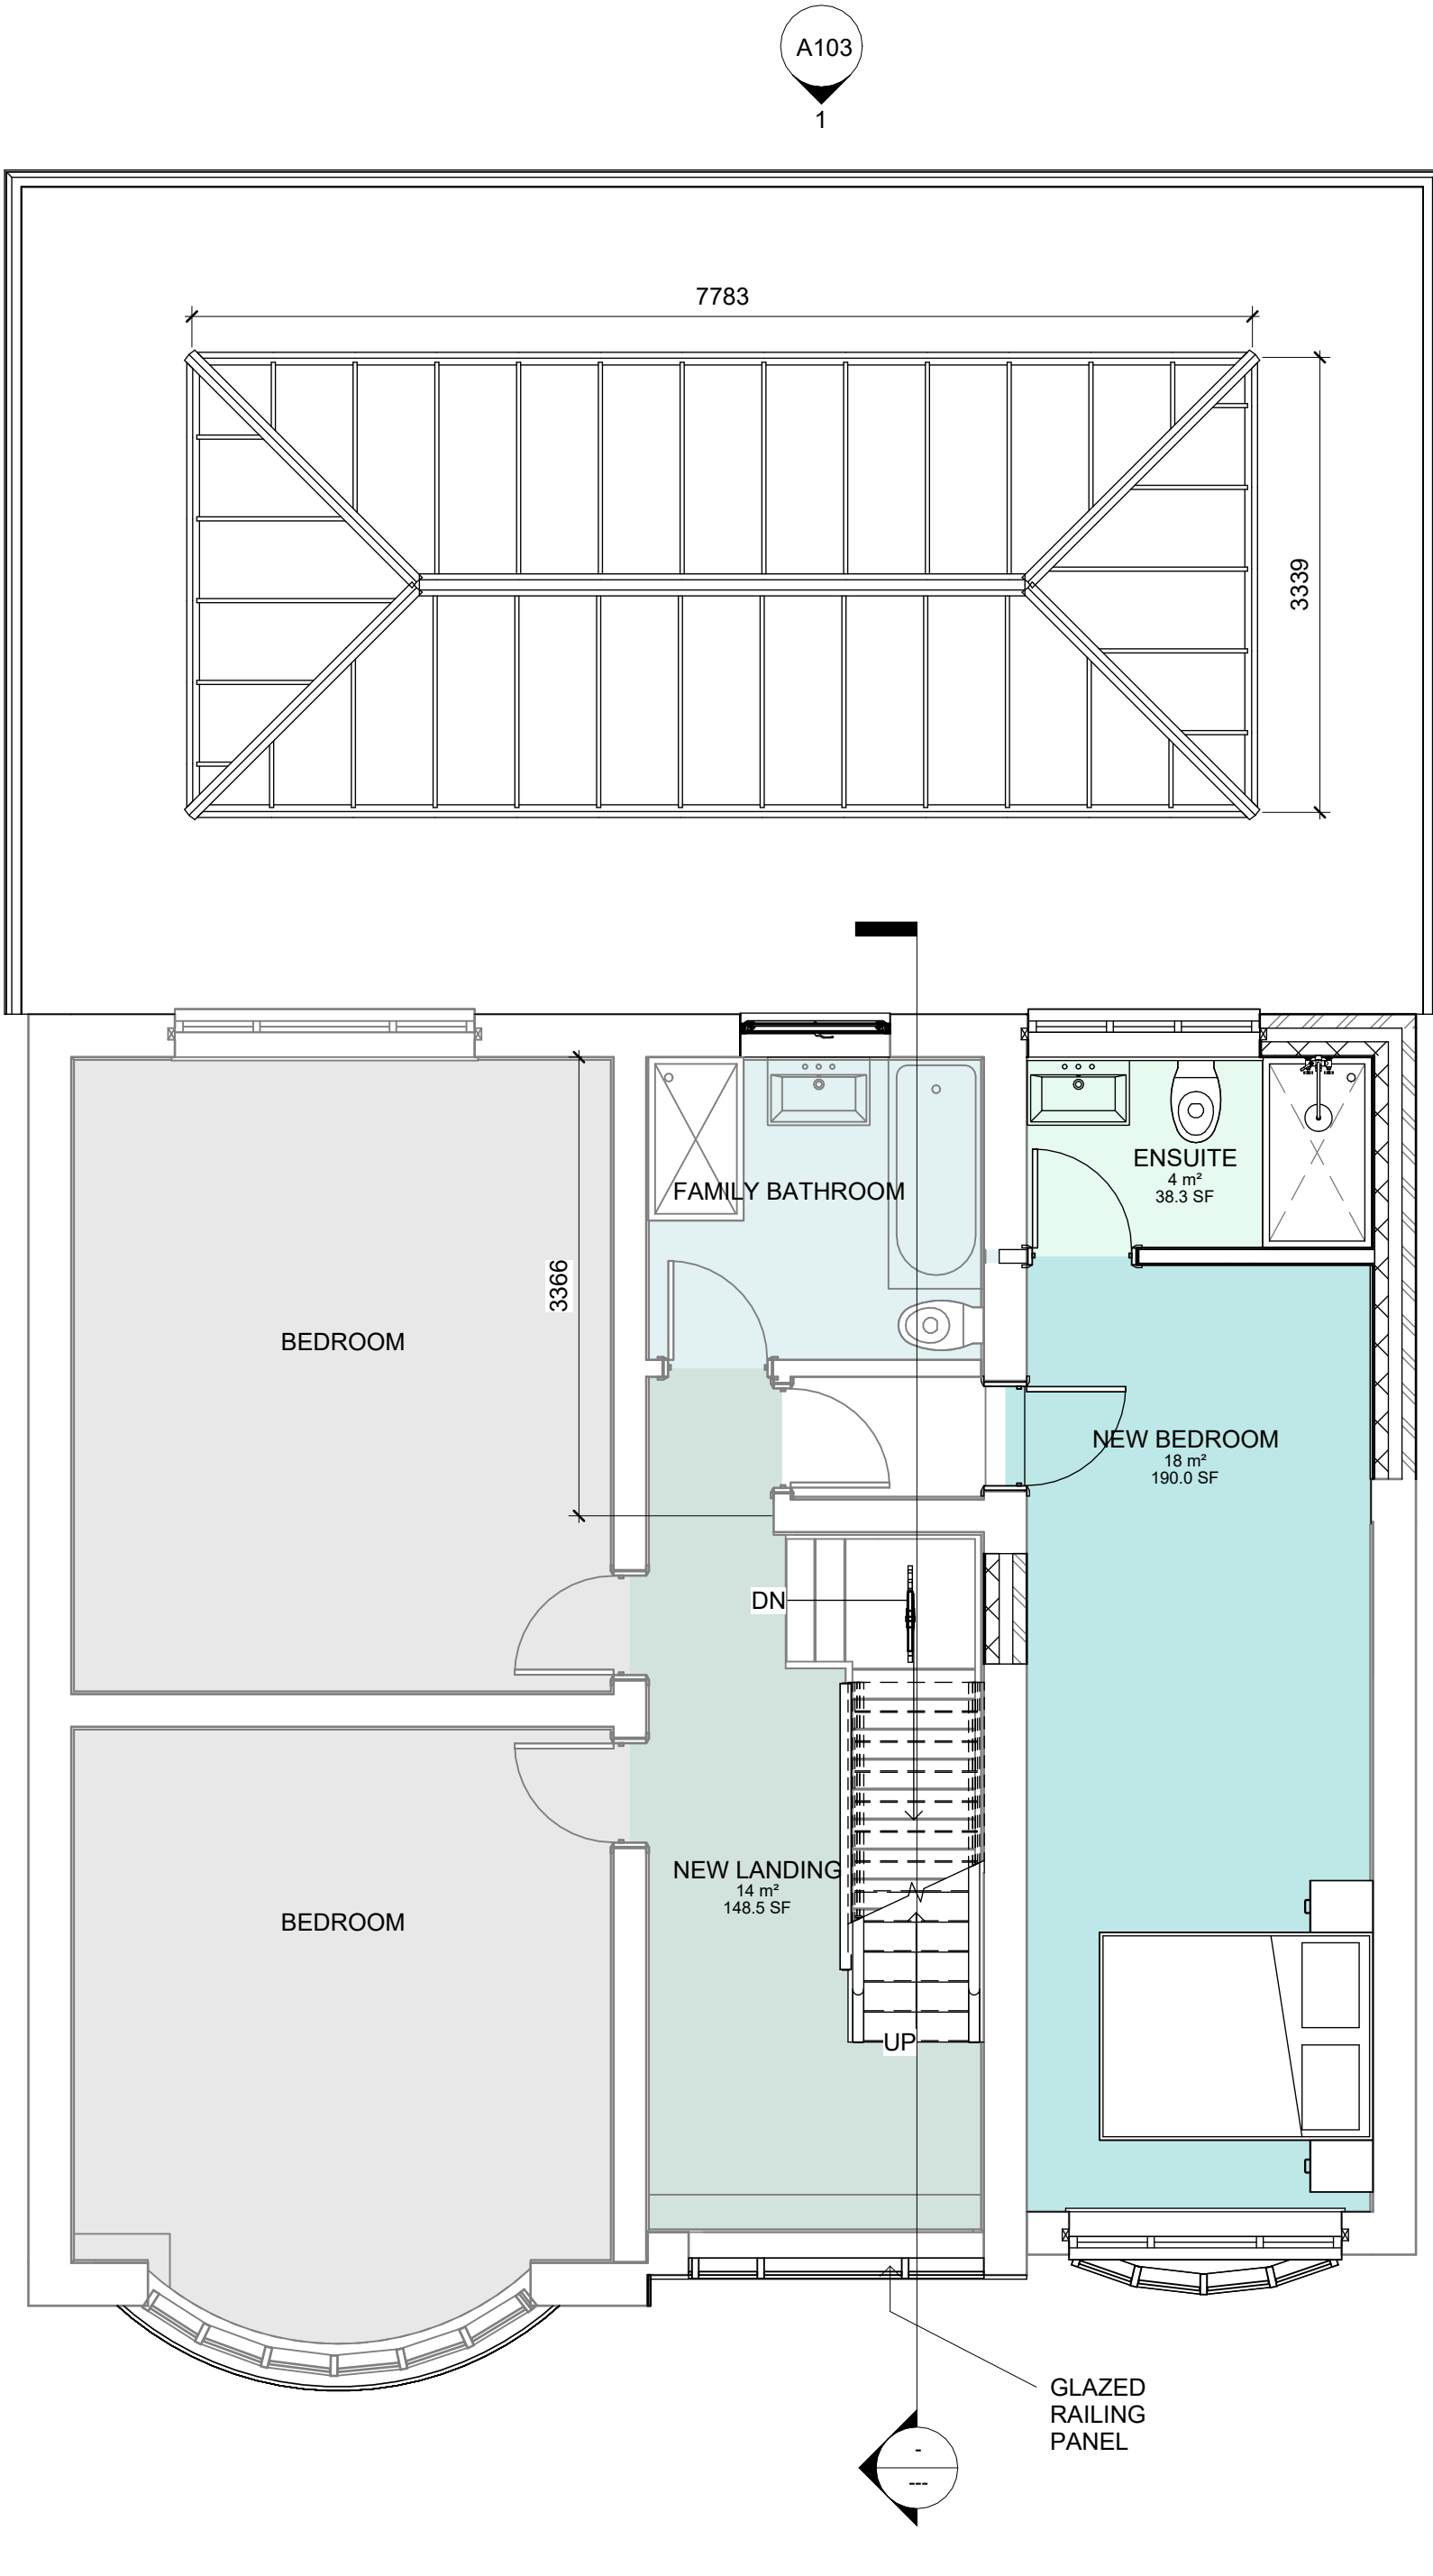

2 1ST FFL PROPOSED
1 : 50

Room Area Legend

- BEDROOM
- ENSUITE
- FAMILY BATHROOM
- NEW BEDROOM
- NEW BEDROOM
- NEW LANDING

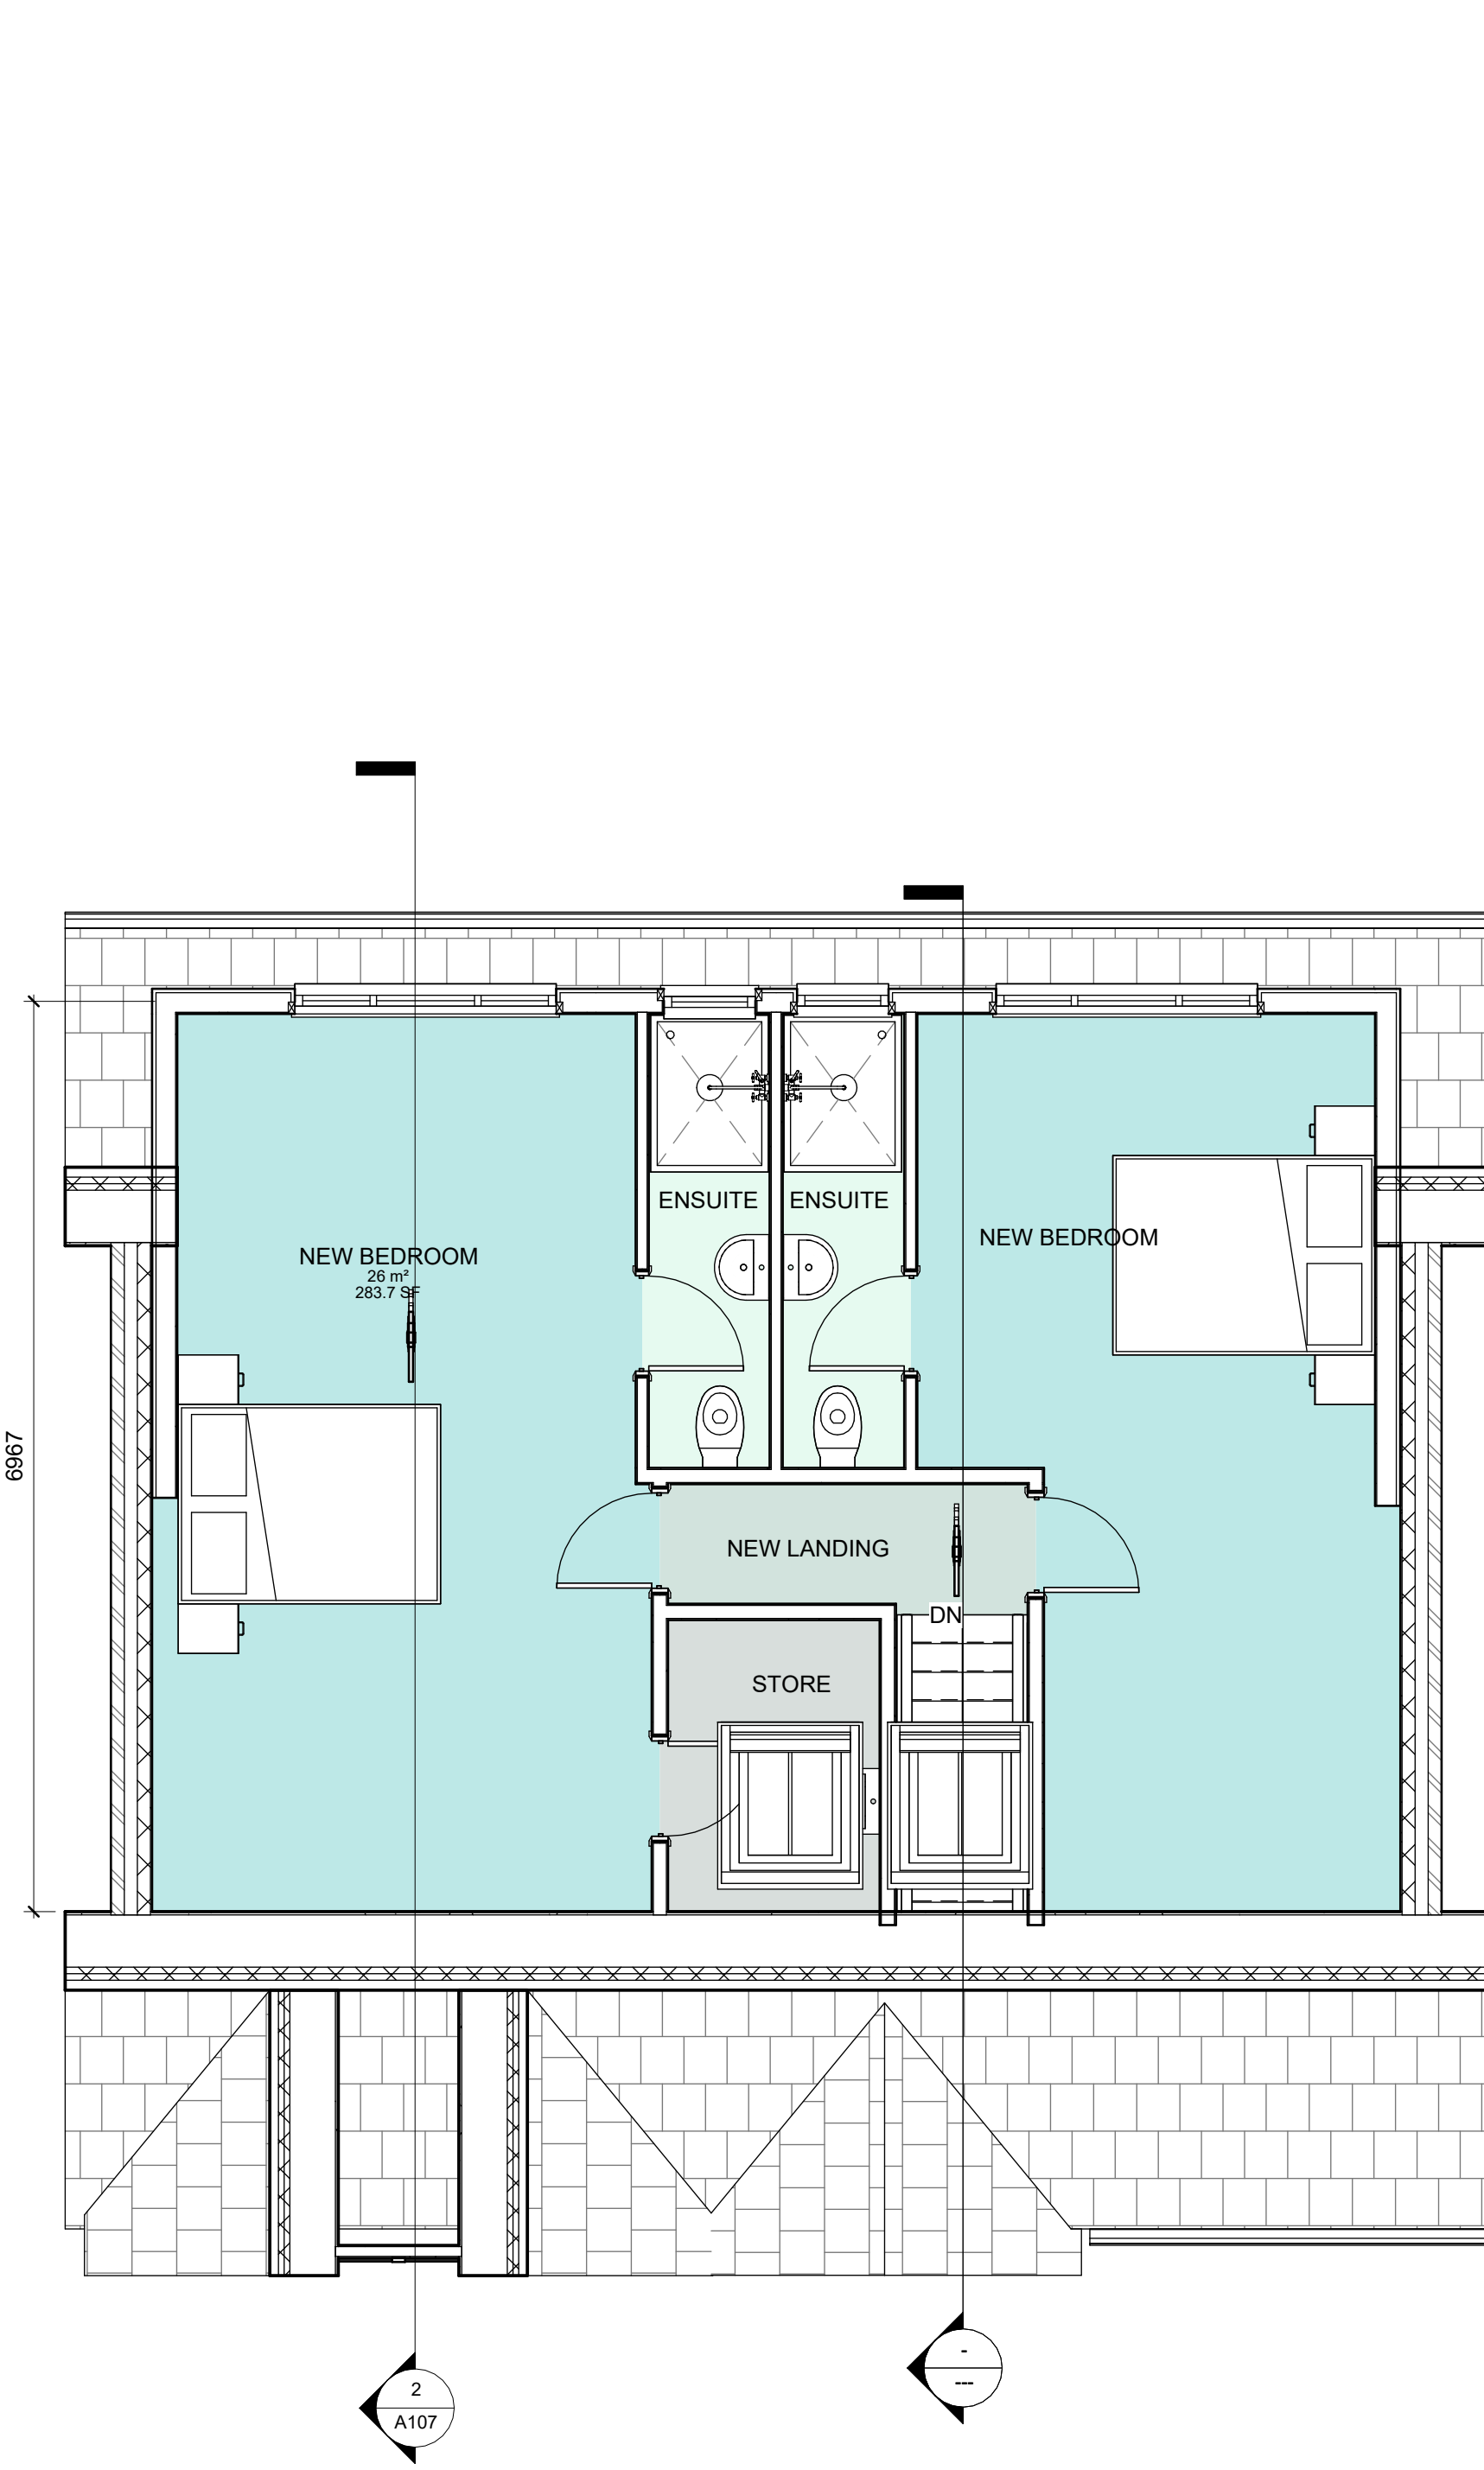

3 LOFT FFL
1 : 50

Room Area Legend

- ENSUITE
- NEW BEDROOM
- NEW LANDING
- STORE