



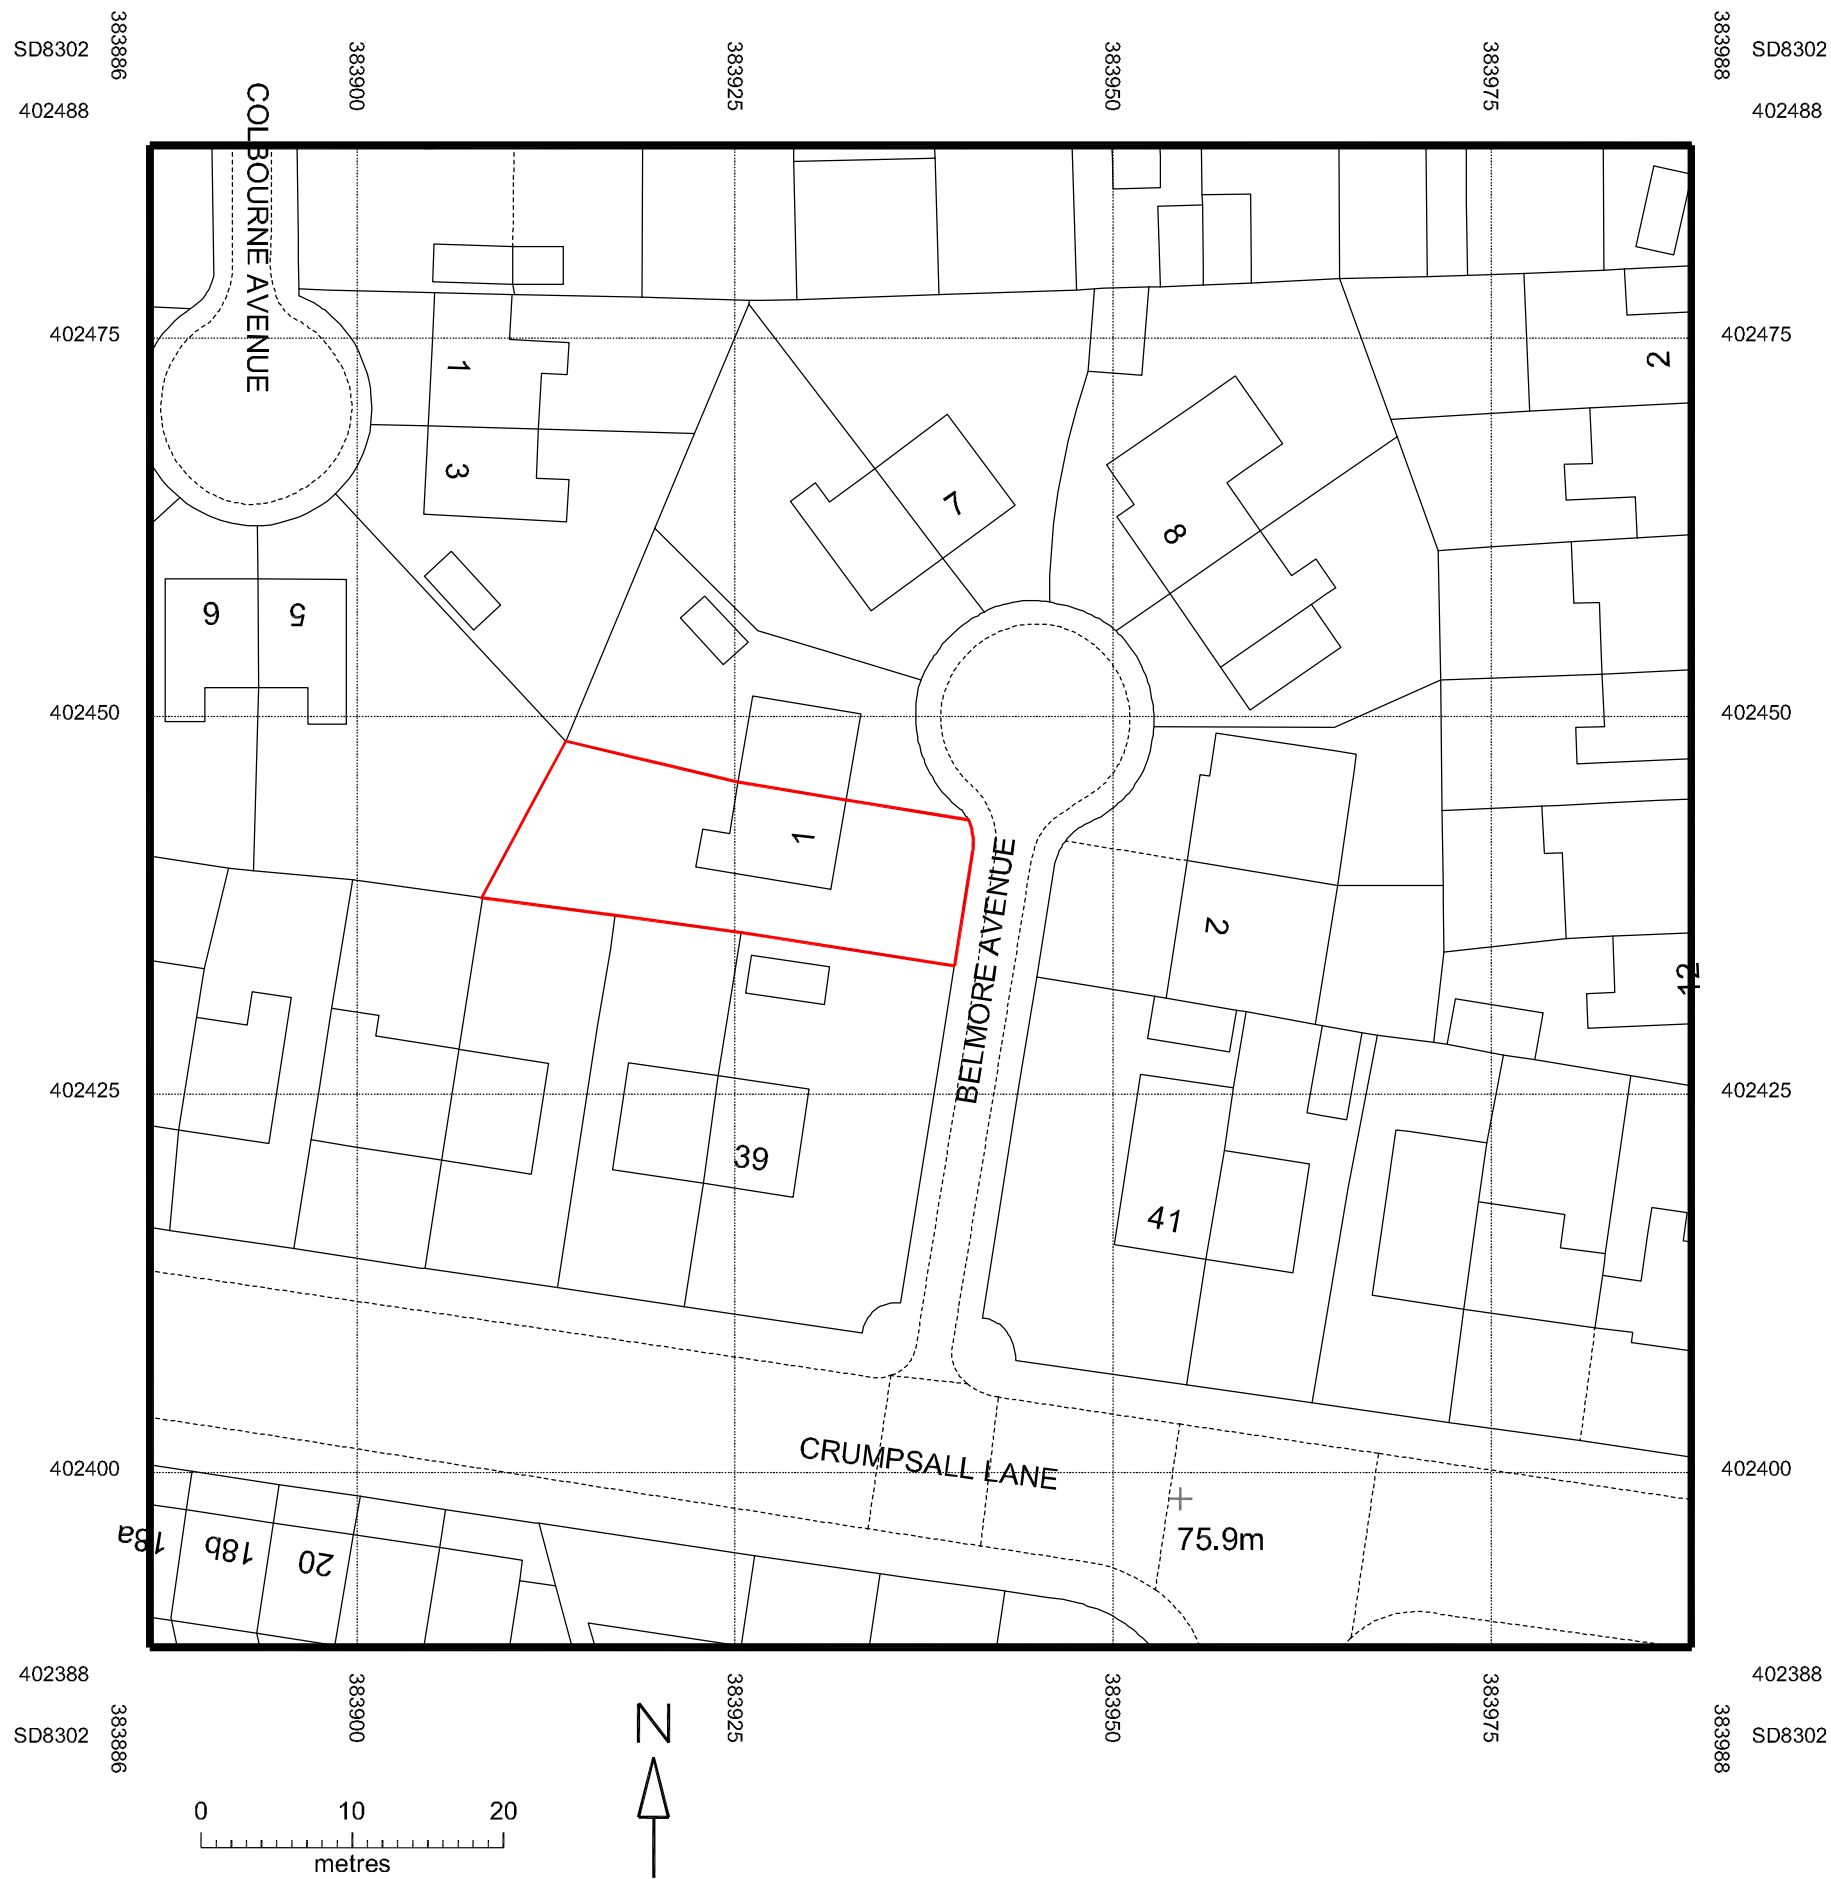

Location Plan
Scale 1:500

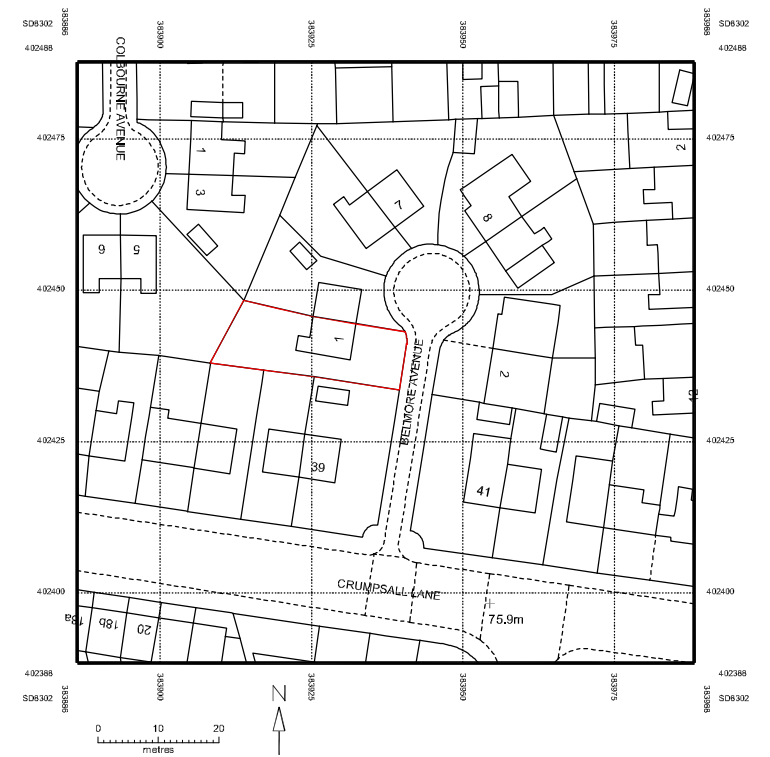

OS Plan
Scale 1:1250

PROJECT Single Storey Rear Extension 1 Belmore Avenue,Crumpsall,M8 4EF		DRAWING NUMBER BA 001		
DRAWING OS and Location Plan		REVISION	DRAWN MV DATE Apr 2020	CHECKED SCALE 1:500 @ A3