

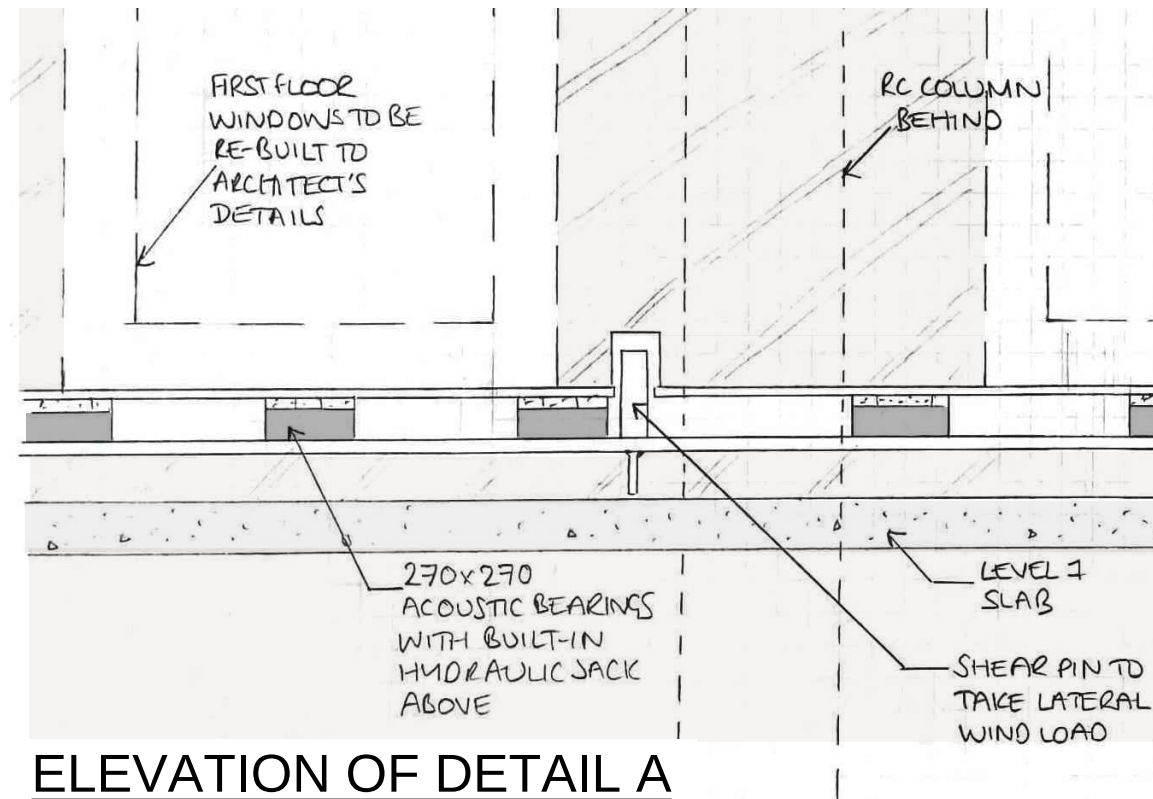
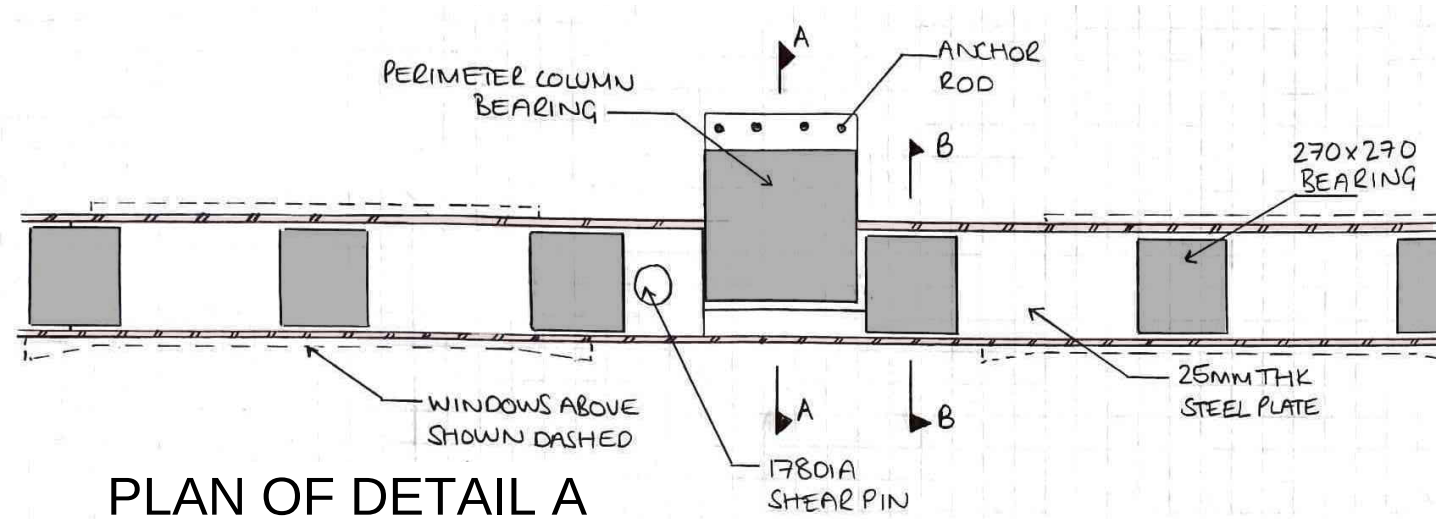


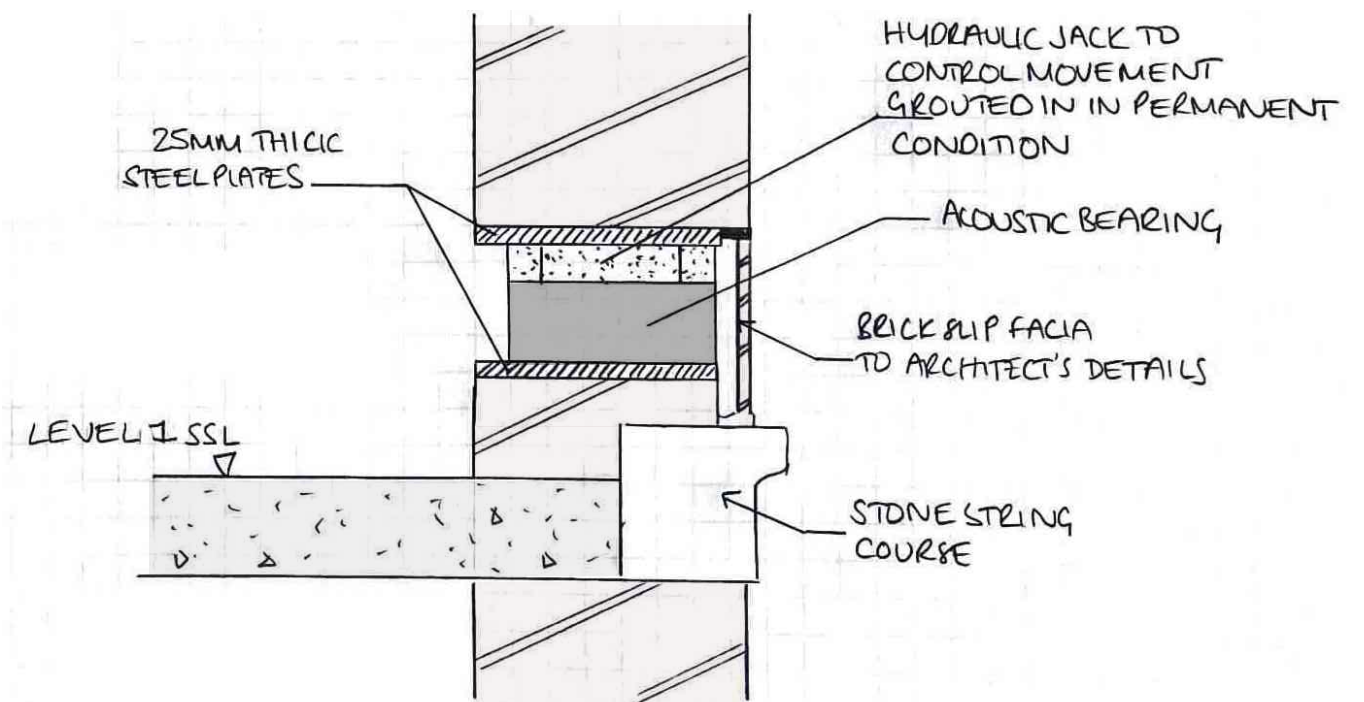

NOTES:
THIS DRAWING HAS BEEN PREPARED TO SHOW THE PRINCIPLES OF HOW THE STRUCTURAL AND ACOUSTIC ISOLATION CAN BE ACHIEVED IN THE PERIMETER WALLS. ALTHOUGH THESE DETAILS HAVE BEEN PREPARED WITH INPUT FROM AN ACOUSTIC SPECIALIST AND AN ACOUSTIC BEARING SUPPLIER, THEY ARE SUBJECT TO FINAL DESIGN DEVELOPMENT

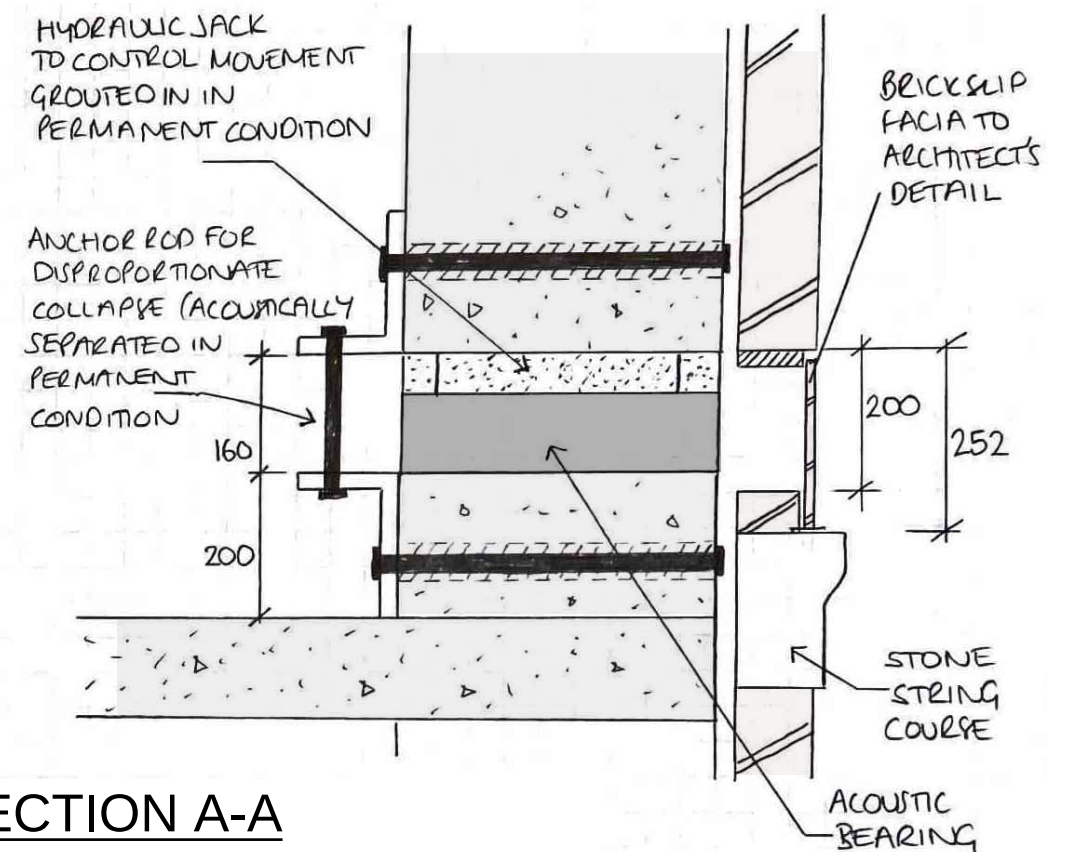

SECTION B-B

conisbee Consulting Structural Engineers
Consulting Civil Engineers
London • Cambridge • Norwich
1-5 Offord St London N1 1DH
Telephone 020 7700 6666
www.conisbee.co.uk

Project
121 PRINCESS STREET
MANCHESTER
Title
PROPOSED PERIMETER
DETAILS

Rev	Date	Description	
Scale	Drawn	Engineer	Date
NTS	CD	CD	JULY 2021
Drawing Status	Project No		Revision
PRELIMINARY	210150		A
Drawing No			
210150-SK-S-010			

KEY