




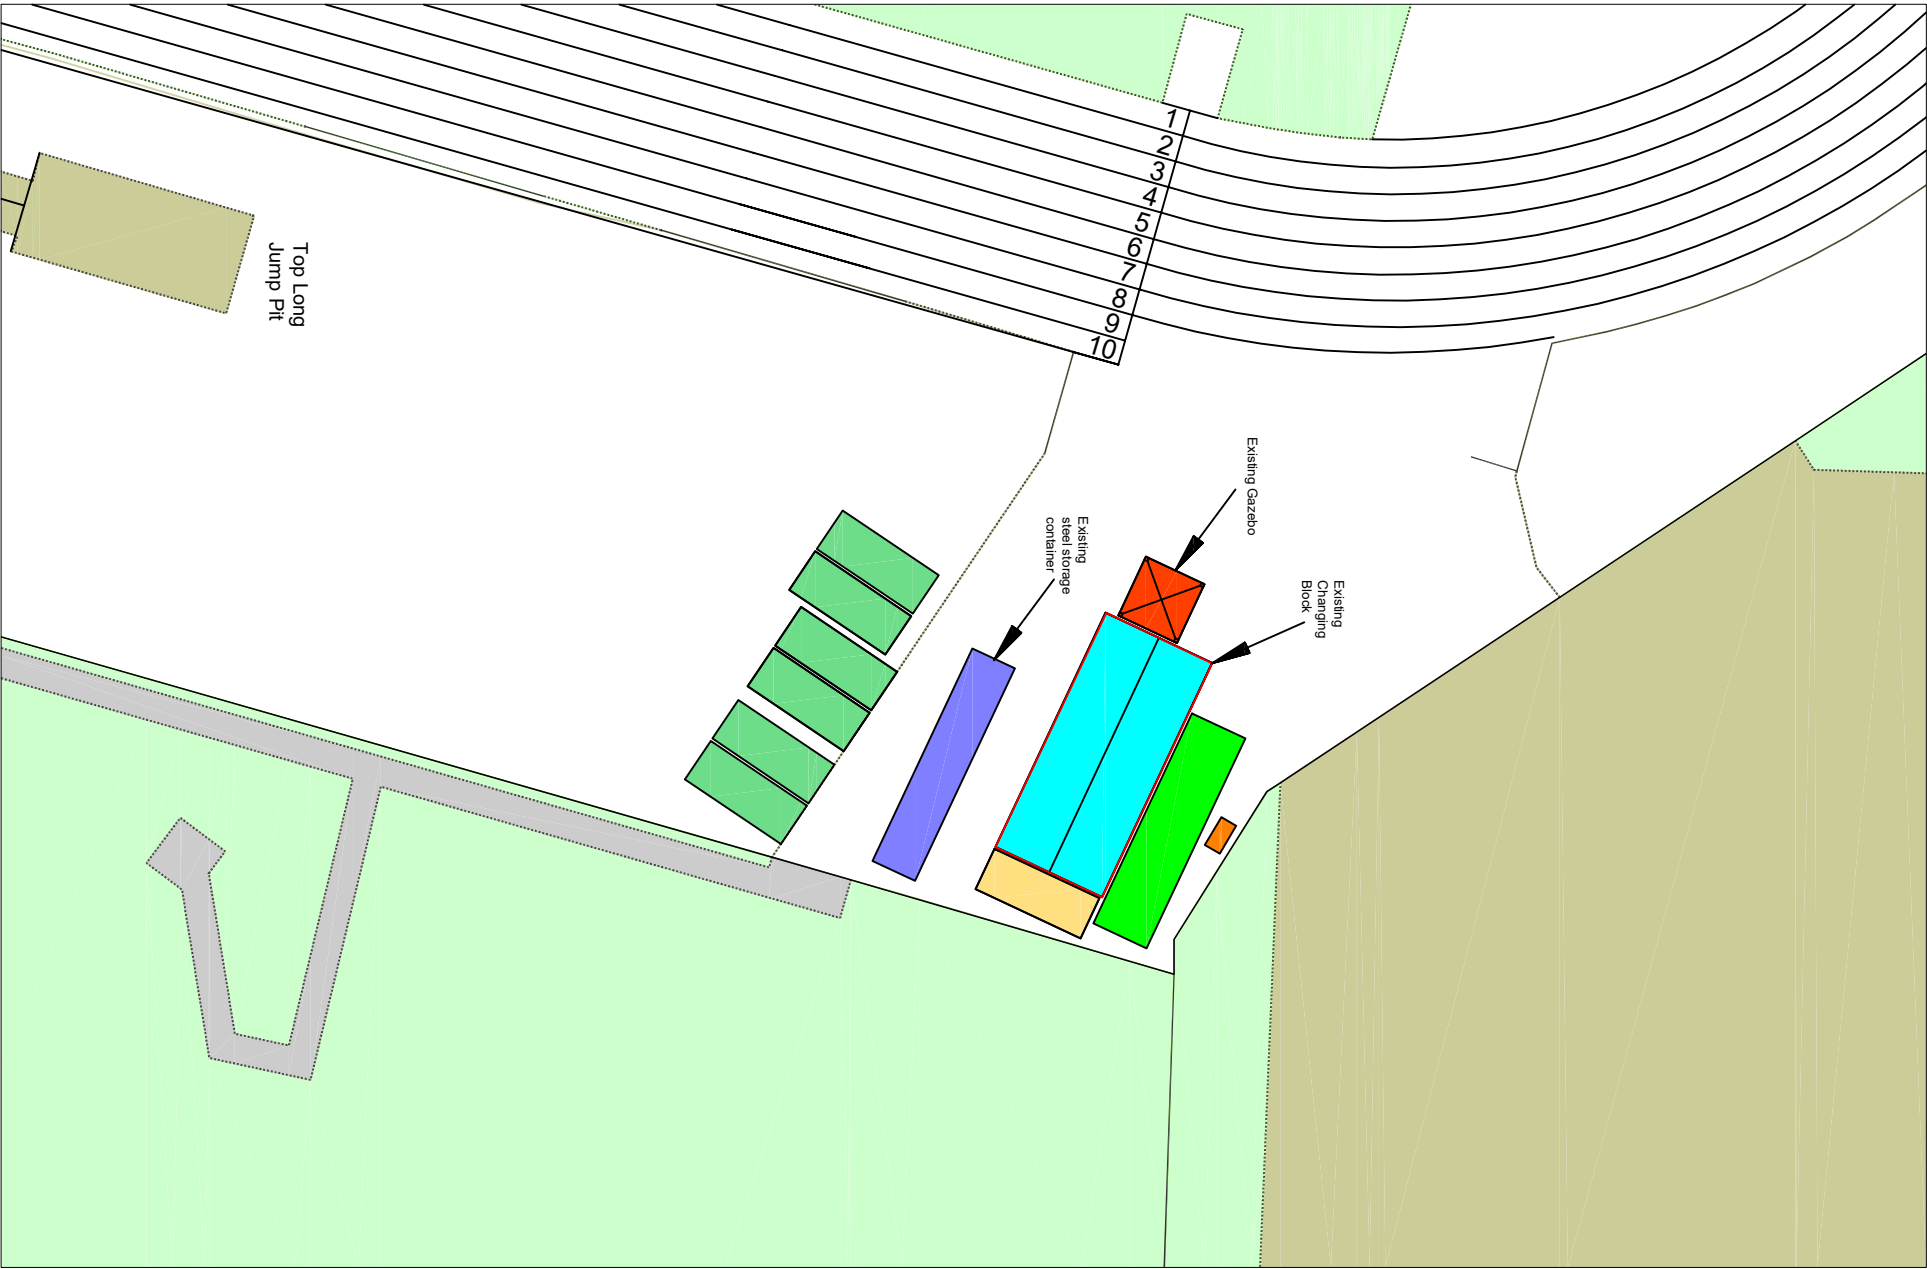

EXISTING SITE LAYOUT PLAN @ 1:200

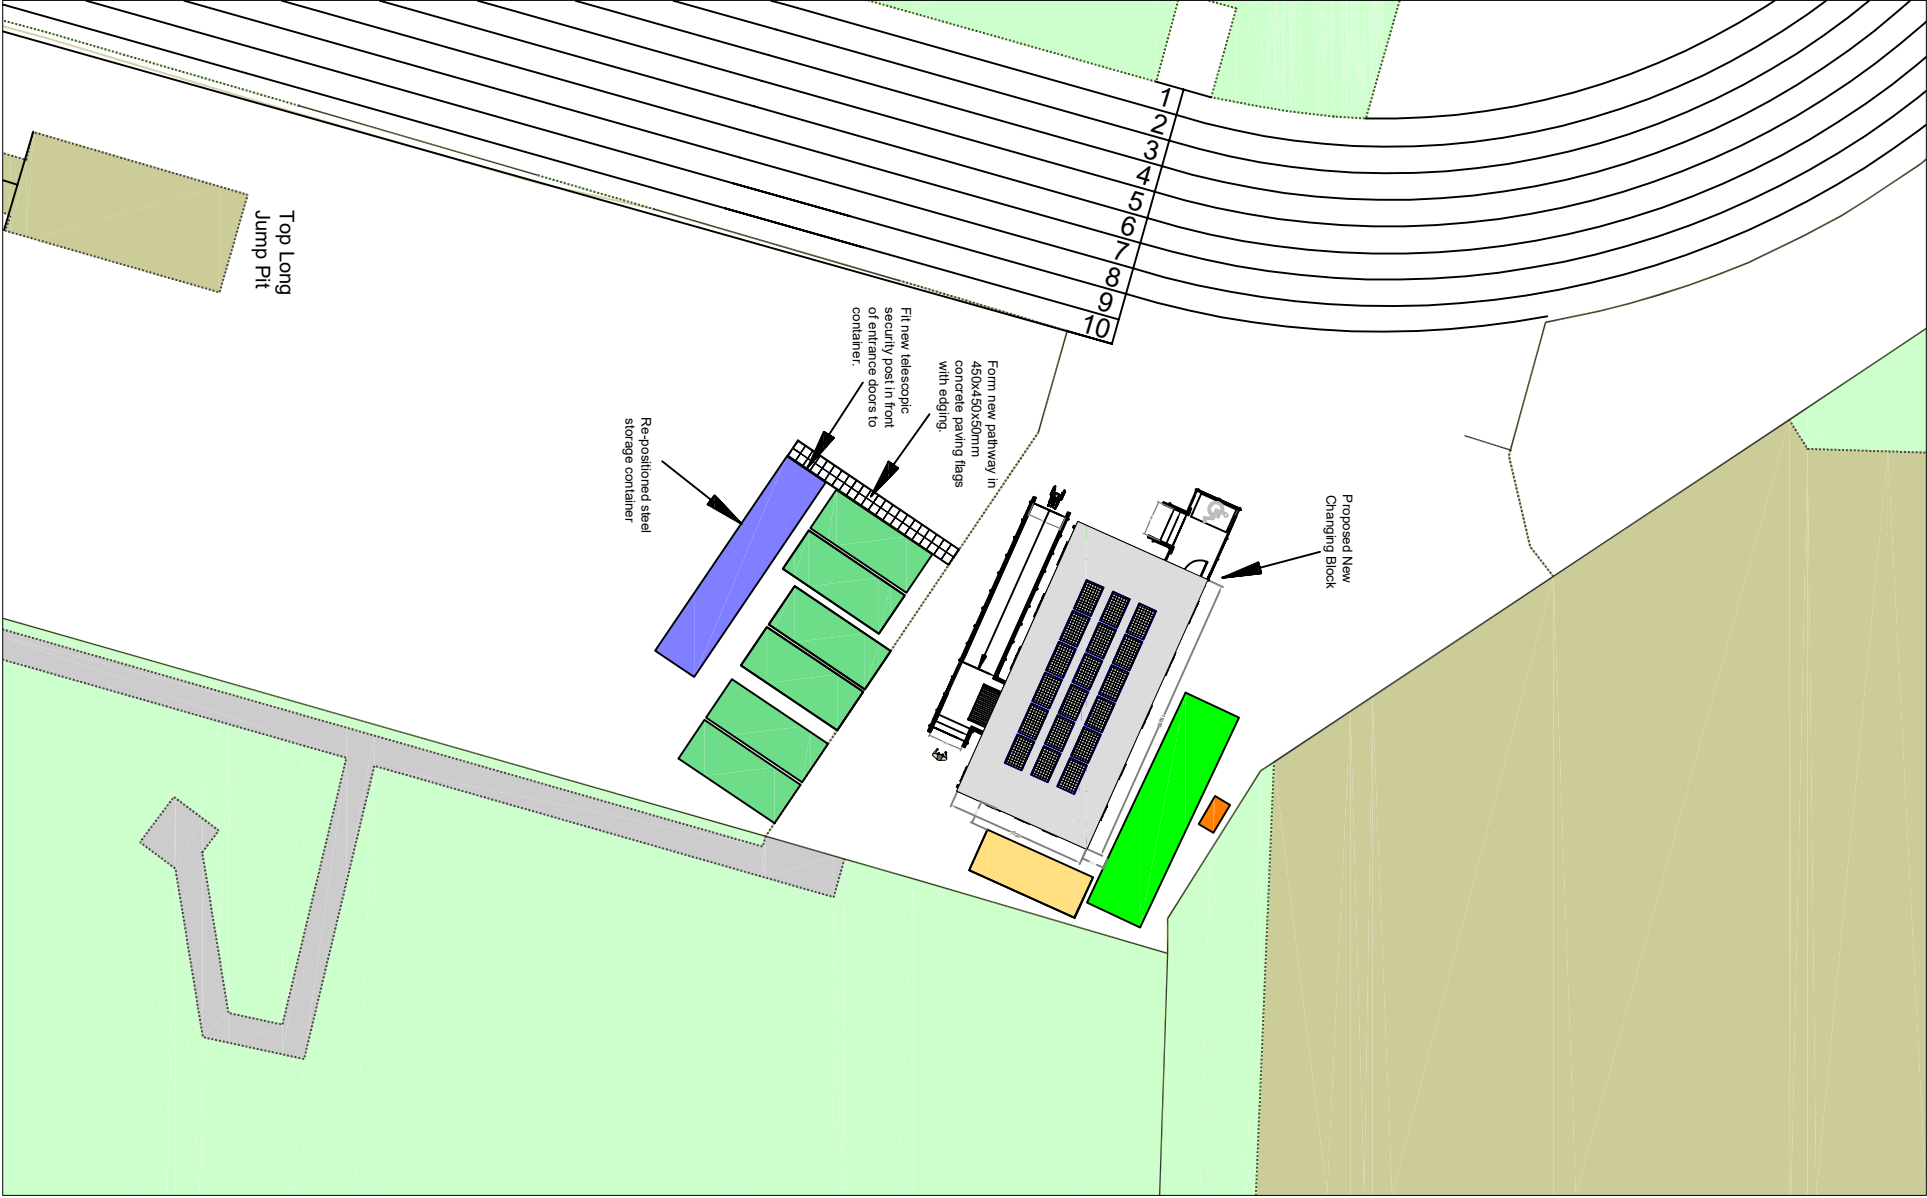

PROPOSED SITE LAYOUT PLAN @ 1:200

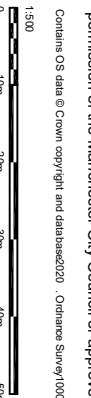



No part of this drawing or data file may be reproduced without prior written permission of the Manchester City Council or approved representative.

Contains OS data © Crown copyright and database2020. Ordnance Survey 100019988.



MANCHESTER
CITY COUNCIL

Manchester City Council
PO Box 552, Town Hall
Manchester
M60 2LA

Capital Programmes
Division

DRAWING STATUS
PLANNING ISSUE

PROPERTY TITLE
Wythenshawe Park Athletics Track
Wythenshawe Road,
Manchester

UPRN
01009066628

DPE NO.
-

PROJECT TITLE
Wythenshawe Park - Replacement of Trackside Facilities

DRAWING TITLE	JOB NO	DATE	REV
Existing & Proposed Site Layout Plan	LP4463/1/1	09/09/2021	
SCALE 1:200	AUTHOR A. Johnson	CHECKED BY	APPROVED BY

DRAWING NO
MCCB01GFDRB0011