

GENERAL NOTES


DO NOT SCALE FROM THIS DRAWING WORK TO FIGURED DIMENSIONS ONLY.

NO DEVIATION FROM THE DETAILS SHOWN ON THIS DRAWING IS ALLOWED WITHOUT PRIOR PERMISSION IN WRITING.

ALL DRAWINGS ARE TO BE READ IN CONJUNCTION WITH ALL ARCHITECTS, ENGINEERS AND SPECIALISTS DRAWINGS AND THE SPECIFICATION.

THE CONTRACTOR SHALL INCORPORATE ALL THE REQUIREMENTS OF THE PRE-TENDER STAGE HEALTH AND SAFETY PLAN.

THIS DRAWING IS TO BE READ IN CONJUNCTION WITH WML DRAINAGE DETAIL DRAWINGS FOR DETAILS OF MATERIALS AND WORKMANSHIP REFER TO THE SPECIFICATION.

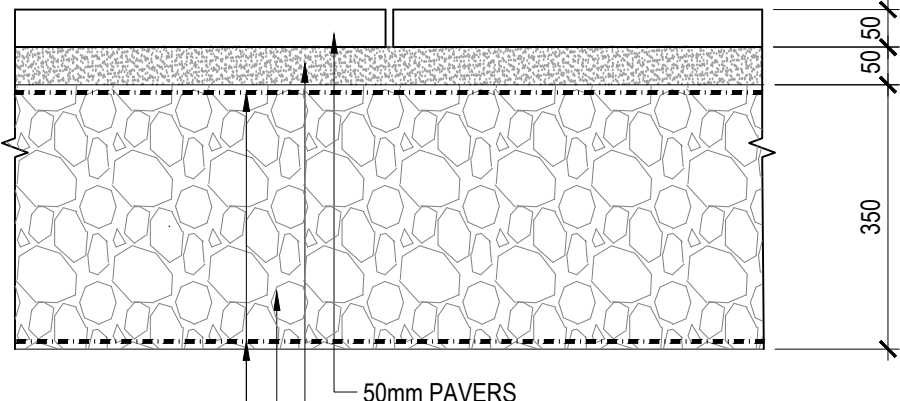

ALL WORKS TO BE IN ACCORDANCE WITH BS7533-3 GENERALLY.

PAVER: THICKNESS 50MM
MATERIAL: AS SPECIFIED BY ARCHITECT

LAYING COURSE: THICKNESS 50MM
MATERIAL: IN ACCORDANCE WITH Q24/455A

ROADBASE: NON REQUIRED.
MATERIAL: N/A

GRANULAR SUB-BASE AS SECTION Q20 OF WML SPECIFICATION THICKNESS 350 MM (SHW803 TYPE 3 GSB).

JOINTING: NARROW JOINTS TO ARCHITECTS DETAIL
MATERIAL: IN ACCORDANCE WITH Q24/510A
LAYING PATTERN: AS SPECIFIED BY ARCHITECT.

ASSUMED CBR: 3% (SUBJECT TO CONFIRMATION OF CBR TESTS BY SITE INVESTIGATION SPECIALIST AFTER SITE STRIP)

ADDITIONAL FILLING REQUIRED TO RAISE SURFACE LEVEL FOLLOWING SITE STRIP TO BE IN ACCORDANCE WITH D20. (SH803 TYPE 1 GSB).


ALL MATERIAL WITHIN 450MM OF SURFACE LEVEL TO BE NON-FROST SUSCEPTIBLE. IF ENCOUNTERED NOTIFY WML REPLACEMENT FILL TO BE GRADE 6P2 OR 6P5 UNLESS AGREED OTHERWISE.

(NBS SPEC. Q24/111WM)

TYPICAL DETAIL


BRICK / BLOCK PAVING TO FOOTPATHS

[SCALE 1:10]

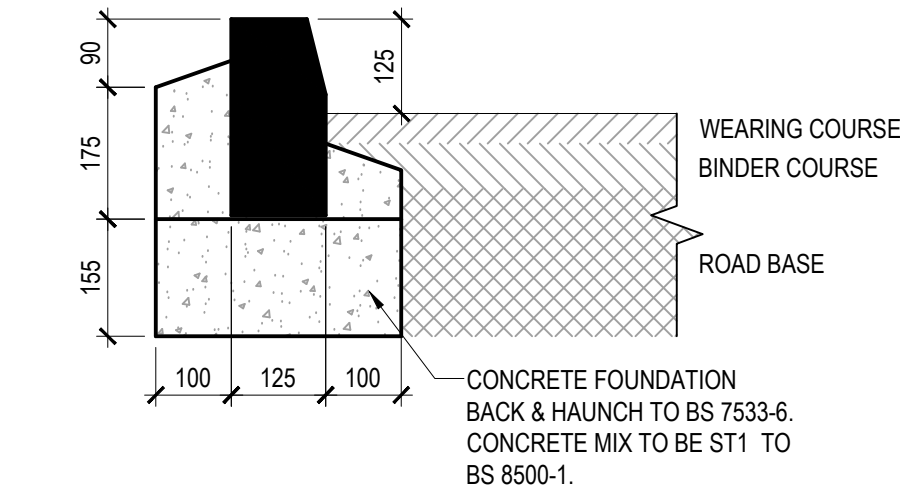


TYPICAL KERB DETAIL

[SCALE 1:10]

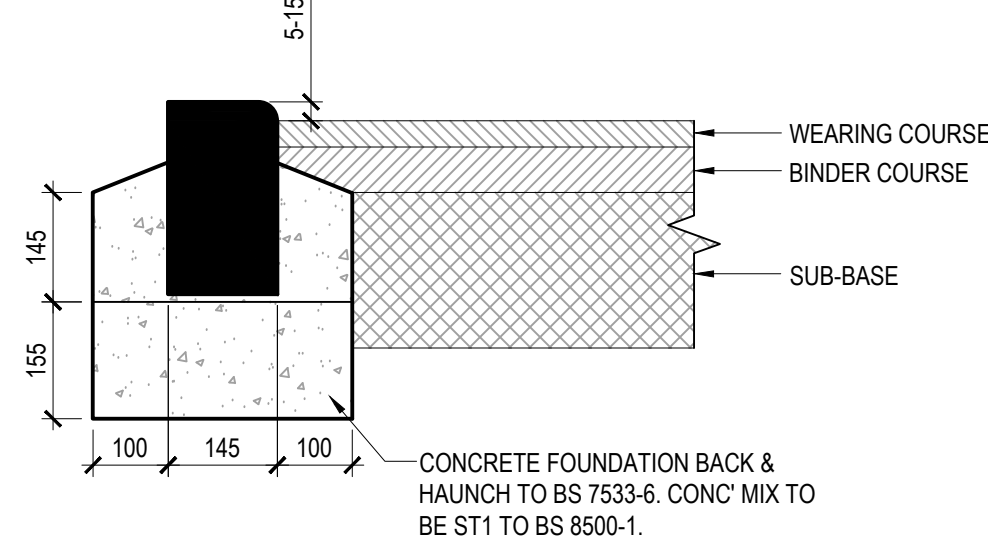

TYPICAL DROP KERB

[SCALE 1:10]

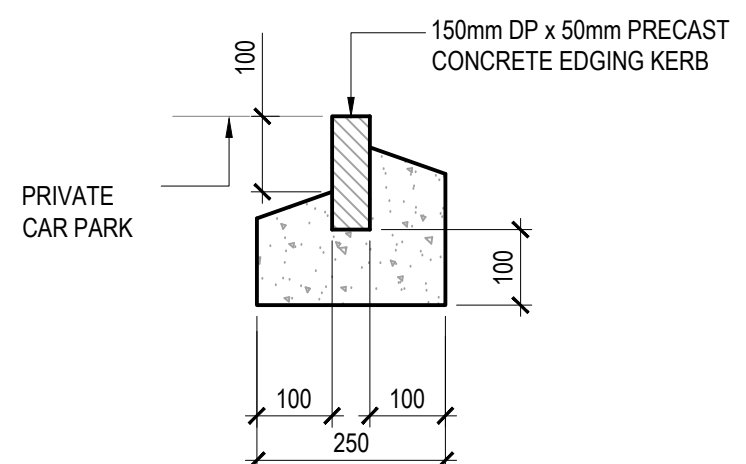

TYPICAL EDGING DROP KERB

[SCALE 1:10]

RESIDUAL RISK REGISTER -

REFER TO WML CIVIL / STRUCTURAL DESIGN RISK REGISTER IN ADDITION TO THE HAZARDS / RISKS NORMALLY ASSOCIATED WITH THE TYPE OF WORKS INDICATED ON THIS DRAWING. NOTE THE FOLLOWING:-

- CONSTRUCTION OPERATIONS WITHIN SURROUNDING RESIDENTIAL SITE - POTENTIAL CONFLICT BETWEEN CONSTRUCTION TRAFFIC AND RESIDENTIAL VEHICLES.
- REPORTS OF UNEXPLODED ORDNANCE.
- EXISTING UNDERGROUND SERVICES AND DRAINAGE.
- CONNECTION TO EXISTING LIVE DRAINAGE SYSTEMS.
- DEEP EXCAVATIONS, TEMPORARY WORKS, RISK OF FALLING, GROUND STABILITY.

EXISTING BELOW GROUND ATTENUATION TANK:

TEMPORARY WORKS AND CONSTRUCTION STAGE


RISK OF DAMAGE TO TANK/RISK OF COLLAPSE OF TANK ROOF
AVOID STORAGE OF EXCAVATED MATERIALS OR CONSTRUCTION MATERIALS OVER FOOTPRINT OF TANK AND FOR A3
AROUND THE TANK. AVOID RUNNING CONSTRUCTION AND/OR DELIVERY VEHICLES OVER THE AREA OF THE TANK AND 3M PERIMETER
AVOID THE STANDING OF CRANES AND/OR HIGH LEVEL ACCESS PLANT IN THE AREA OF THE TANK AND 3M PERIMETER

PERMANENT WORKS

RISK OF DAMAGE TO TANK/RISK OF COLLAPSE OF TANK ROOF
LANDSCAPING PROPOSALS INVOLVING THE POTENTIAL RE-USE OF SITE WORK MATERIALS TO FORM BUNDS AND/OR OTHER LANDSCAPING FEATURES. THE LEVEL OF THE EXISTING EARTH MOUND IN AND OVER THE AREA OF THE TANK SHALL NOT BE INCREASED BY THE INTRODUCTION OF ADDITIONAL MATERIAL.

NOTES:

- CONCRETE BEDDING AND BACKING SHALL BE TYPE ST1 TO BS 8500-1.
- KERBS SHALL COMPLY WITH BS EN 1340.
- CEMENT SHALL BE ORDINARY PORTLAND CEMENT TO BS EN 197-1.
- JOINTS TO KERBS SHALL BE POINTED WITH CLASS (ii) MORTAR.
- CUT LENGTHS OF KERBS ARE TO BE CUT USING A DISC CUTTER MIN. LENGTH 450mm.
- IN THE CASE OF NEW CARRIAGEWAY CONSTRUCTION THE SUB BASE LAYER IS EXTENDED 300mm BEYOND THE BACK OF KERB FOUNDATION THE CONTRACTOR SHALL ALLOW FOR FILLING IN BETWEEN THE ROAD SUB BASE AND THE FOOTWAY FORMATION WITH SUB BASE MATERIAL. IN THE RATE FOR KERBING.
- RECONSTRUCTION OF EXISTING CARRIAGEWAY CHANNEL MEASURED SEPARATELY.
- KERBS LAID IN EXISTING CARRIAGEWAY FORMATION-RATE TO INCLUDE INFILL OF OVERBREAK IN FRONT OF KERB WITH CONCRETE TYPE ST.1 TO BINDER COURSE FINISH LEVEL.

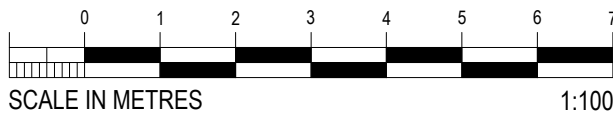

T01	TENDER ISSUE.	14.05.21	DB	CM
Rev.	Amendment	Date	By	Chkd

Project
**OUR LADY'S RC HIGH SCHOOL,
MANCHESTER**

ARCH/CLIENT
POZZONI

Title
EXTERNAL WORKS GA & DETAILS

WML Job No.	Drawn	Checked	Date	Scale
9670	DB	CM	MAY 2021	1:100 @ A0

WML CONSULTING
Civil, Structural & Geotechnical Engineers

No 8 Oak Green
East Road
Ratcliffe Green Business Park
Cheshire M64 6QZ,
Tel: 0161 486 1000
Fax: 0161 486 9210
e-mail: info@wmlconsulting.com
www.wmlconsulting.com

Drawing No.	Originator	Volume	Level	Type	Role	Number	Rev
9670	- WML -	ZZ -	XX -	DR -	C -	1005	T01