

CLIENT
Mr P Fauldes & Ms E Bishop

PROJECT
**Extension to
3 Dronfield Road
M22 4AW**

DOCUMENT DATE
9/09/20

REV#
V.01

DOCUMENT PHASE
Planning documents


DOCUMENT NAME
Proposed Floor Plans

DOCUMENT PLOT SIZE
A3

This information is confidential and the copyright of Consultancy 58. Consultancy 58 accepts no liability for use of this drawing by parties other than the party for whom it was prepared or for the purposes other than which is stated on the issue sheet. Consultancy 58 provide limited design services, not drawn by a registered architect.

Where dimensions are not given, drawings must be referred back to Consultancy 58. In the event of any conflict between the information contained on this drawing and in any other project document, drawings, specifications, schedules etc. the matter must be referred back to Consultancy 58 for clarification.

All dimensions and conditions are to be checked on site by the contractor prior to preparing designs, drawings, calculations, etc. or commencing any work. The contractor is responsible for checking that there is no conflict between site dimensions and drawn dimensions.

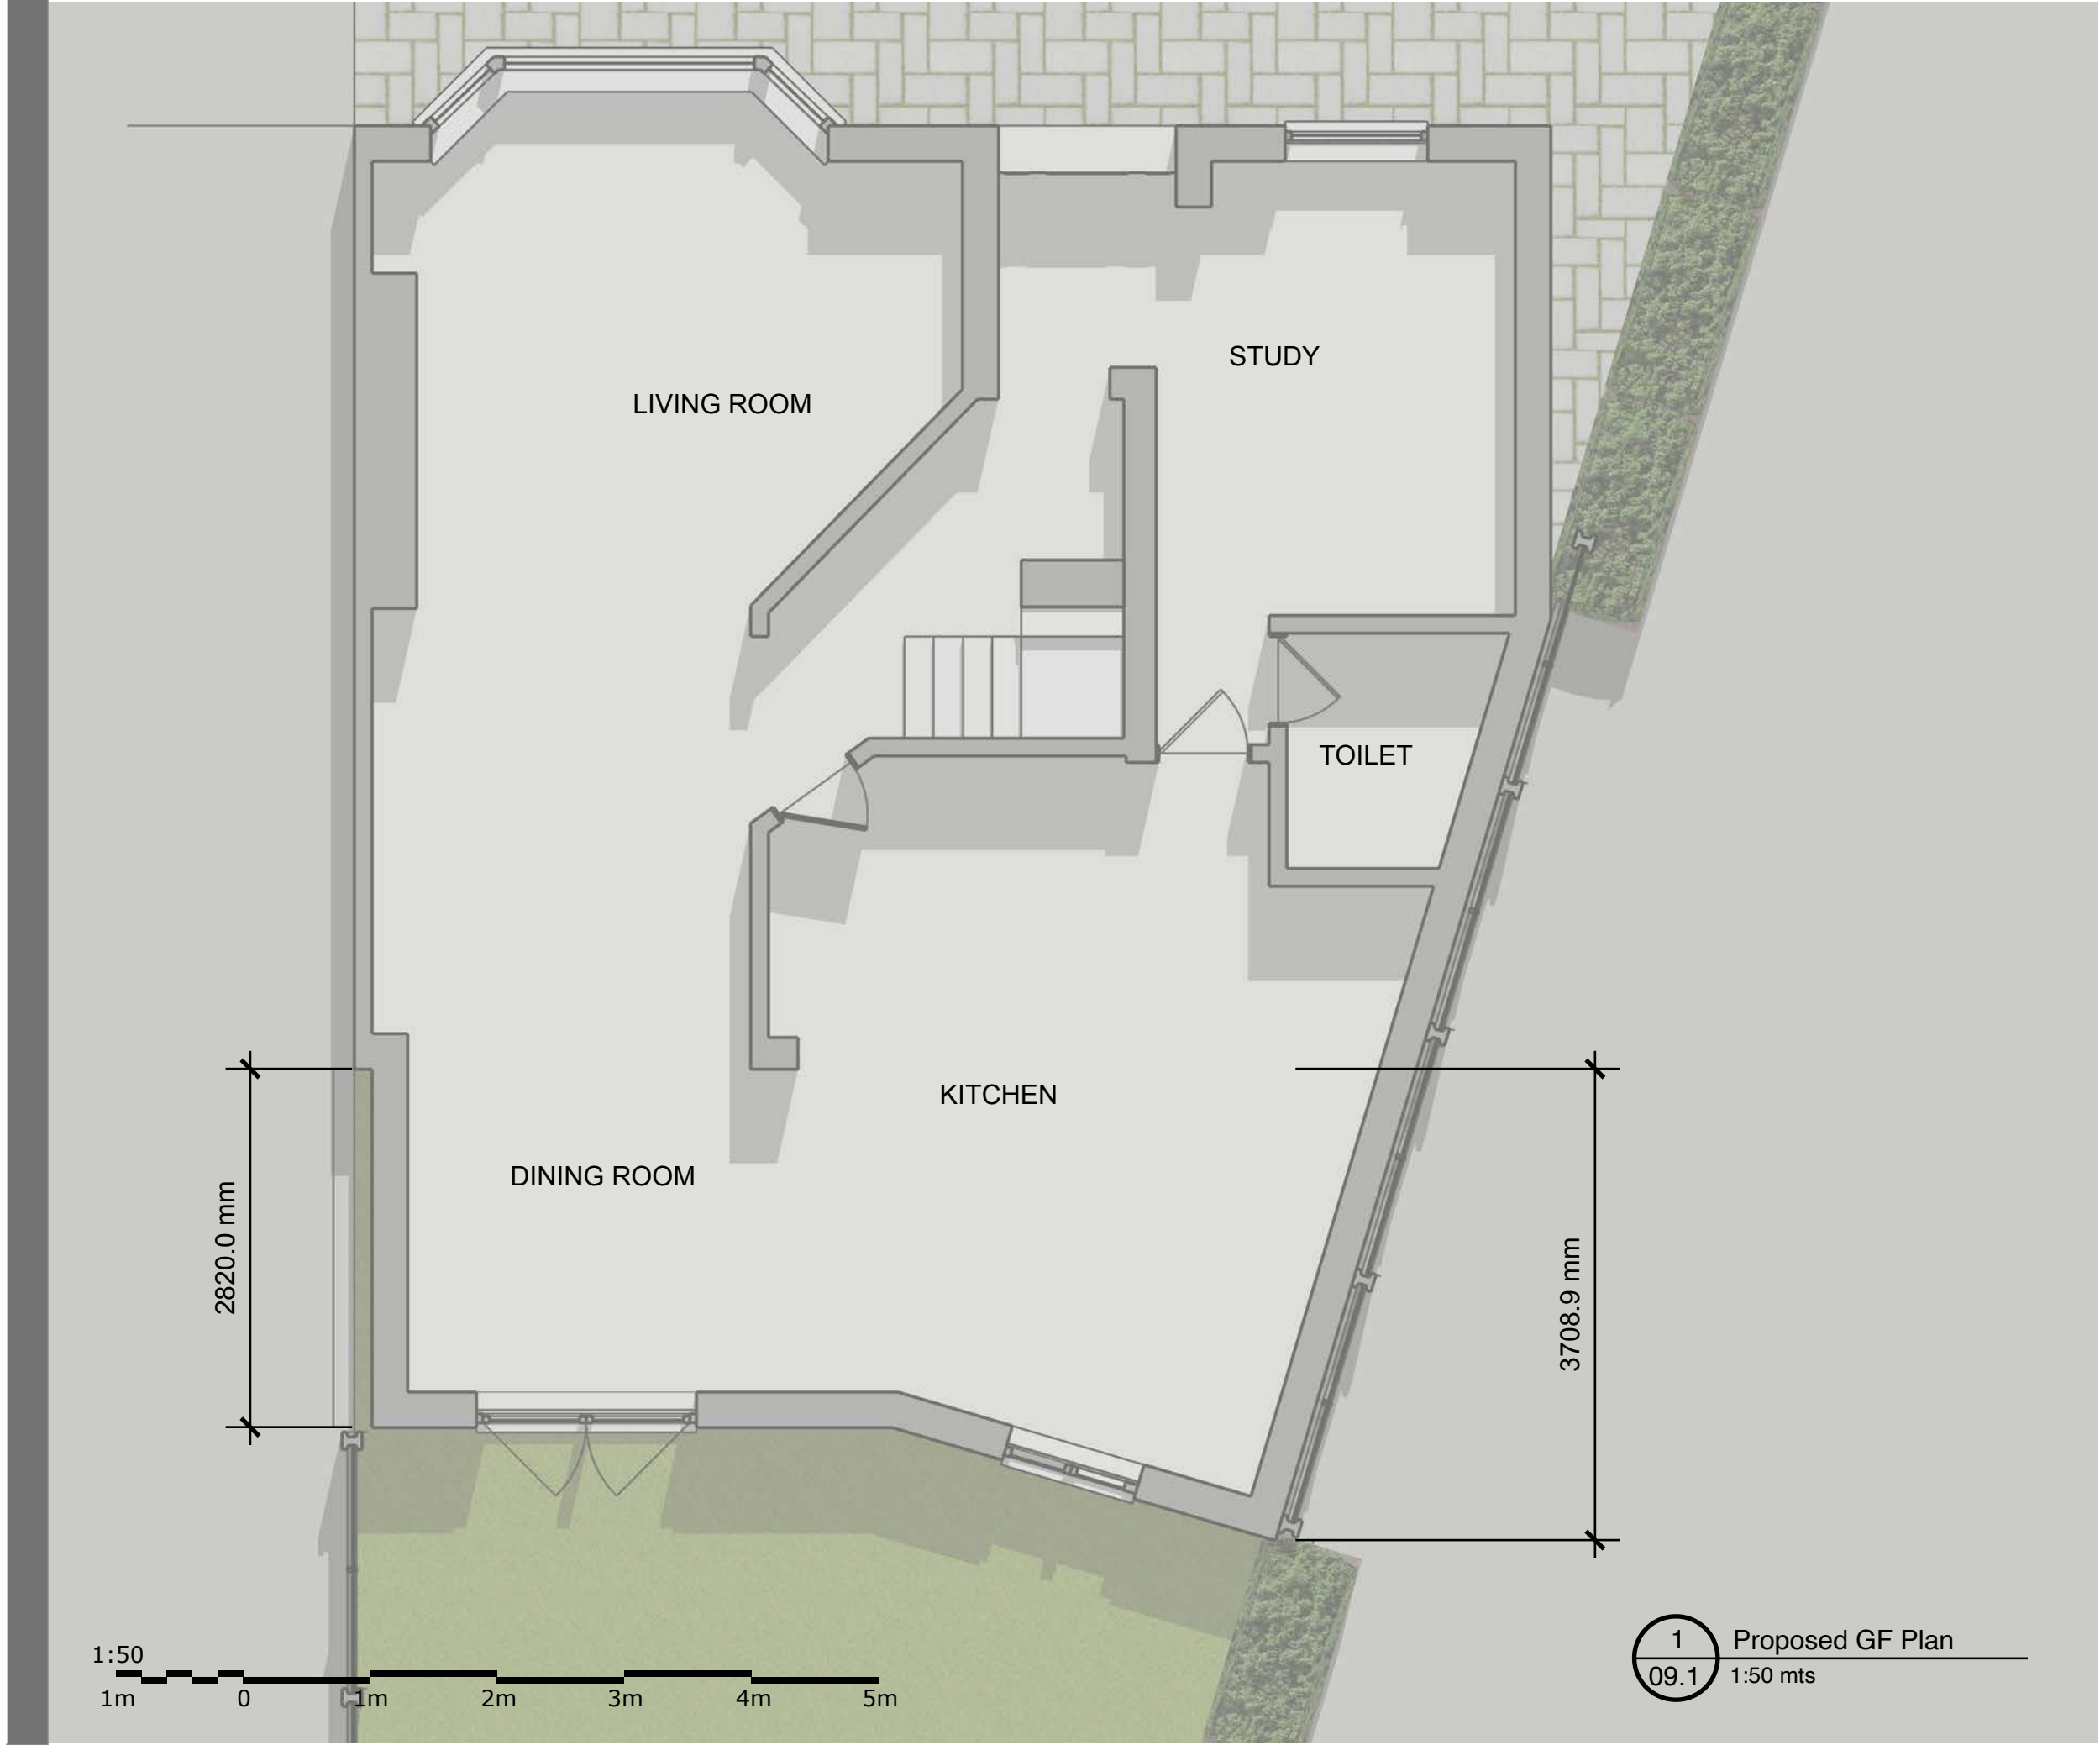

CLIENT

Mr P Fauldes & Ms E Bishop

PROJECT

Extension to

3 Dronfield Road

M22 4AW

DOCUMENT DATE

9/09/20

REV#

V.01

DOCUMENT PHASE

Planning documents

DOCUMENT NAME

Proposed Floor Plans

DOCUMENT PLOT SIZE

A3

This information is confidential and the copyright of Consultancy 58. Consultancy 58 accepts no liability for use of this drawing by parties other than the party for whom it was prepared or for the purposes other than which is stated on the issue sheet. Consultancy 58 provide limited design services, not drawn by a registered architect.

Where dimensions are not given, drawings must be referred back to Consultancy 58. In the event of any conflict between the information contained on this drawing and in any other project document, drawings, specifications, schedules etc. the matter must be referred back to Consultancy 58 for clarification.

All dimensions and conditions are to be checked on site by the contractor prior to preparing designs, drawings, calculations, etc. or commencing any work. The contractor is responsible for checking that there is no conflict between site dimensions and drawn dimensions.

1:50

1m01m2m3m4m5m

1

09.2

Proposed FF Plan

1:50 mts



CLIENT
Mr P Fauldes & Ms E Bishop

PROJECT
**Extension to
3 Dronfield Road
M22 4AW**

DOCUMENT DATE
9/09/20

REV#
V.01

DOCUMENT PHASE
Planning documents

DOCUMENT NAME
Proposed Floor Plans

DOCUMENT PLOT SIZE
A3

This information is confidential and the copyright of Consultancy 58. Consultancy 58 accepts no liability for use of this drawing by parties other than the party for whom it was prepared or for the purposes other than which is stated on the issue sheet. Consultancy 58 provide limited design services, not drawn by a registered architect.

Where dimensions are not given, drawings must be referred back to Consultancy 58. In the event of any conflict between the information contained on this drawing and in any other project document, drawings, specifications, schedules etc. the matter must be referred back to Consultancy 58 for clarification.

All dimensions and conditions are to be checked on site by the contractor prior to preparing designs, drawings, calculations, etc. or commencing any work. The contractor is responsible for checking that there is no conflict between site dimensions and drawn dimensions.