

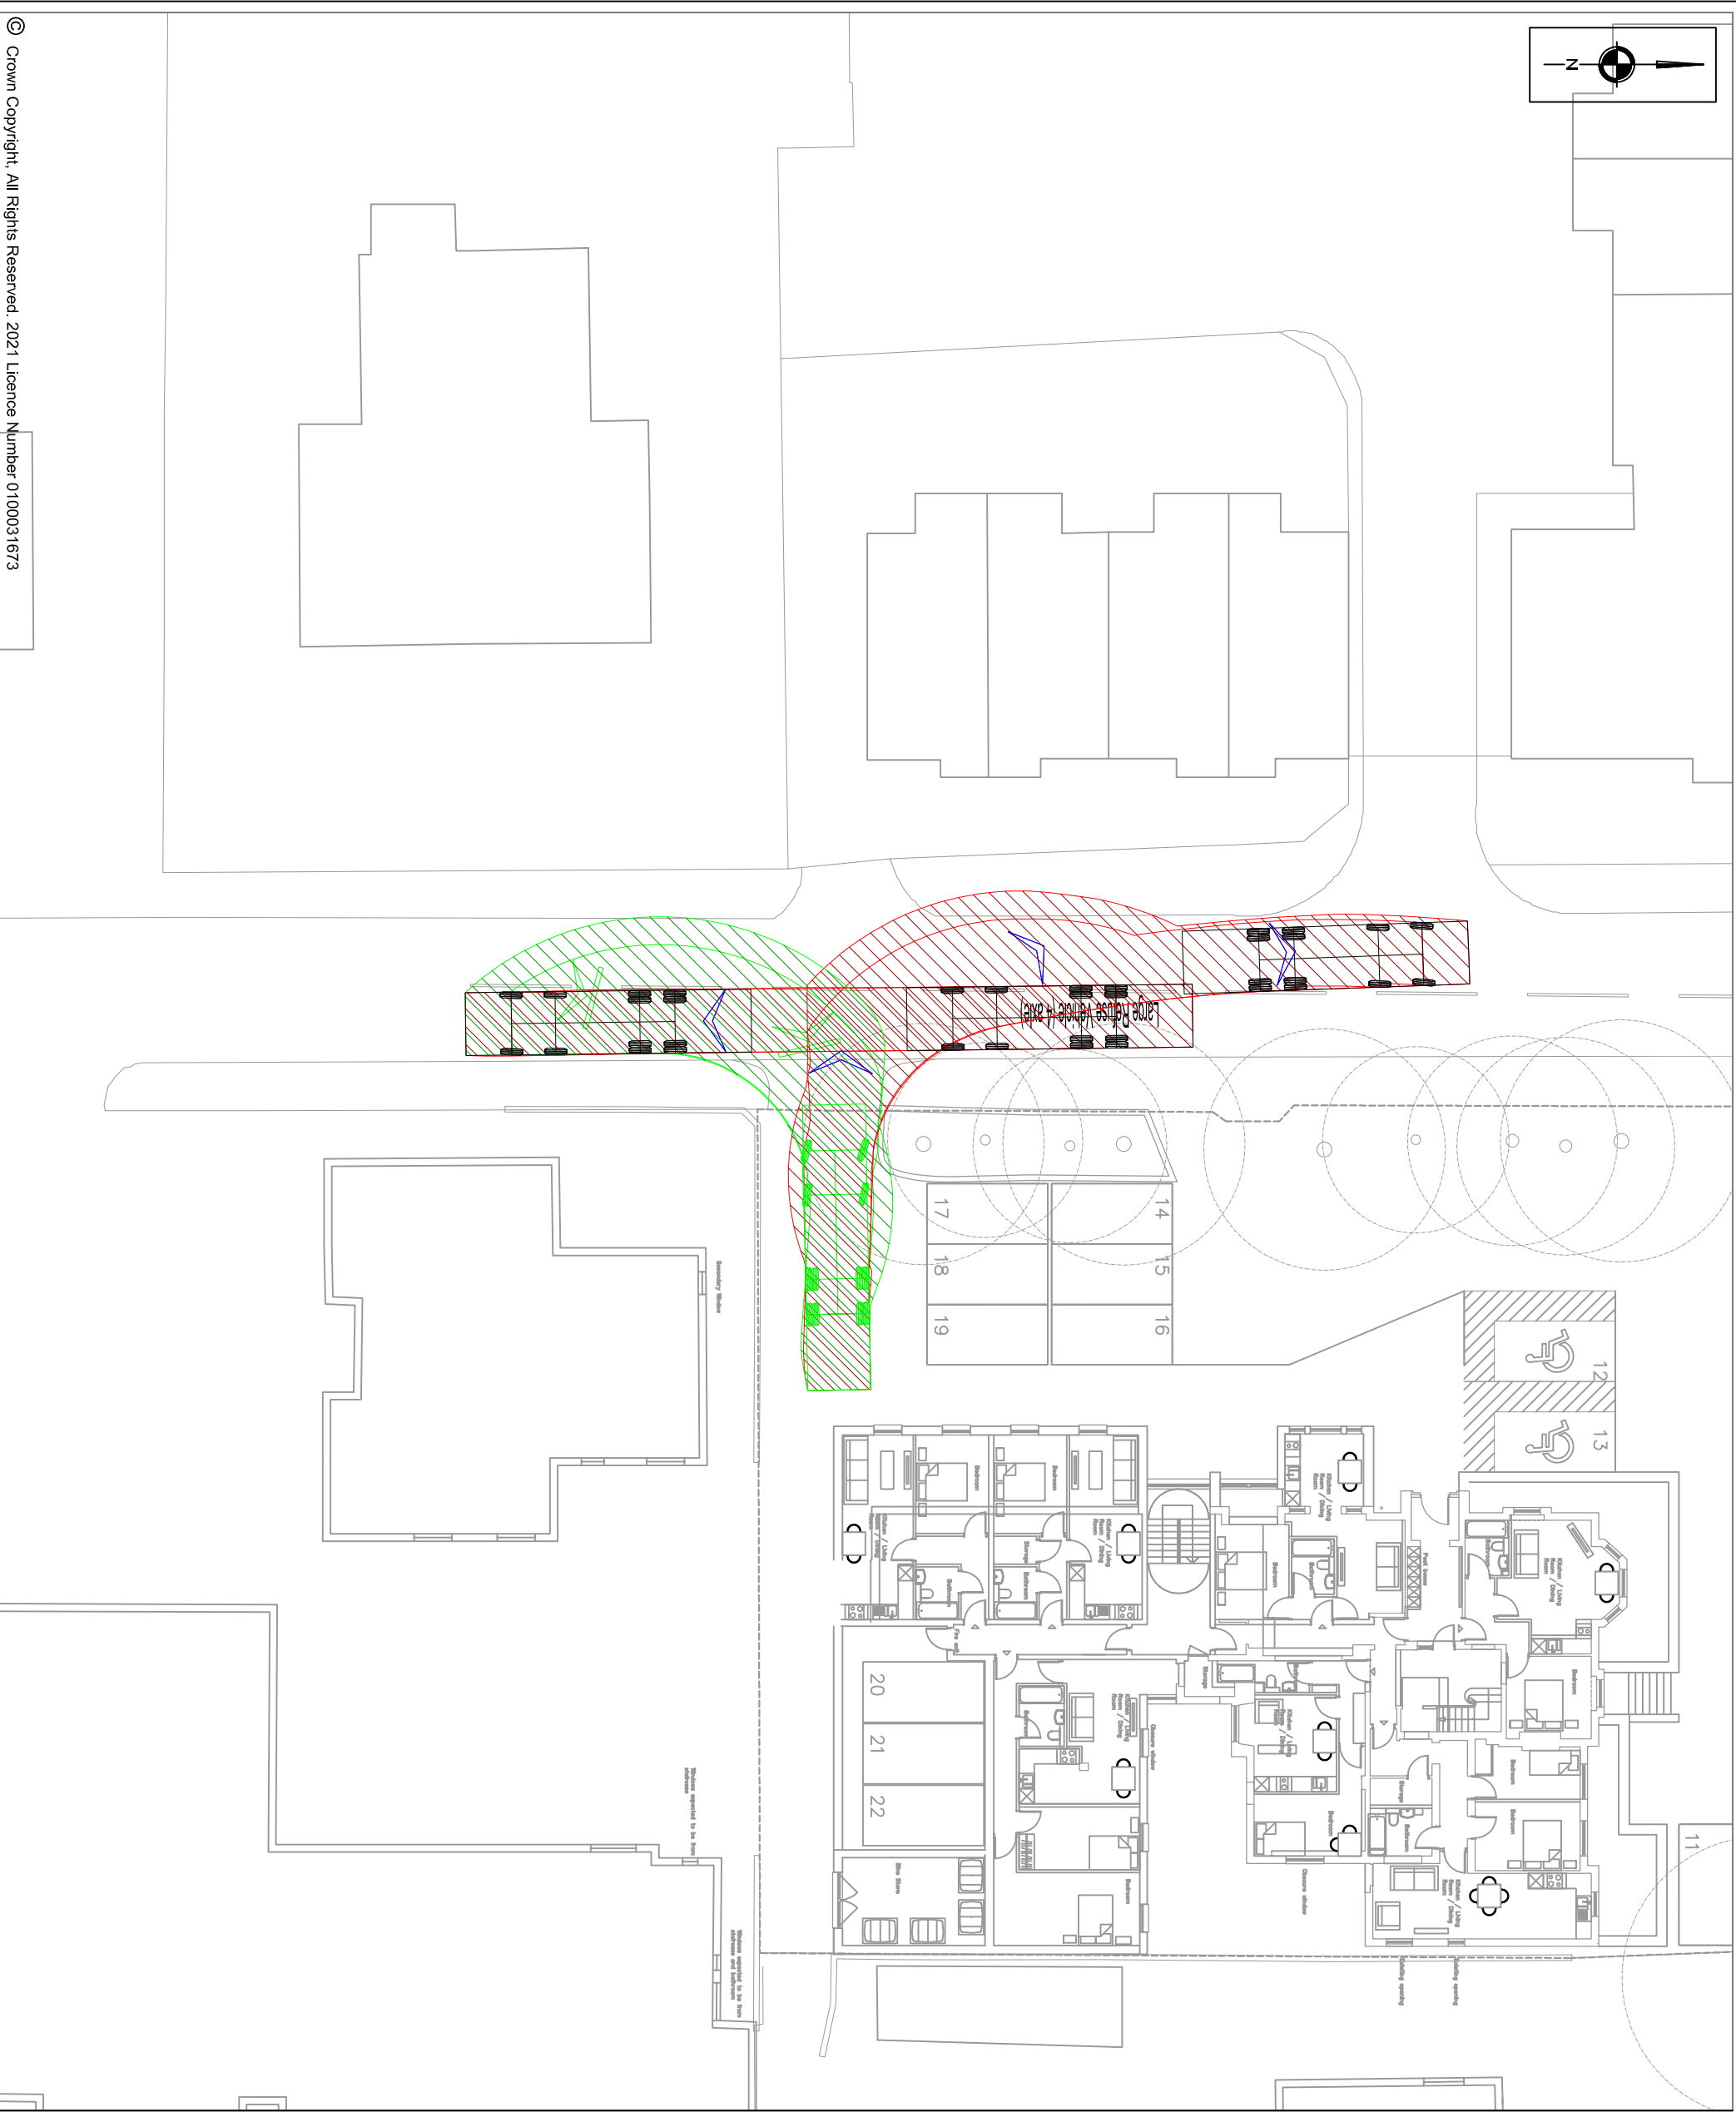


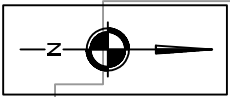


NOTES

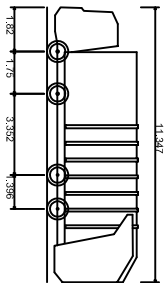

Large Refuse Vehicle (4 axle)
Overall Length 11.347m
Overall Width 3.352m
Min Body Ground Clearance 1.175m
Track Width 1.956m
Lock to lock time 6.005
Wall to Wall Turning Radius 11.330m

REVISIONS

REV	DESCRIPTION	DATE	BY
-	-	-	-

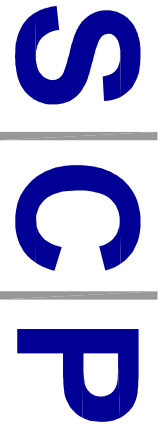

Transportation Planning : Infrastructure Design

Calwyn Chambers, 19 York Street, Manchester, M2 3BA, Tel 0161 832 4400,
www.scptransport.co.uk, Email info@scptransport.co.uk

Client Name:

T&A TEXTILE AND HOSIERY LIMITED

Project Title:

8 POLYGON ROAD, CRUMPSALL,
MANCHESTER

Drawing Title:

SWEPT PATH ANALYSIS

Drawn By:	MC	Date:	14.05.2021
-----------	----	-------	------------

Checked:	MD	Scale:	1:250 @ A3
----------	----	--------	------------

Status:	PLANNING	Approved/Unapproved:	-
---------	----------	----------------------	---

Drawing No.	SCP/200772/ATR01	Rev.	-
-------------	------------------	------	---