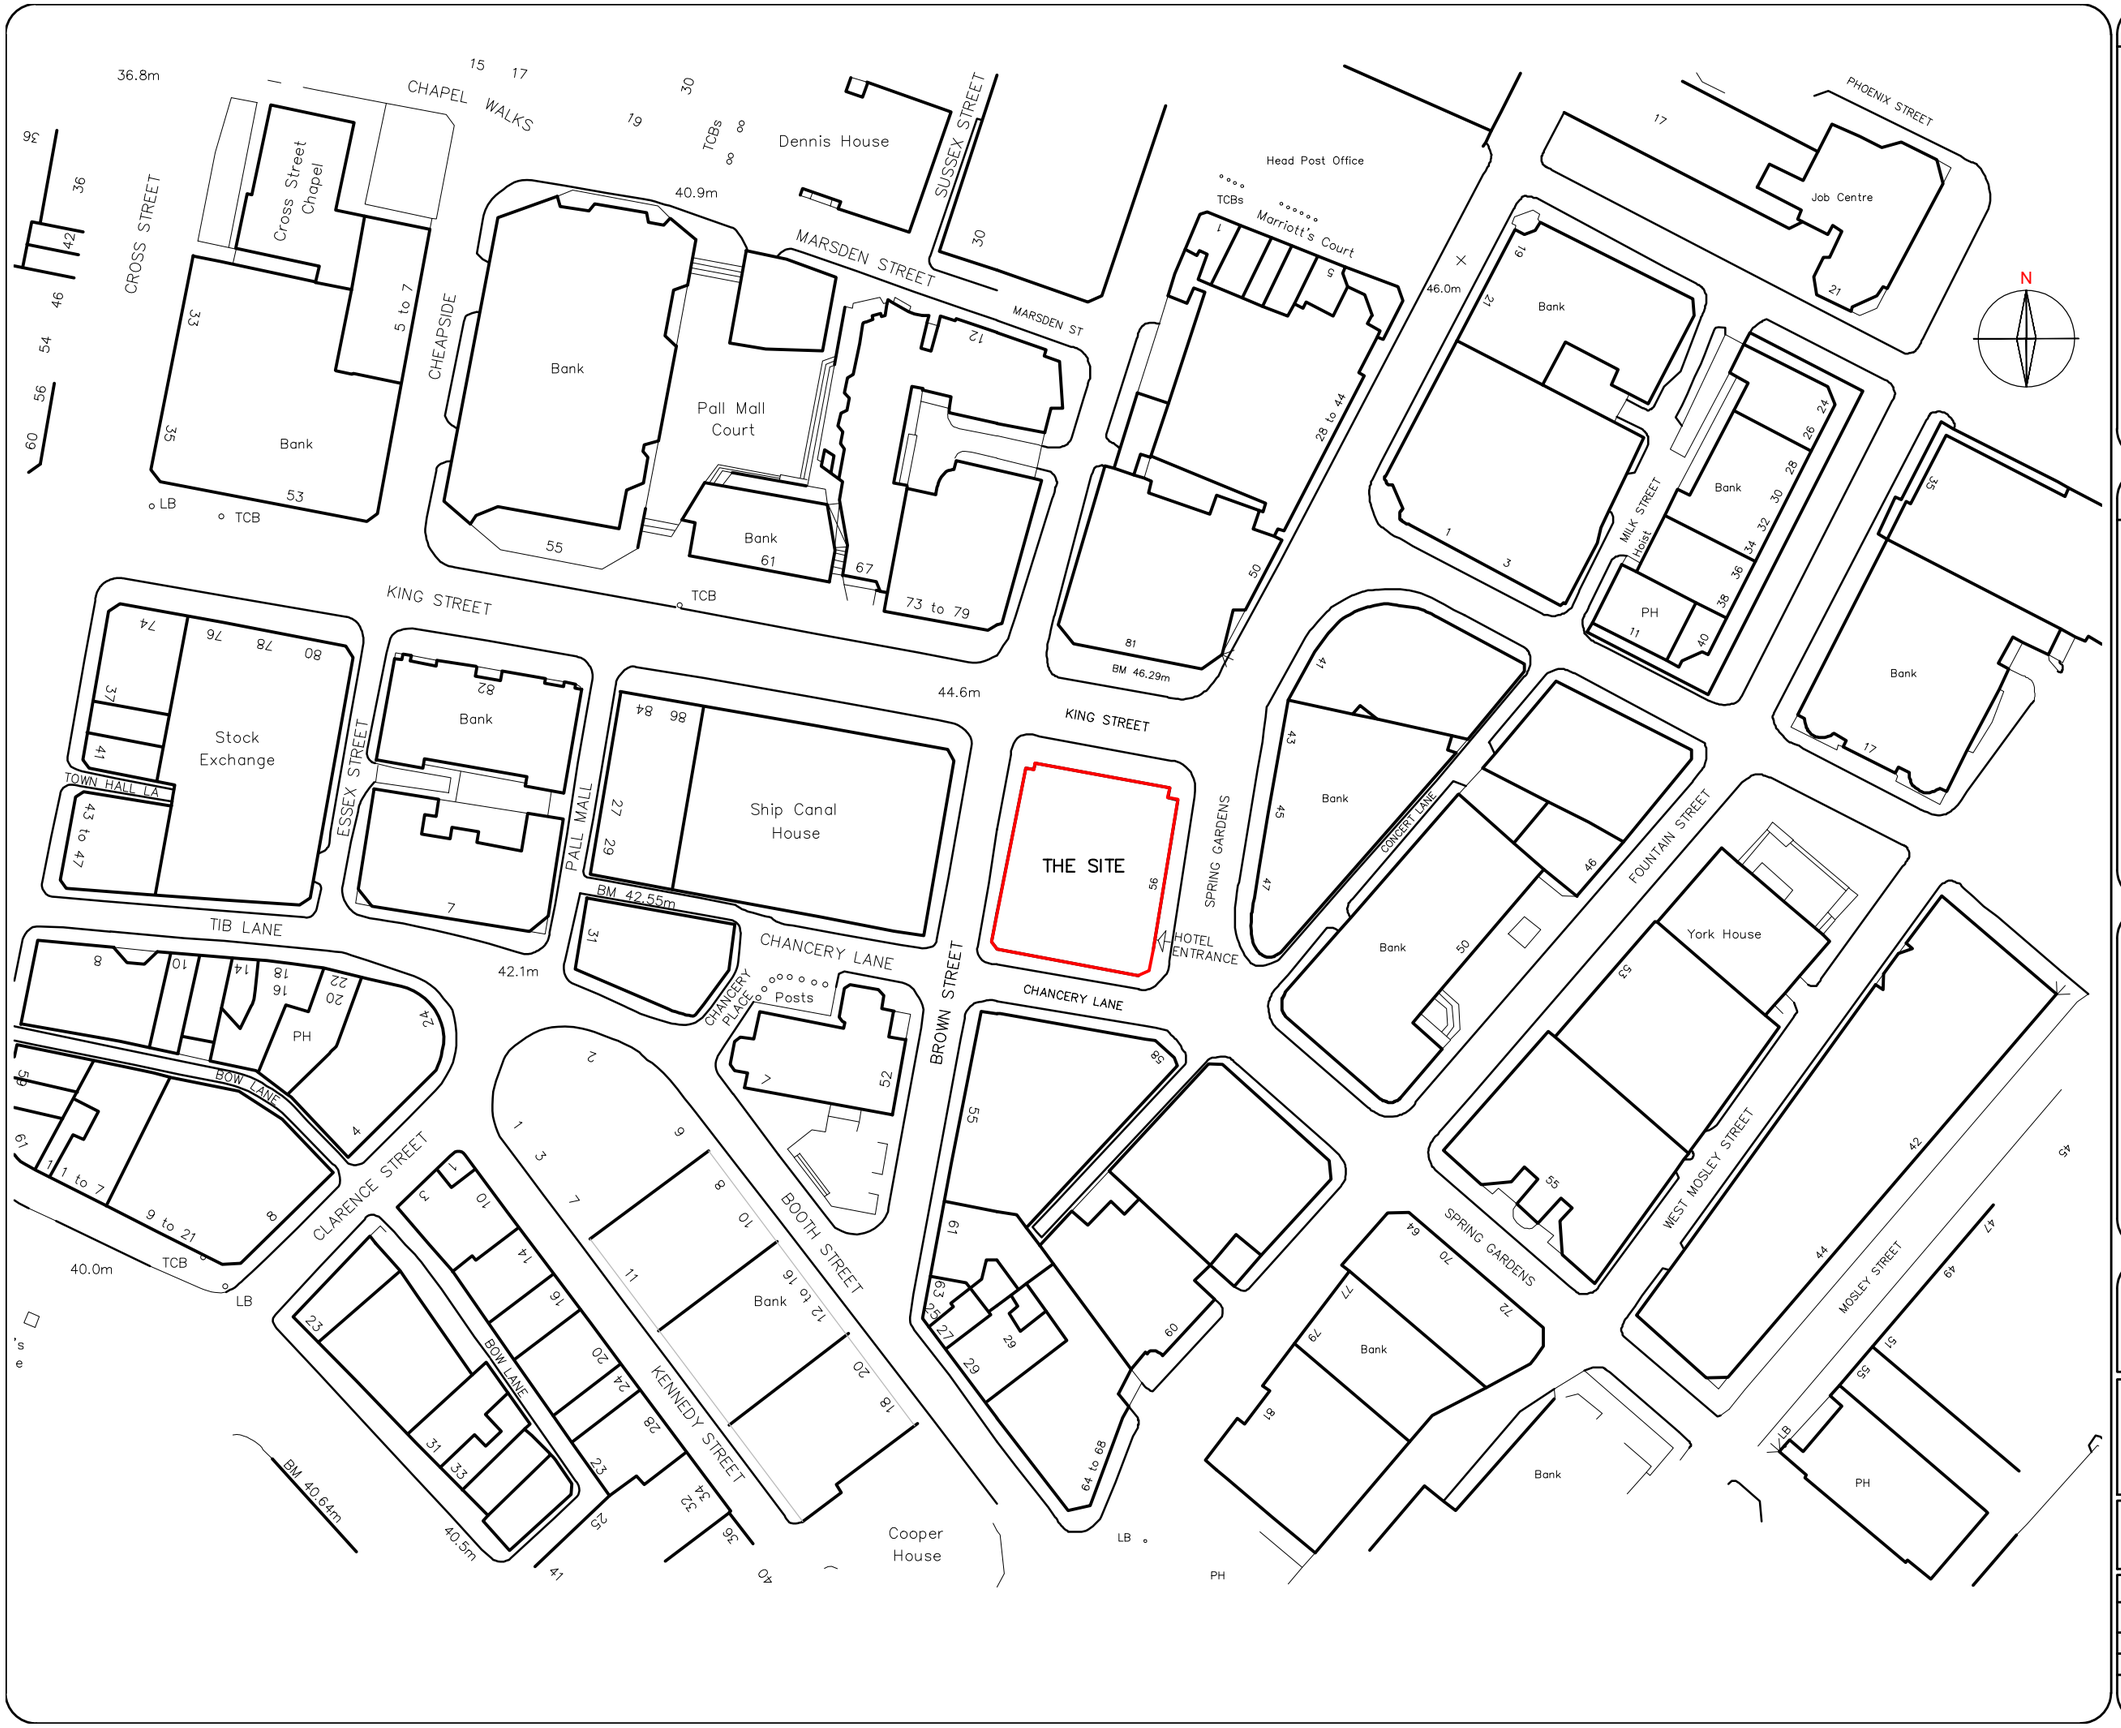

COPYRIGHT RESERVED

Notes

Revisions

Rev	Date	Descriptions

BUILDING MANAGEMENT SERVICES LTD

Huddersfield Road
Elland, West Yorkshire
HX5 9BW
TELEPHONE : ELLAND (01422) 371616
FAX No : (01422) 376717
Email mail@bms-ltd.freeserve.co.uk

Building Management Services

Client

Project
PROPOSED BASEMENT WORKS
100 KING STREET, SPRING GARDENS
MANCHESTER

Sheet
LOCATION PLAN

Drawn	N.D. JORDAN	Date	JUNE 17
Scales	1:1000 @ A3		
Drawing No	M3015-102		