

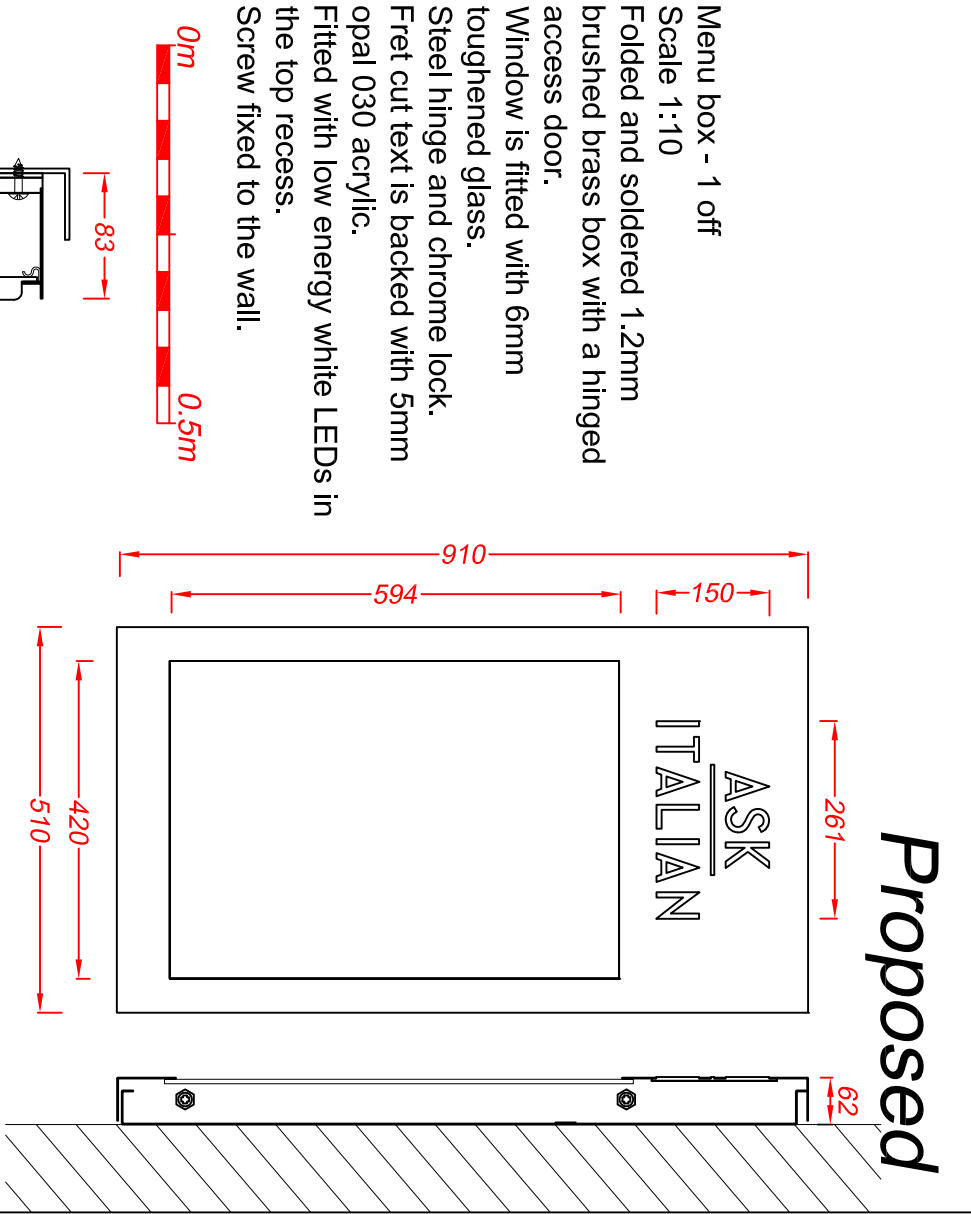
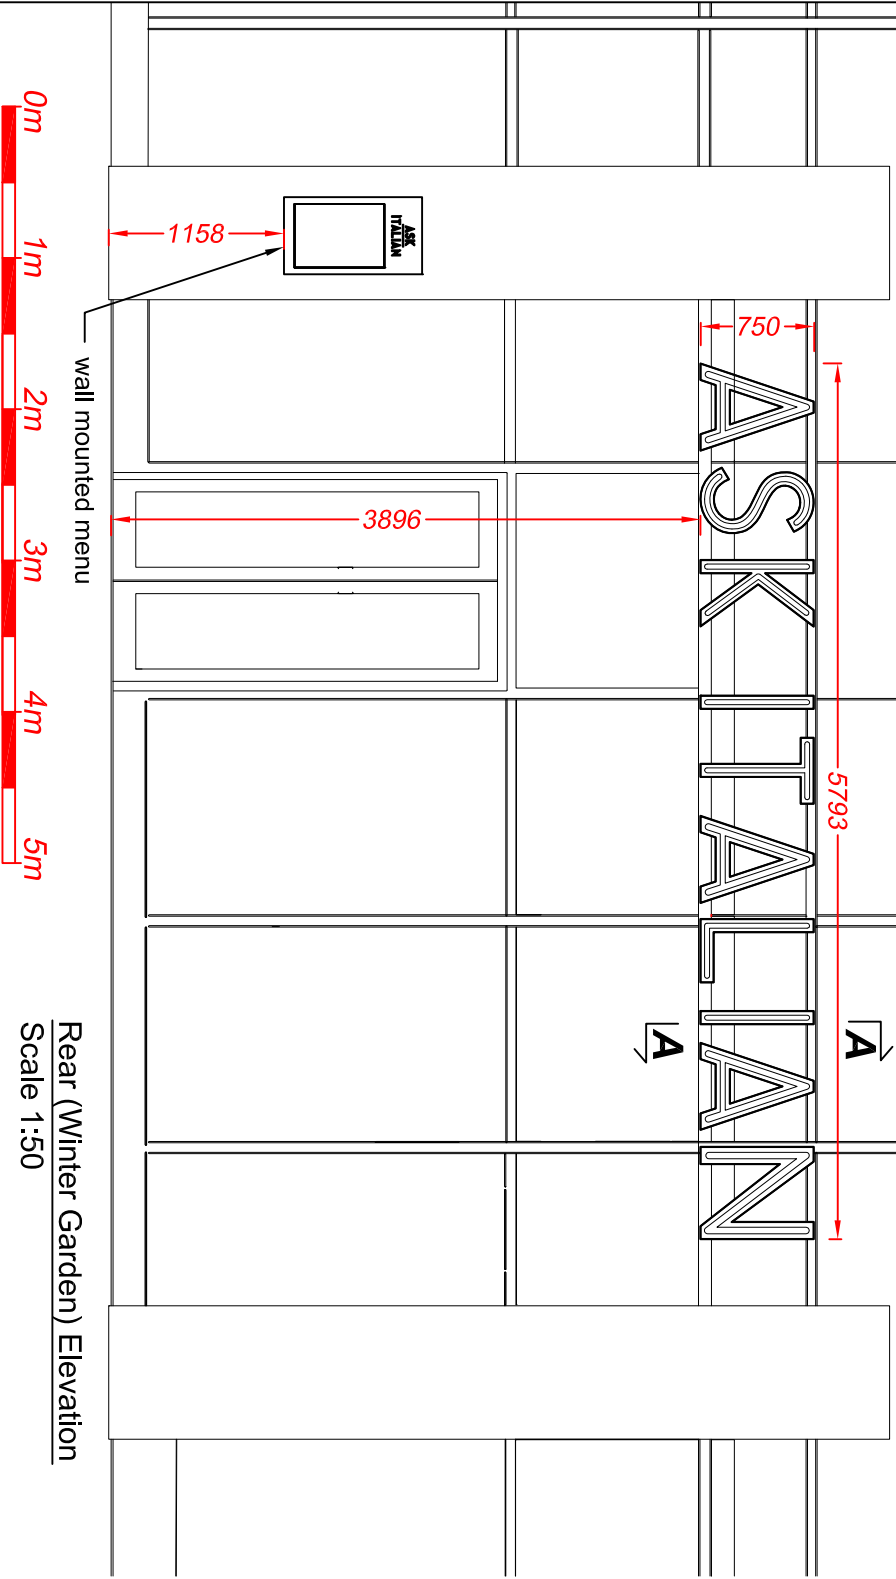


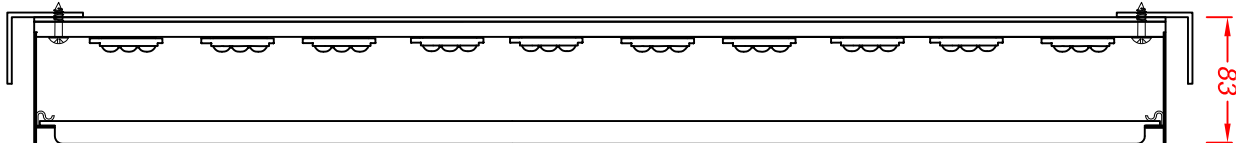

Menu box - 1 off
Scale 1:10
Folded and soldered 1.2mm
brushed brass box with a hinged
access door.
Window is fitted with 6mm
toughened glass.
Steel hinge and chrome lock.
Fret cut text is backed with 5mm
opal 030 acrylic.
Fitted with low energy white LEDs in
the top recess.
Screw fixed to the wall.

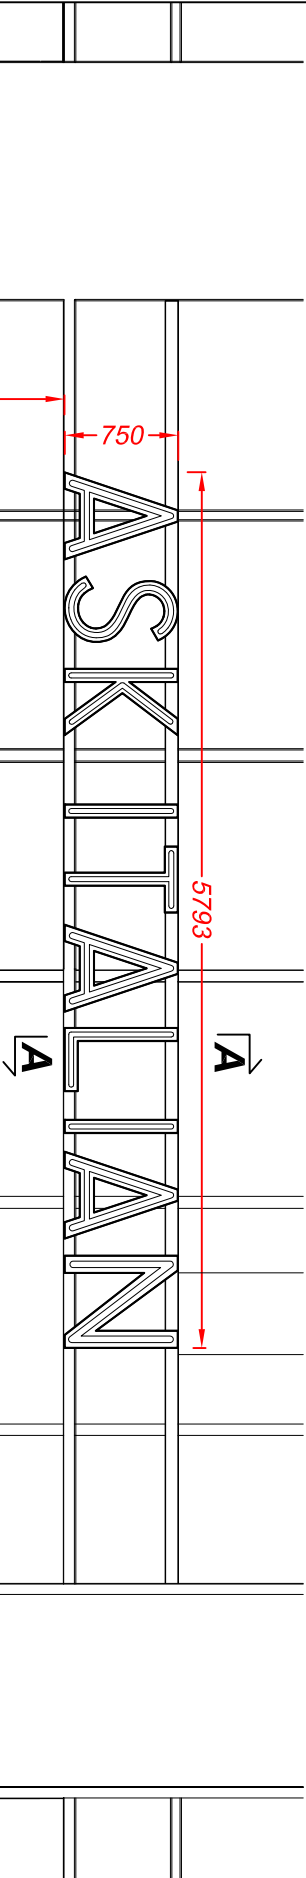

Section A-A through the text
Scale 1:5
Built-up letters have 1.2mm brushed
brass face rims and returns.
Faces are set back within the return
for an open trough effect.
Bull-nosed 15mm opal 030 acrylic
lines push through the faces.
Rebated 10mm opal 030 acrylic
backs are fitted with low energy
white LEDs for face and halo
illumination.
Backs are screw fixed to the existing
horizontal rails.

	
Technical Signs	
Floor 1 - Unit 3	
Hillie Business Centre	
132 St Albans Road	
Watford, Herts, WD24 4AE	
Tel: 01923 811999	
Fax: 01923 811998	
E-mail: Info@technicalsigns.co.uk	
Client Ask	
Address/Job details	
One Piccadilly Gardens	
Manchester	
M1 1RG	
Proposed Signage	
Job No	
Drawn by	Date
DN	13/09/21
Scale	Drawing No
As specified (A3)	596444-3
	Rev