



Notes

- THIS DRAWING IS THE COPYRIGHT OF TIER CONSULT LTD AND CANNOT BE REPRODUCED IN ANY FORM WITHOUT WRITTEN CONSENT FROM THE COMPANY.
- THIS DRAWING IS TO BE READ IN CONJUNCTION WITH ALL OTHER RELEVANT ARCHITECTS, ENGINEERS AND SPECIALISTS DRAWINGS TOGETHER WITH THE APPROPRIATE SPECIFICATION.
- ALL DIMENSIONS ARE IN MILLIMETRES UNO, FOR THE PURPOSES OF CONSTRUCTION THIS DRAWING MUST NOT BE SCALED AND ONLY WRITTEN DIMENSIONS USED. IT IS THE CONTRACTOR'S RESPONSIBILITY TO CHECK ALL DIMENSIONS ON SITE PRIOR TO CONSTRUCTION AND ANY DISCREPANCIES TO BE BROUGHT TO THE IMMEDIATE ATTENTION OF THE ENGINEER IN WRITING.
- ALL LEVELS ARE IN METRES UNO & TO OS DATUM.

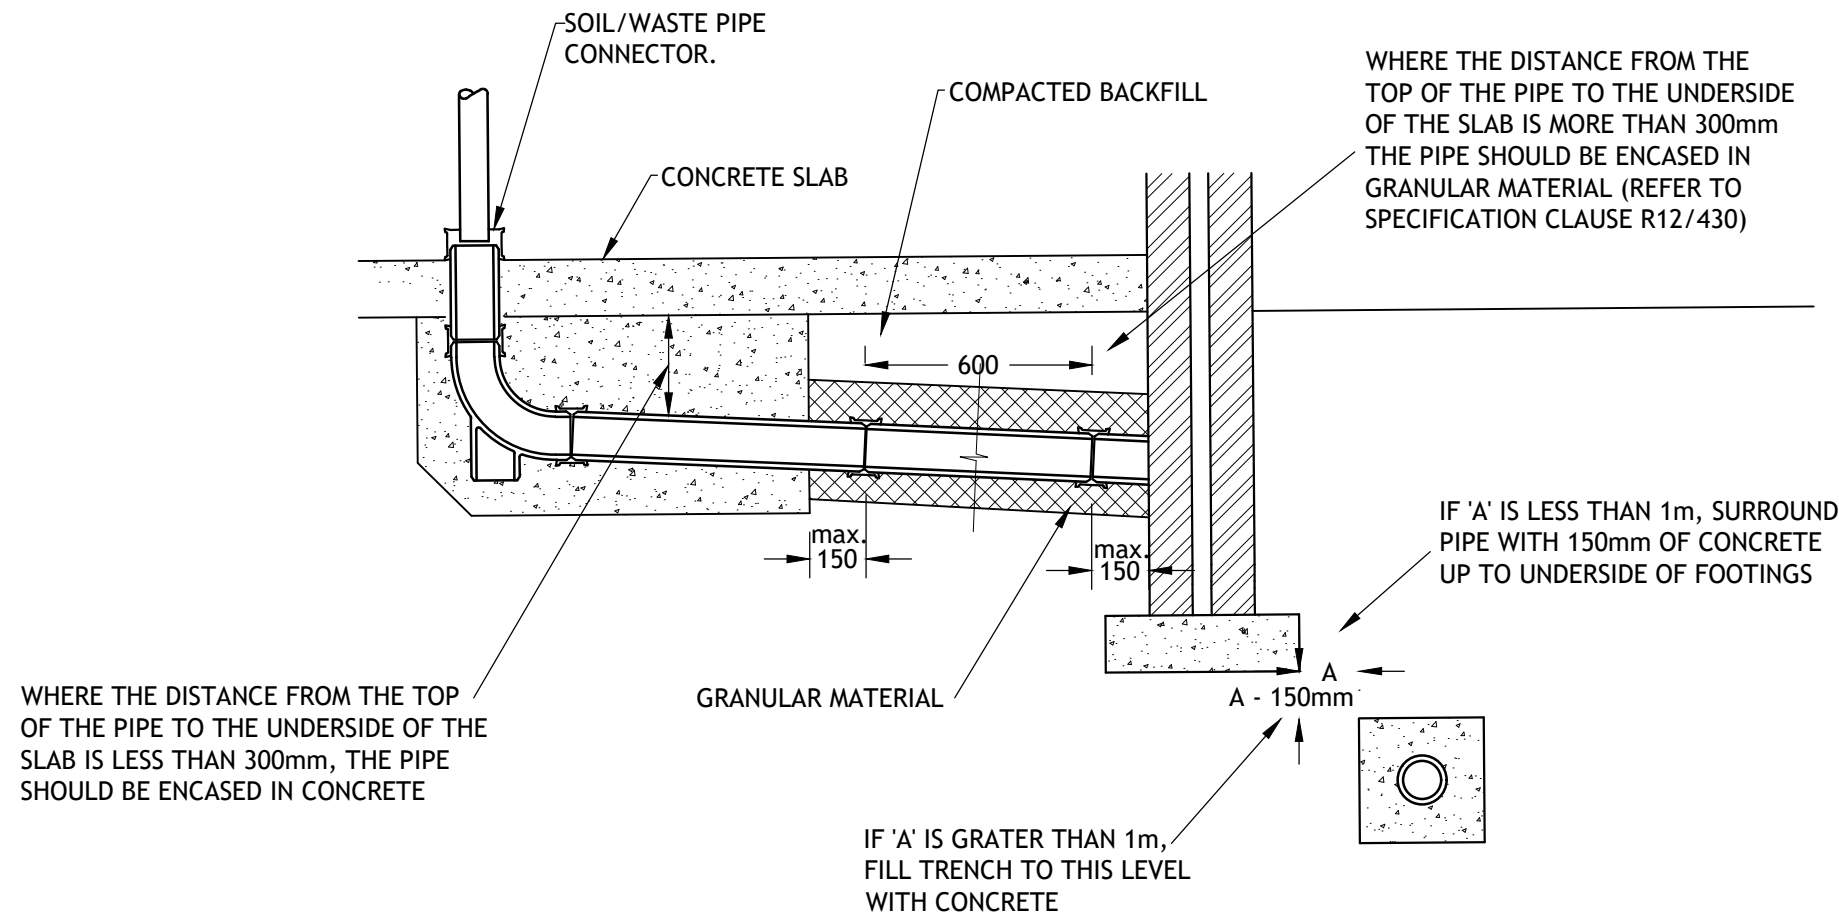


PIPE BEDDING - TYPE W & Y

SCALE 1:20

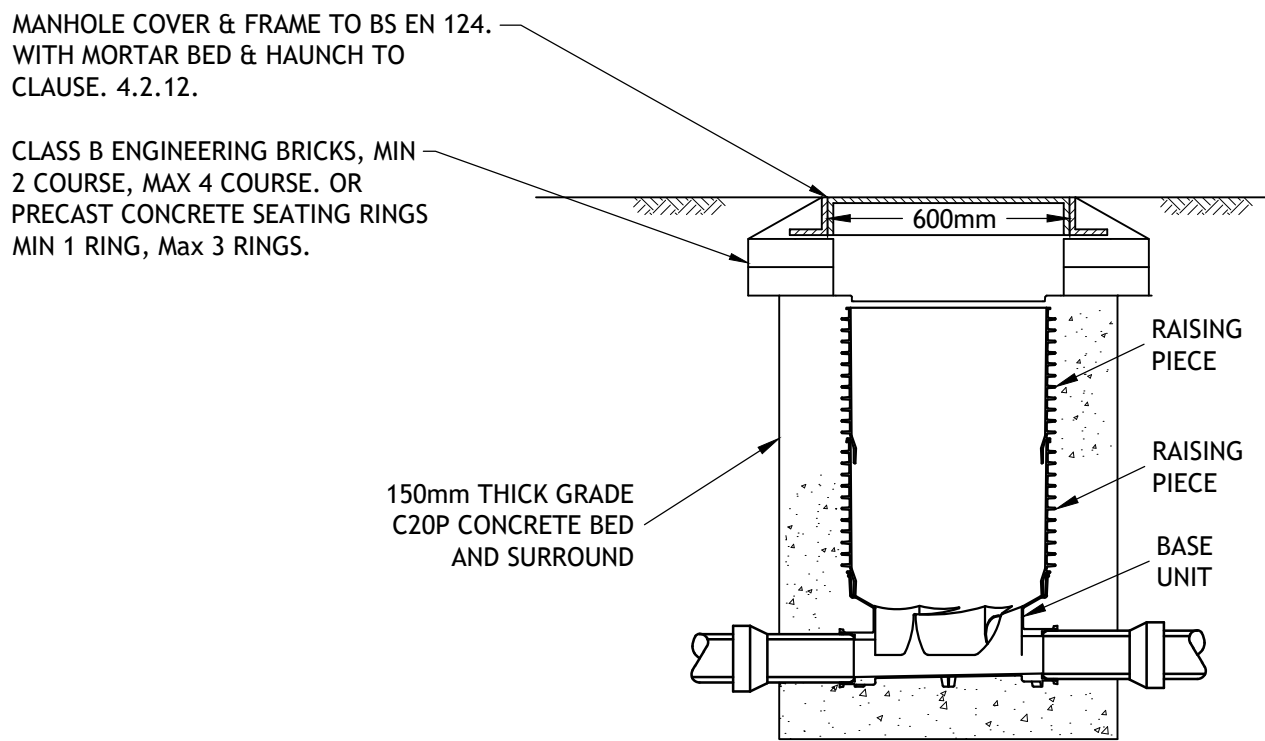


HEAVY DUTY POLYPROPYLENE INSPECTION CHAMBER

SCALE 1:20

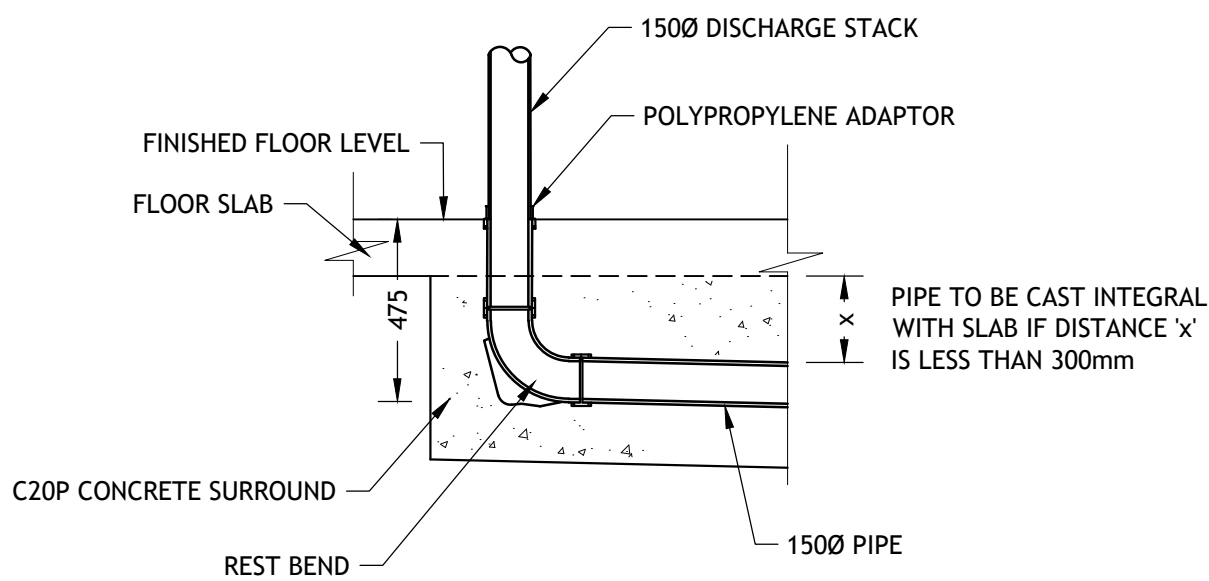


FOUL OUTLET CONNECTION DETAIL

SCALE 1:20

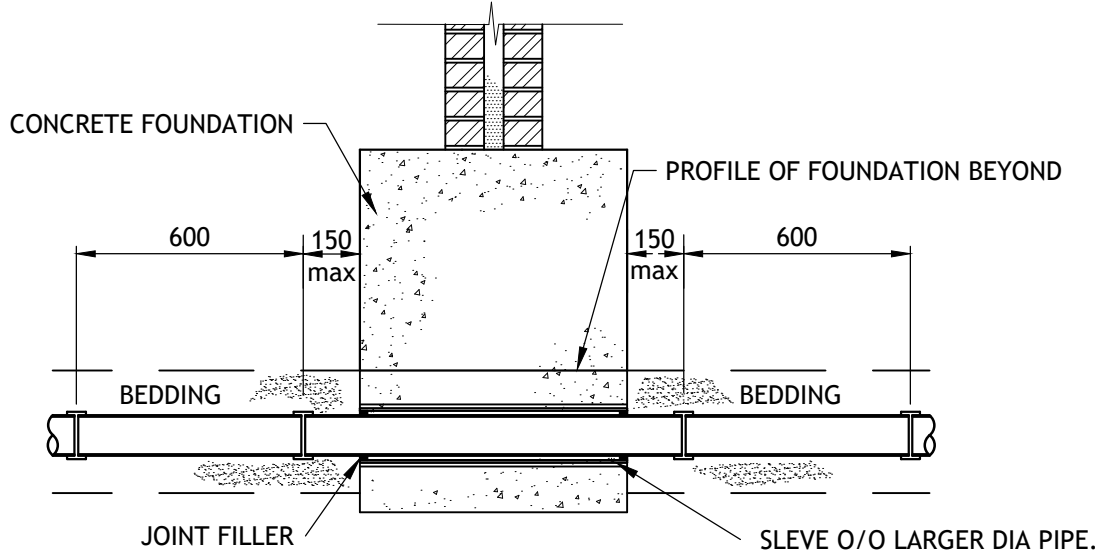


DRAIN PASSING BELOW FOUNDATION

(ENCASE IN CONCRETE BELOW FOOTING)
SCALE 1:20

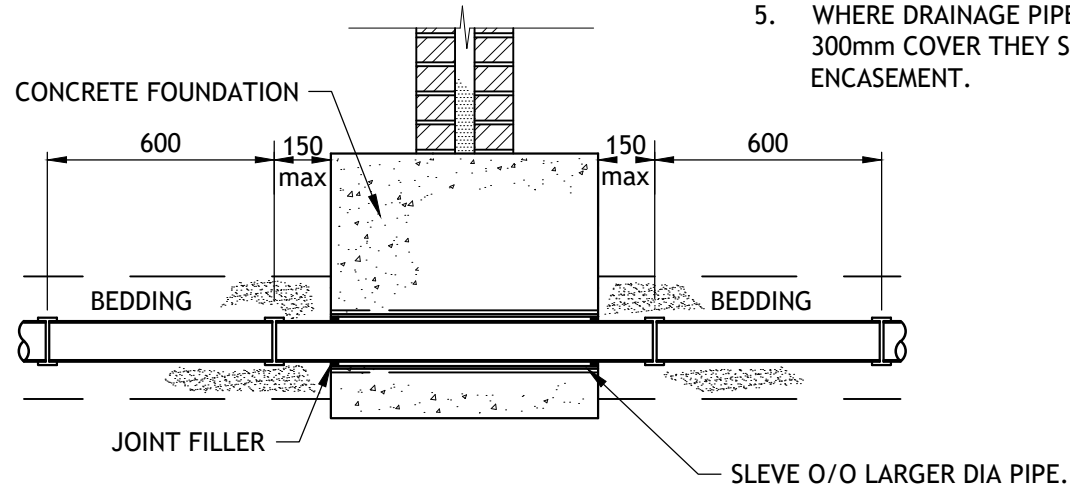


DRAIN PASSING THROUGH FOUNDATION

SCALE 1:20

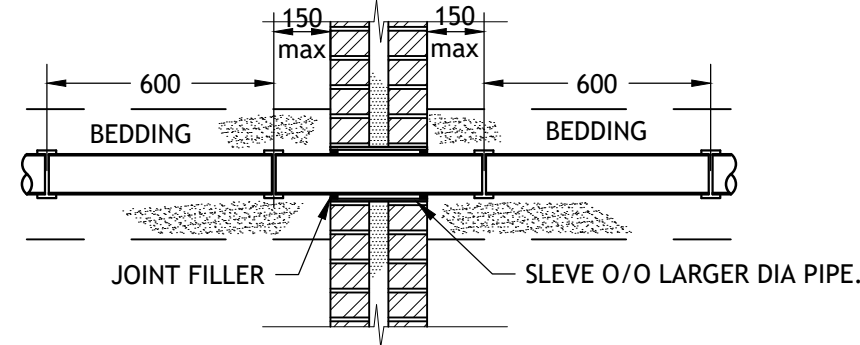

DRAIN PASSING THROUGH WALLS

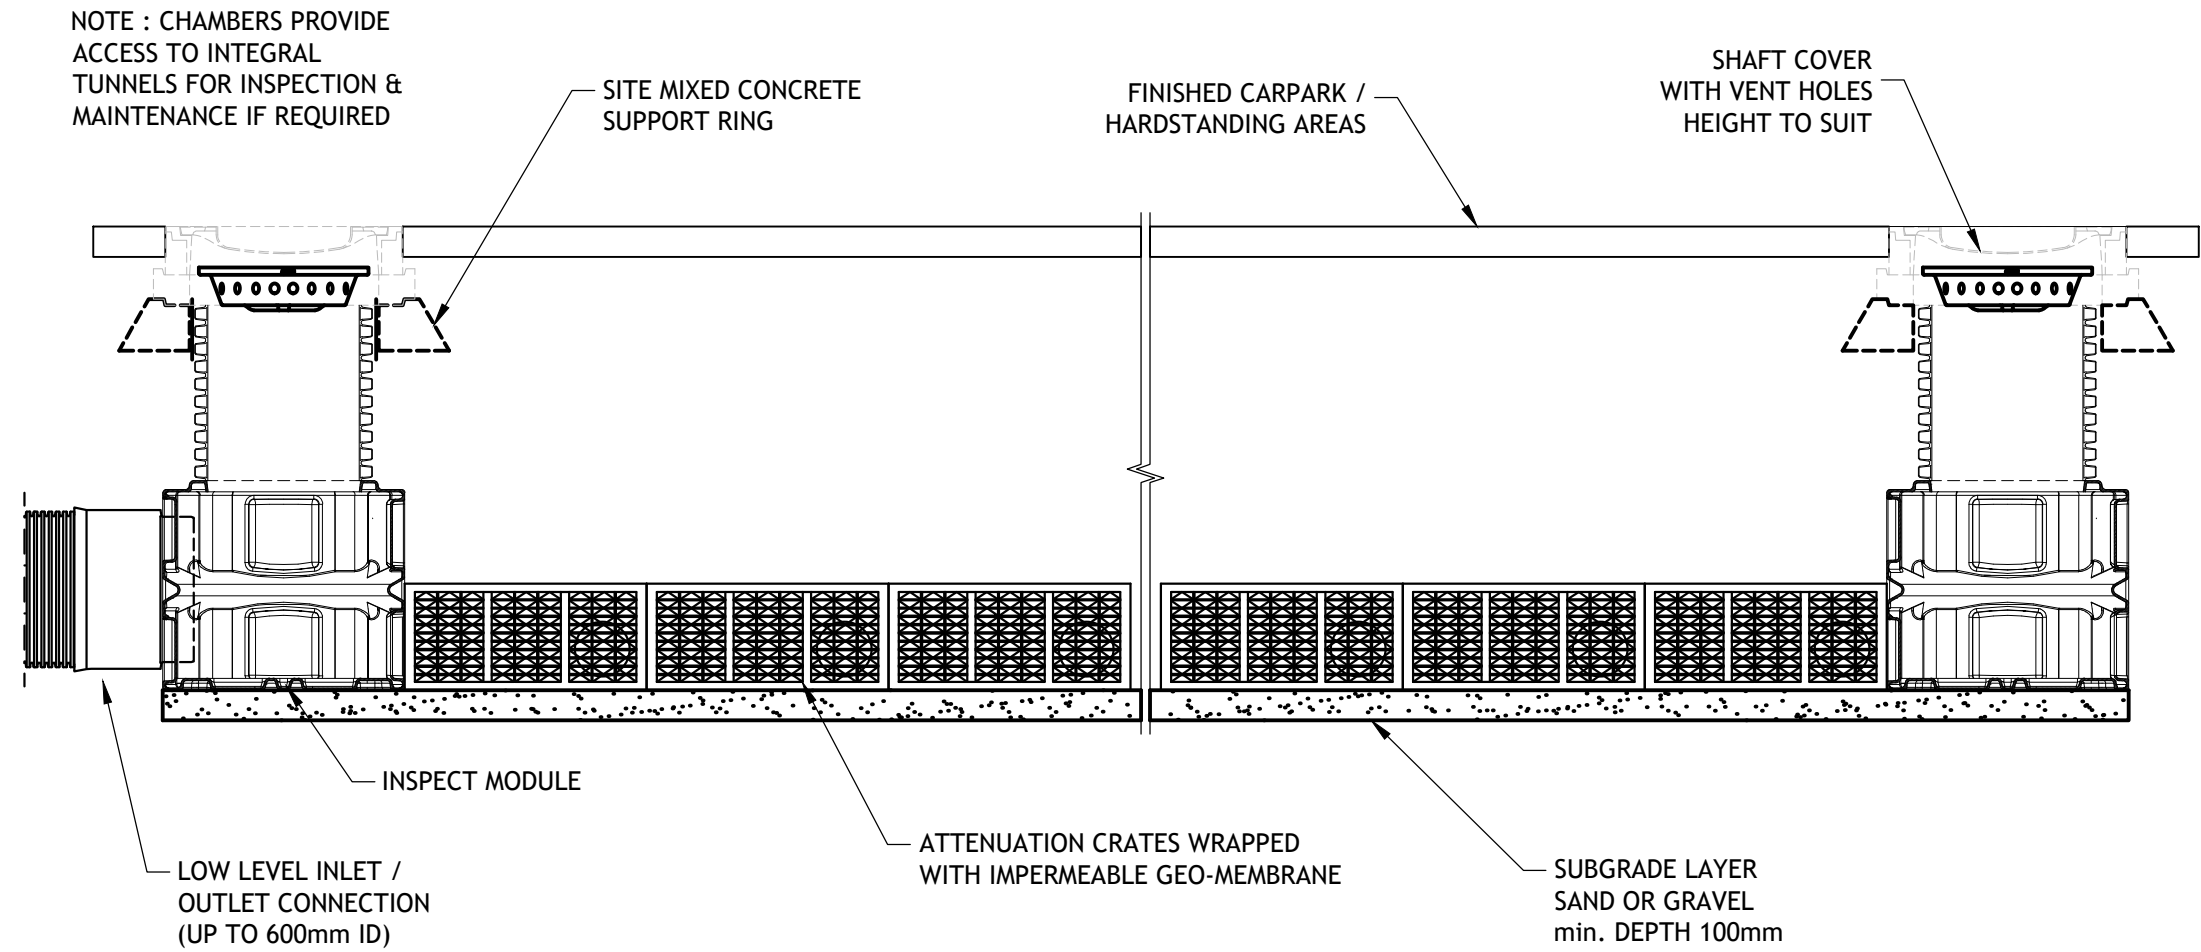

TYPICAL SECTION THROUGH ATTENUATION UNIT

Scale 1:25

P1	18.08.2021	CCF	PRELIMINARY ISSUE	JH	PJB
Rev	Date	By	Description	Chk	App

PRELIMINARY.



TIER CONSULT.
Richmond House,
Sandpiper Court,
Chester Business Park,
Chester | CH4 9QZ
T: 01244 684 900

Client

Project
ASHBROOK MOSS NOOK.

Title
DRAINAGE CONSTRUCTION DETAILS - SHEET 2.

Scale	Drawn	Revision
AS SHOWN@A1	C.C.FITTON	P1
Date	Checked	
06.08.2021	W.N.LLOYD	

Drawing No :
T_21_2463-55-03