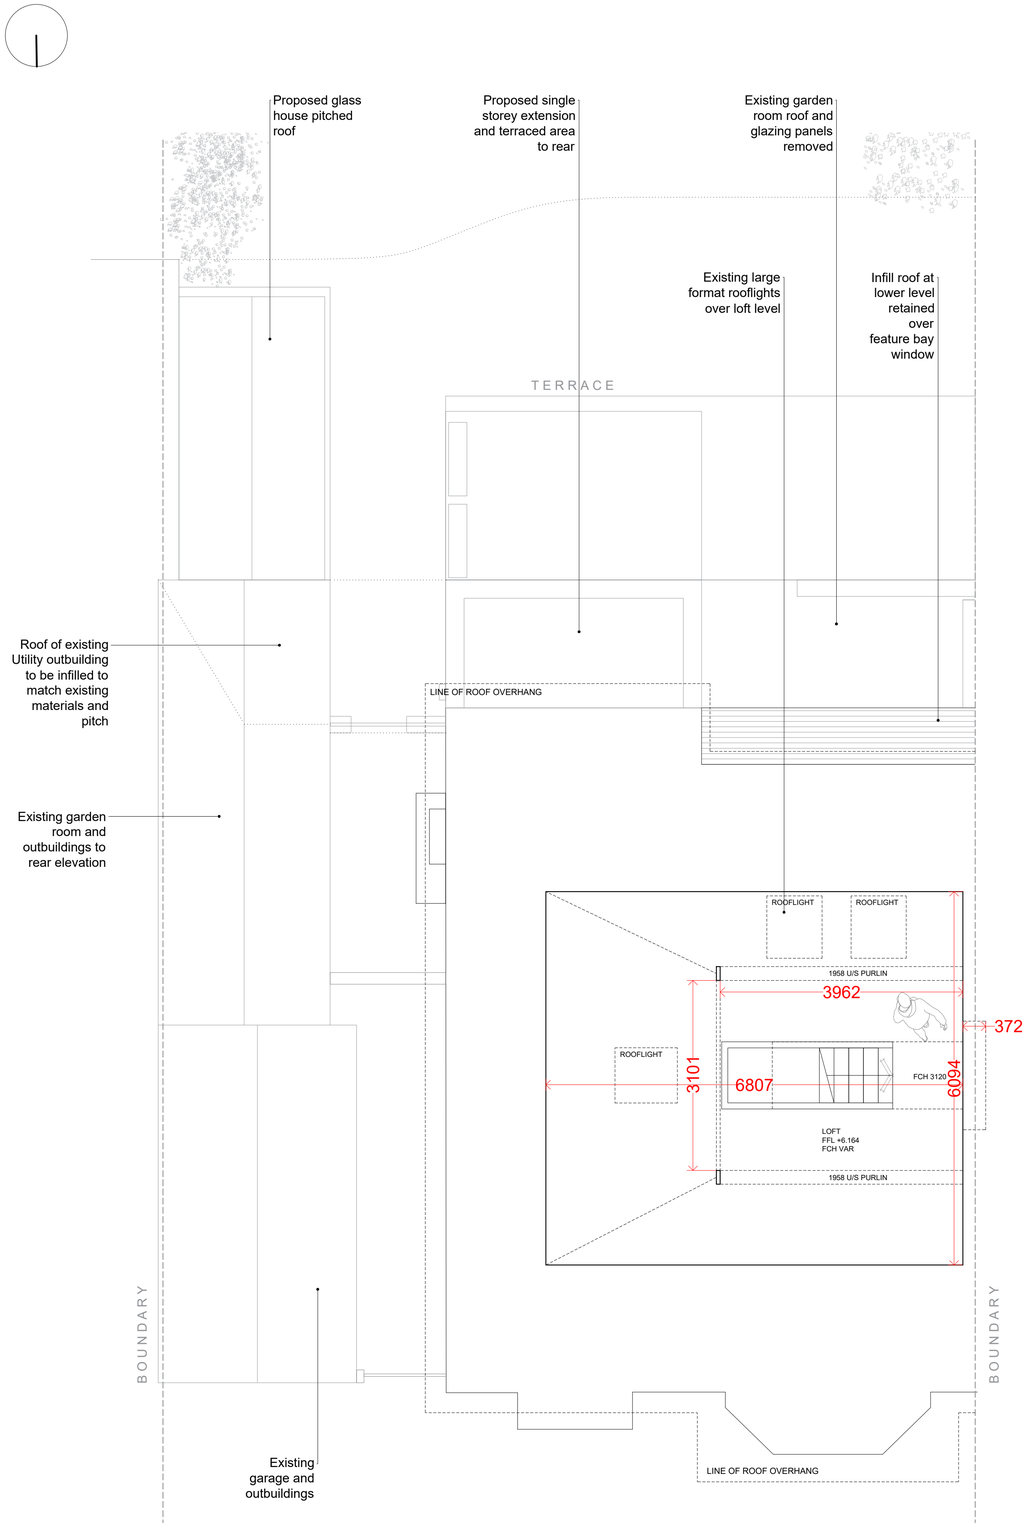

03 PROPOSED LOFT LEVEL PLAN - AS EXISTING | 1:50 @ A3

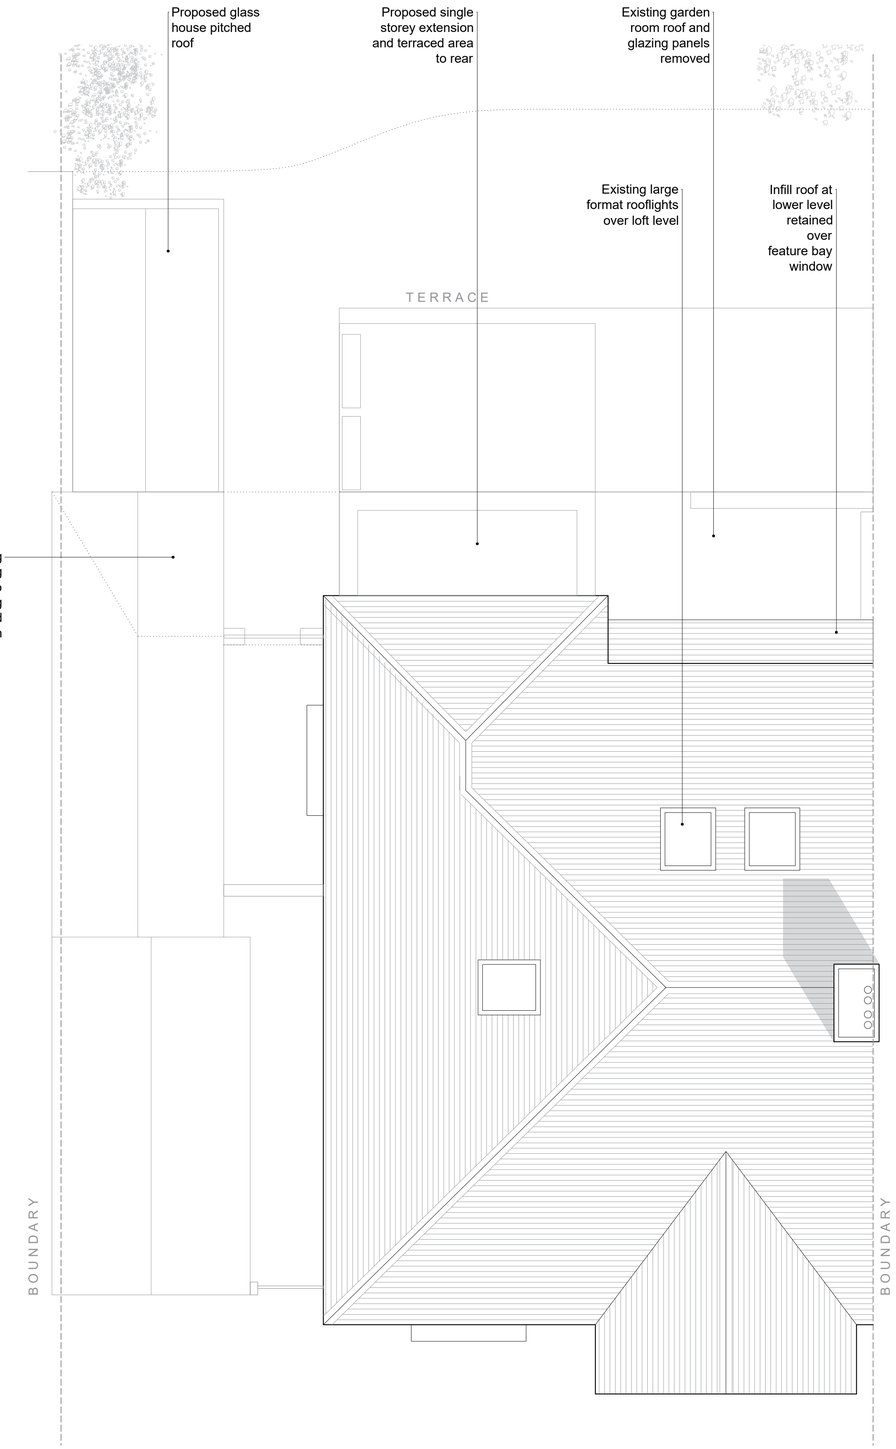

04 PROPOSED ROOF PLAN | 1:50 @ A3

© COPYRIGHT

The copyright in this drawing is vested in Another AI and no licence or assignment of any kind has been, or is, granted to any third party whether by provision of copies or originals of the drawings or otherwise unless otherwise agreed in writing.

DO NOT SCALE FROM THIS DRAWING

The contractor shall check and verify all dimensions on site and report any discrepancies in writing to Another AI before proceeding with work.

FOR ELECTRONIC DATA ISSUE

Electronic data / drawings are issued as "read only" and should not be interrogated for measurement. All dimensions and levels should be read, only from those values stated in text, on the drawing.

AREA MEASUREMENT

The areas are approximate and can only be verified by a detailed dimensional survey of the completed building. Any decisions to be made on the basis of these predictions, whether as to project viability, pre-letting, lease agreements or the like, should include due allowance for the increases and decreases inherent in the design development and building processes. Figures relate to the likely areas of the building at the current state of the design and using the Gross External Area (GEA) / Gross Internal Area (GIA) / Nett Internal Area (NIA) method of measurement from the Code of Measuring Practice, 5th Edition (RICS Code of Practice). All areas are subject to Town Planning and Conservation Area Consent, and detailed Rights to Light analysis.

KEY:

. . . . .	Proposed demolitions
▨	Proposed new walls
I - - - -	Indicative structure TBC by Structural Engineer

REV	DATE	AMENDMENT
A	060921	Notes updated. Issued for Planning Permission
-	030921	Issued for Planning Permission

PROJECT NAME

69 GRANGE AVENUE
LEVENSHULME
MANCHESTER
M19 2FZ

another
ARCHITECTURE + INTERIORS

a: 43 WELLINGTON GROVE, STOCKPORT, SK2 6SL
t: (+44) 07875376954
e: hello@anotherai.co.uk
w: www.anotherai.co.uk

DRAWING

PROPOSED L2 AND ROOF PLANS
GENERAL ARRANGEMENT

SCALE @ A1	DATE	ORIGINATOR	CHECKED	AUTHORISED
1:50	030921	SG	SG	SG

STATUS

PLANNING

DRAWING NO.	REV
0133_20_202	A