


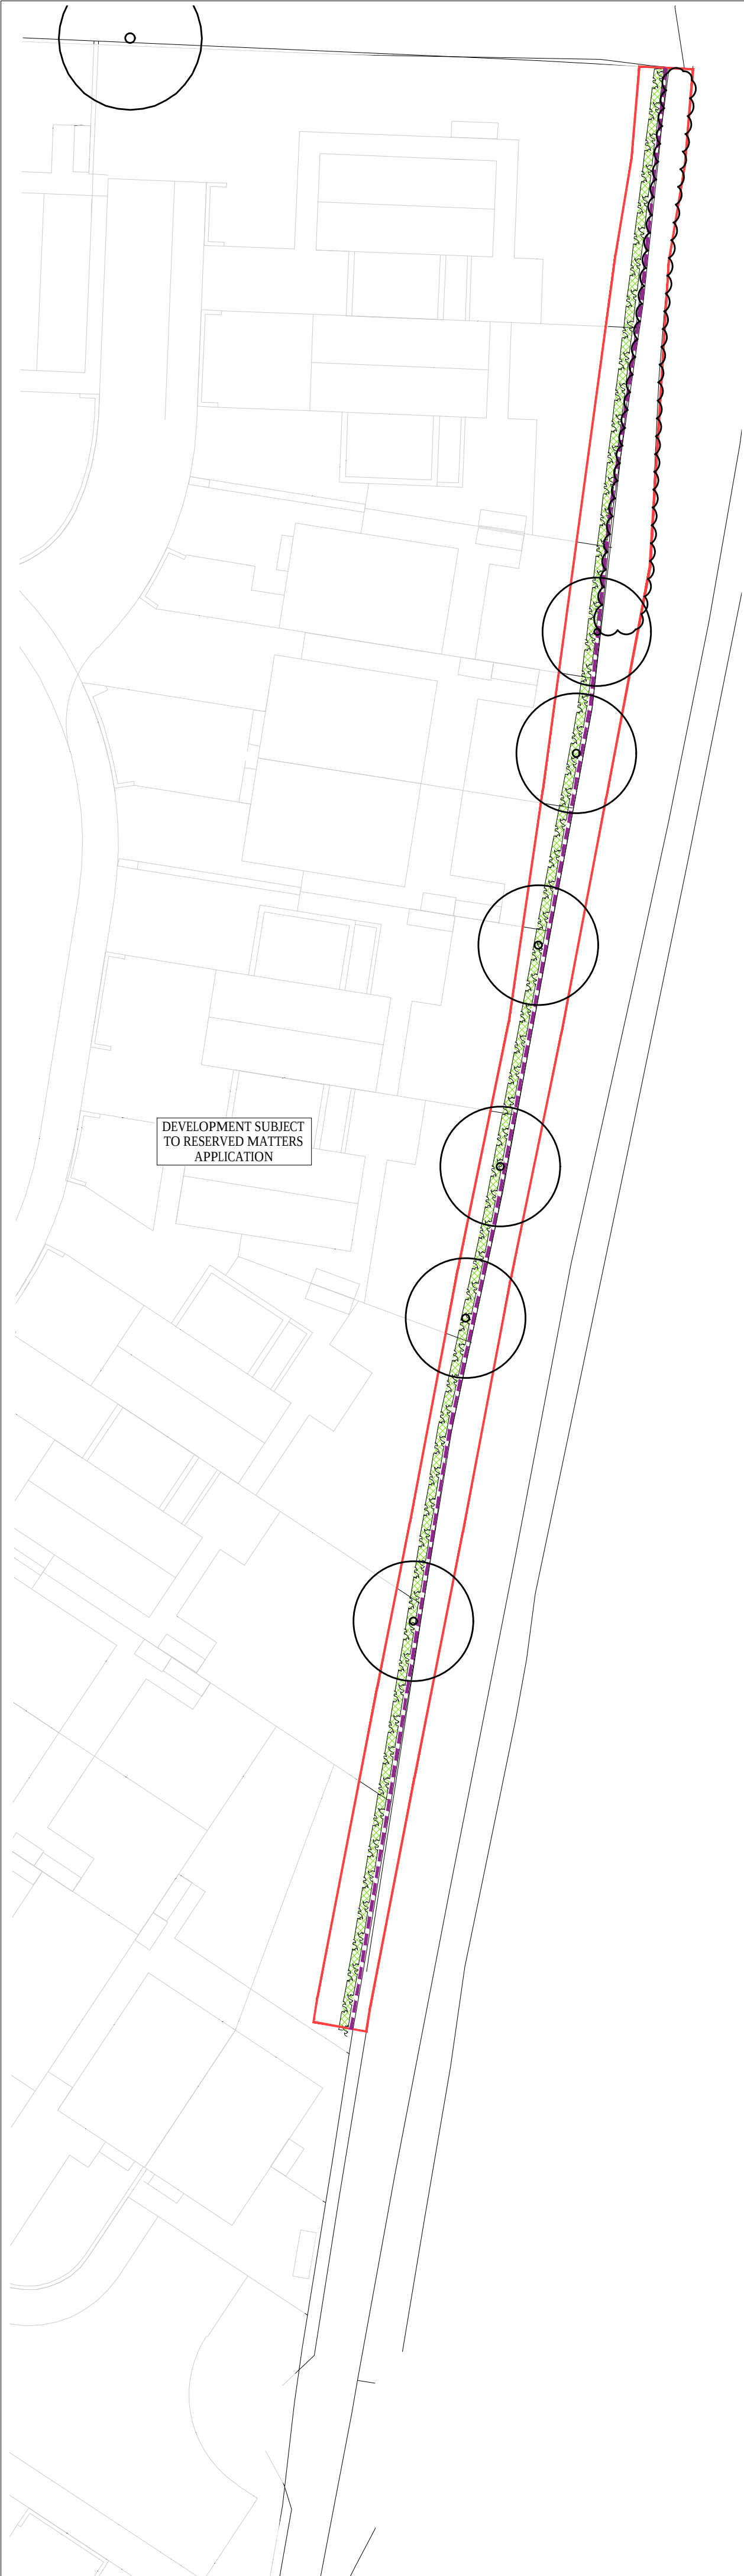

PLANT IMAGES



Corylus avellana



Crataegus monogyna



Ilex aquifolium




Rosa canina




Prunus spinosa

LEGEND

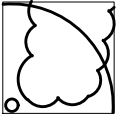


Existing trees and vegetation retained

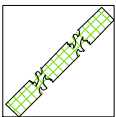


Proposed Native Hedgerow
Planted to the internal side of the boundary
fencing
Mixed native hedgerow, planted as a double
staggered row at 300mm centres at 80-100cm
bare root stock. To be protected with spiral
guards

*Hedgerow bare root stock to be installed
during the next available planting season
(October to April)*

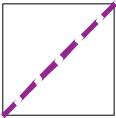

Green Mesh Fencing

LOCATION PLAN

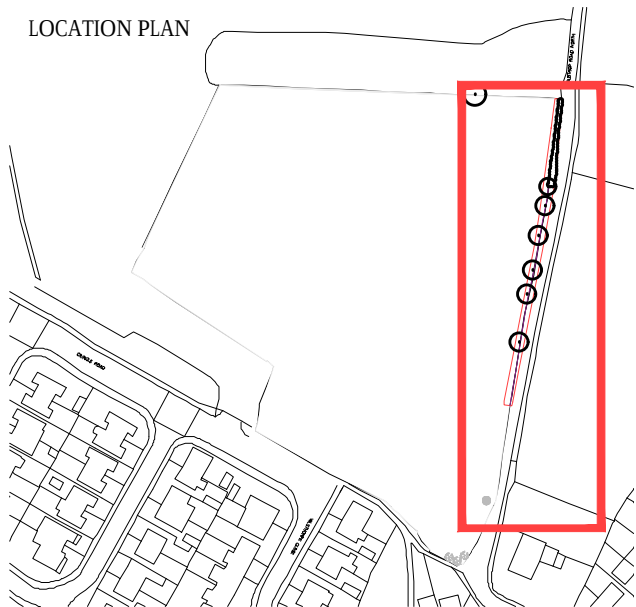

GENERAL NOTES

1. This drawing is the copyright of tpm landscape Ltd and cannot be reproduced in any form without the consent of the company.
2. This drawing is to be read in conjunction with detail landscape drawings, details and specification.
3. This drawing is to be read in conjunction with all relevant Architects', Engineer's, Specialists, Bills of Quantities and Specifications.
4. The insertion of any firm or proprietary brand on this drawing is an indication of the class or quality required and does not exclude the use of alternative materials that are equal in performance, quality and appearance, provided that they have been approved in writing by the Landscape Architect.
5. The Contractor is responsible for accurately ascertaining the position of underground services and responding to all relevant service easement requirements.
6. All dimensions are in millimetres unless stated otherwise, for the purposes of construction this drawing must not be scaled and only written dimensions used. Written and scaled dimensions to be checked on site, any discrepancies reported prior to work commencing. IF IN DOUBT PLEASE ASK.
7. All work and materials are to be in accordance with the relevant British Standards and Code of Practice.
8. All Proprietary products are to be used strictly in accordance with the manufacturer's instructions and details.

REVISION NOTES

Rev	By	Description	Date
D	DC	Native hedge moved to the internal side of the eastern boundary fence	25.08.21
C	DC	Species in native hedge amended	18.06.21
B	GBS	Existing trees removed and proposed trees added	11.05.21
A	DC	Extent of hedgerow amended	06.05.21

Client

Towerhouse Systems Ltd

Project

Cringle Road, Levenshulme

Description

Eastern Boundary Planting Plan

Status

For Approval

Scale @ A2

1:250

Job number

2714

Drawn

GBS

Drawing number

201

Checked

DC

Revision

D

Date

12.03.21

tpm landscape
chartered landscape architects

address: 4th Floor Studio 10 Little Lever St Manchester M1 1HR
tel: 0161 235 0600 fax 0601 email info@tpmlandscape.co.uk